



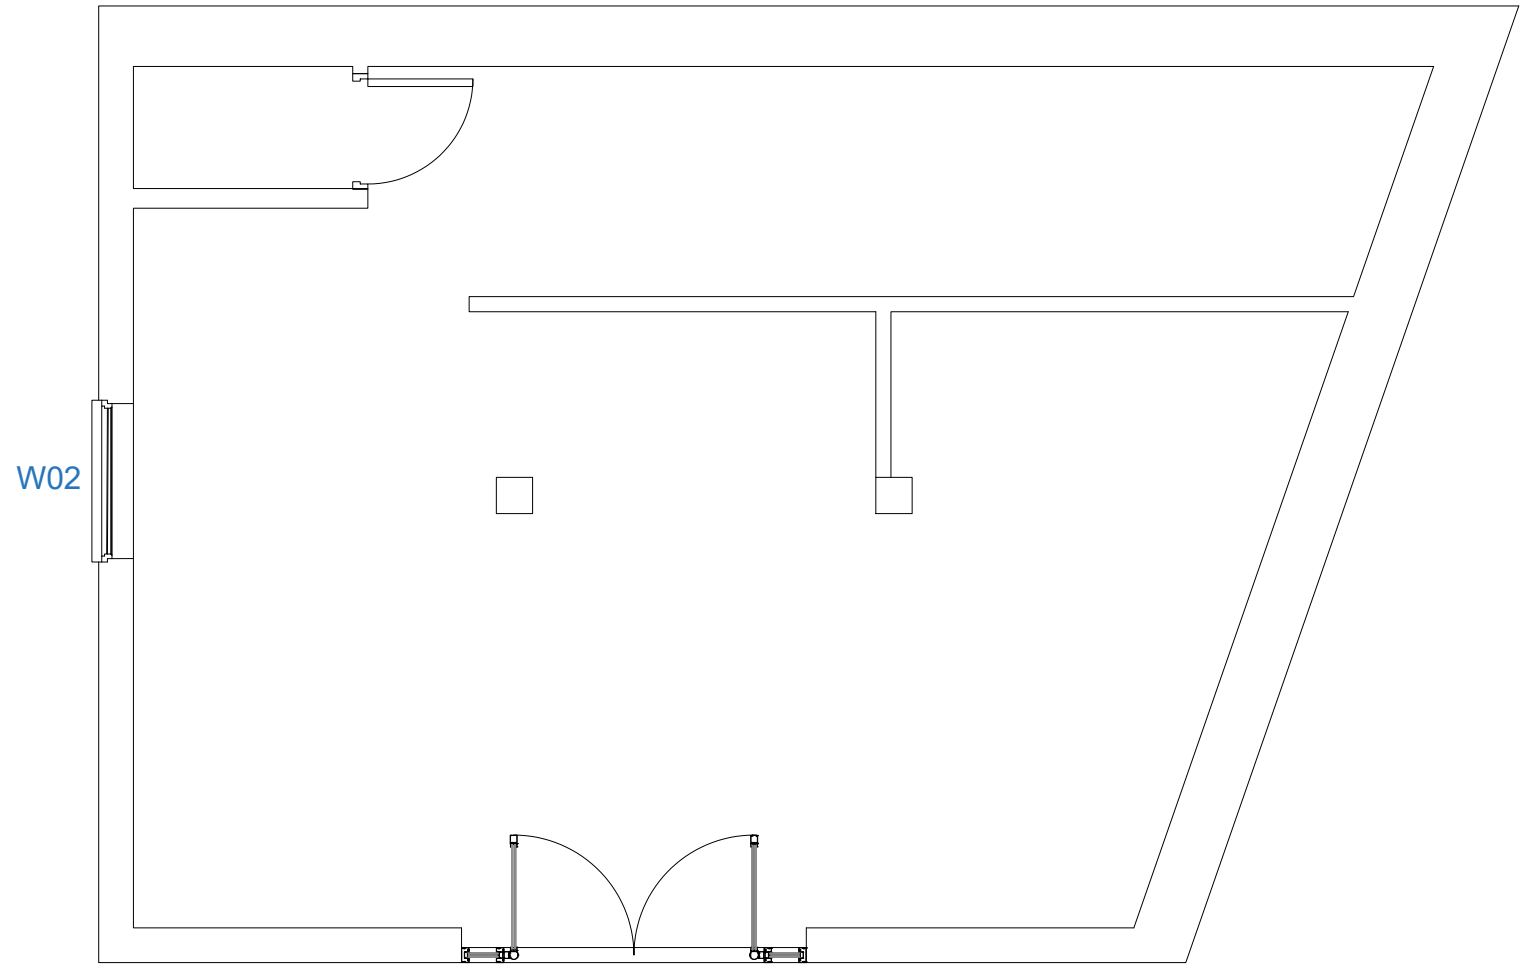


01 Proposed First Floor Plan 1:50

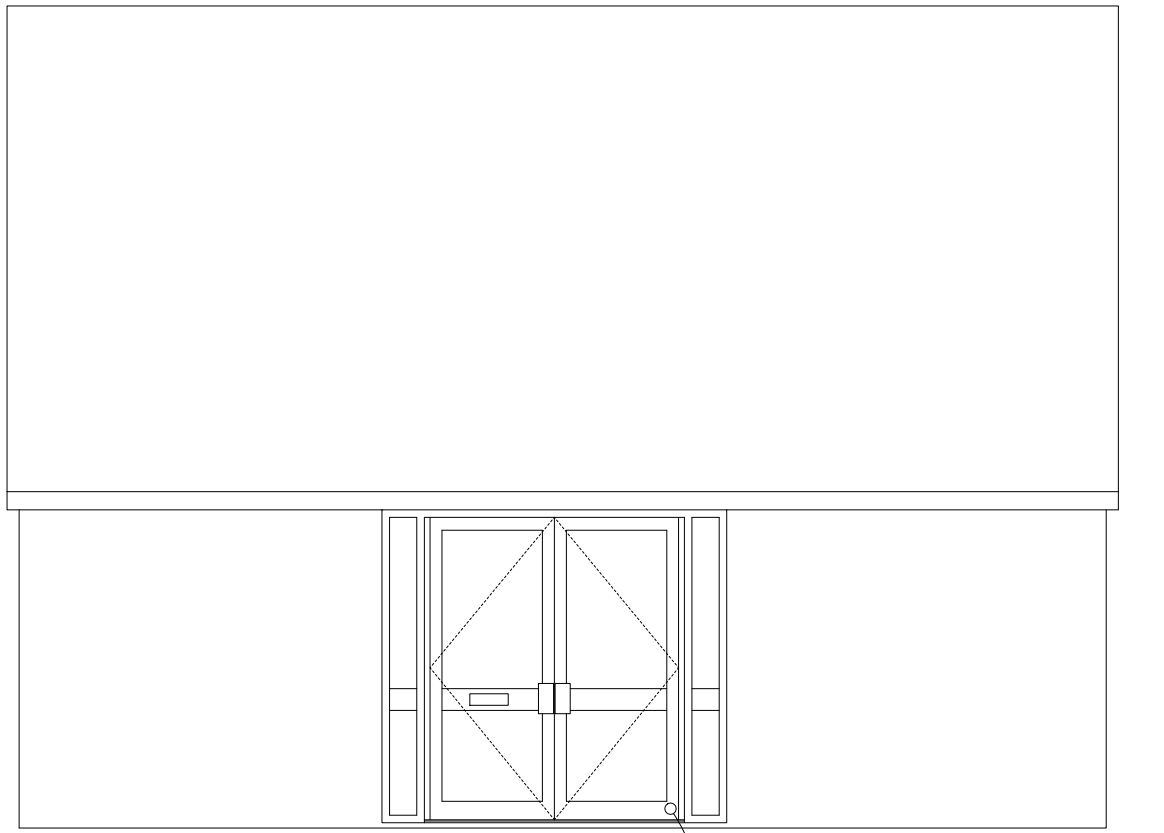

02 Proposed South Elevation 1:50

Material = Aluminum finish in Anthracite Grey (RAL 7016) powder coat

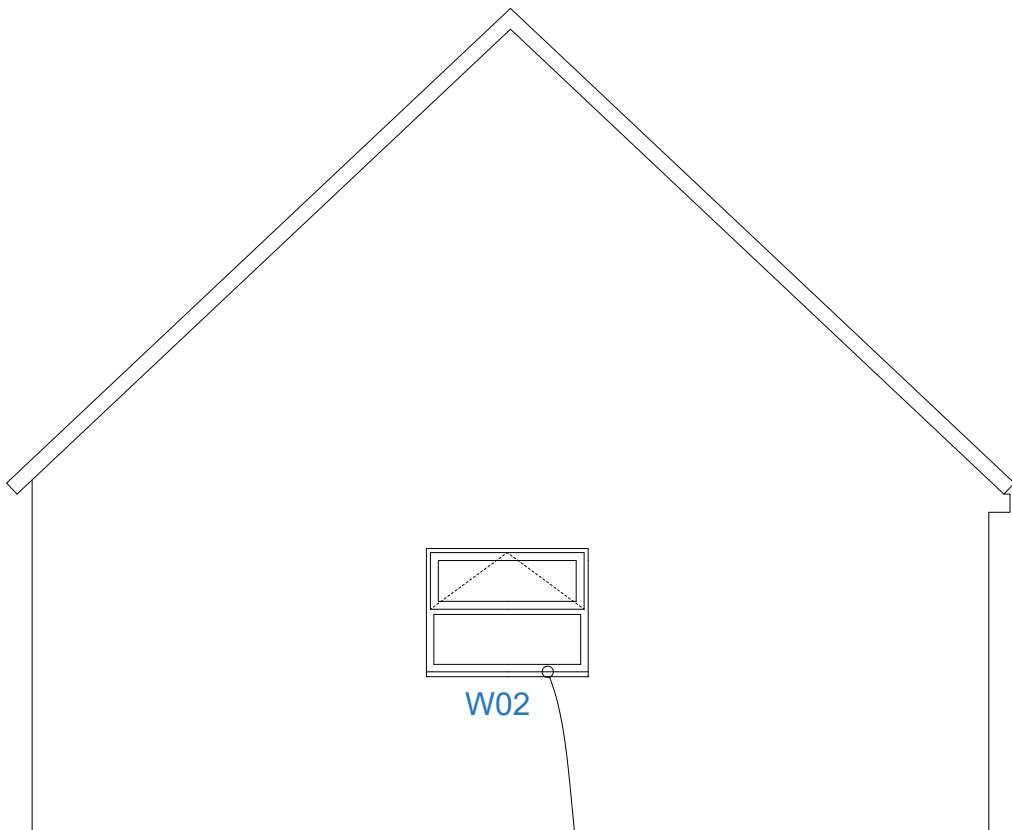


03 Proposed West Elevation 1:50


Material = Aluminum finish in Anthracite Grey (RAL 7016) powder coat




13 Proposed Visual (for illustrative purposes only)

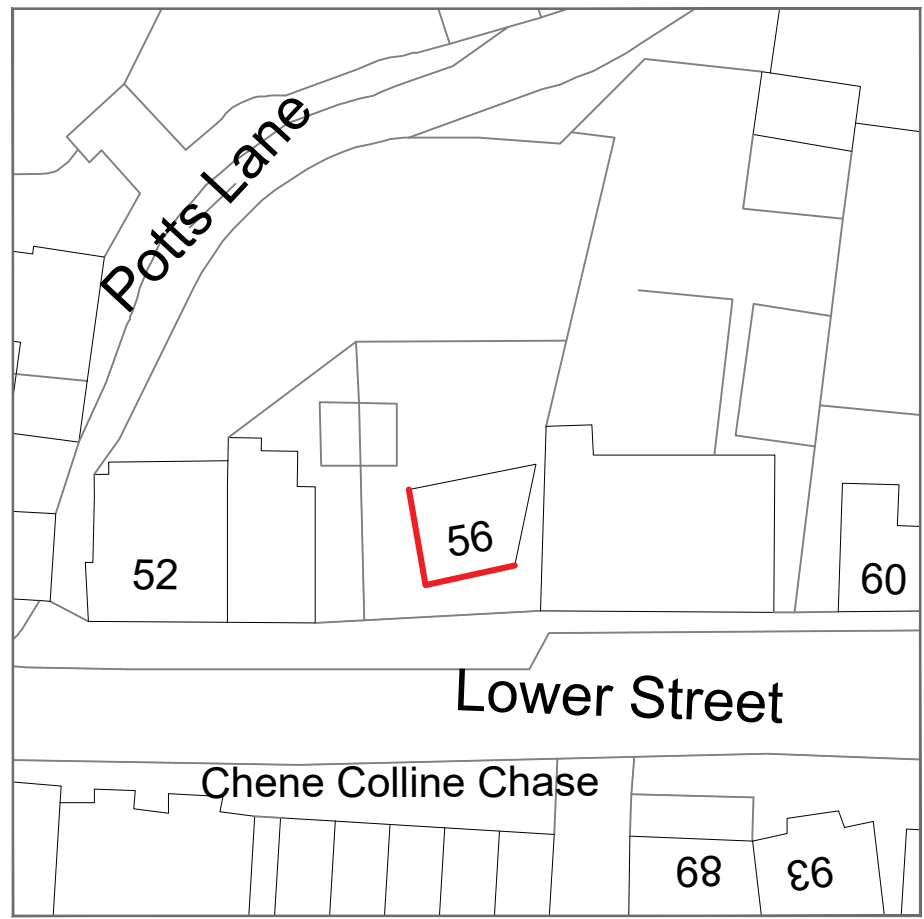


04 Block Plan 1:500

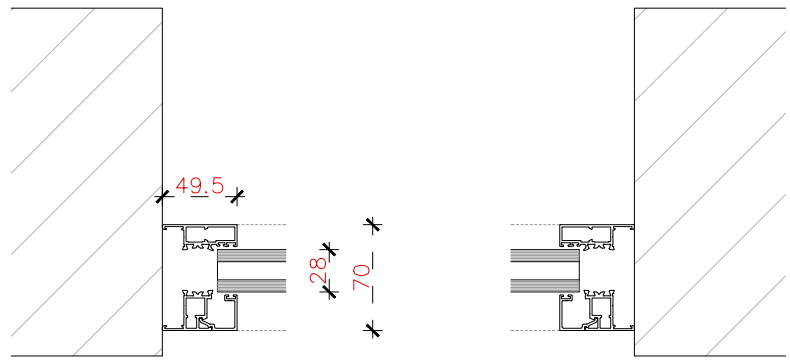


06 Proposed Section 1:5 W02

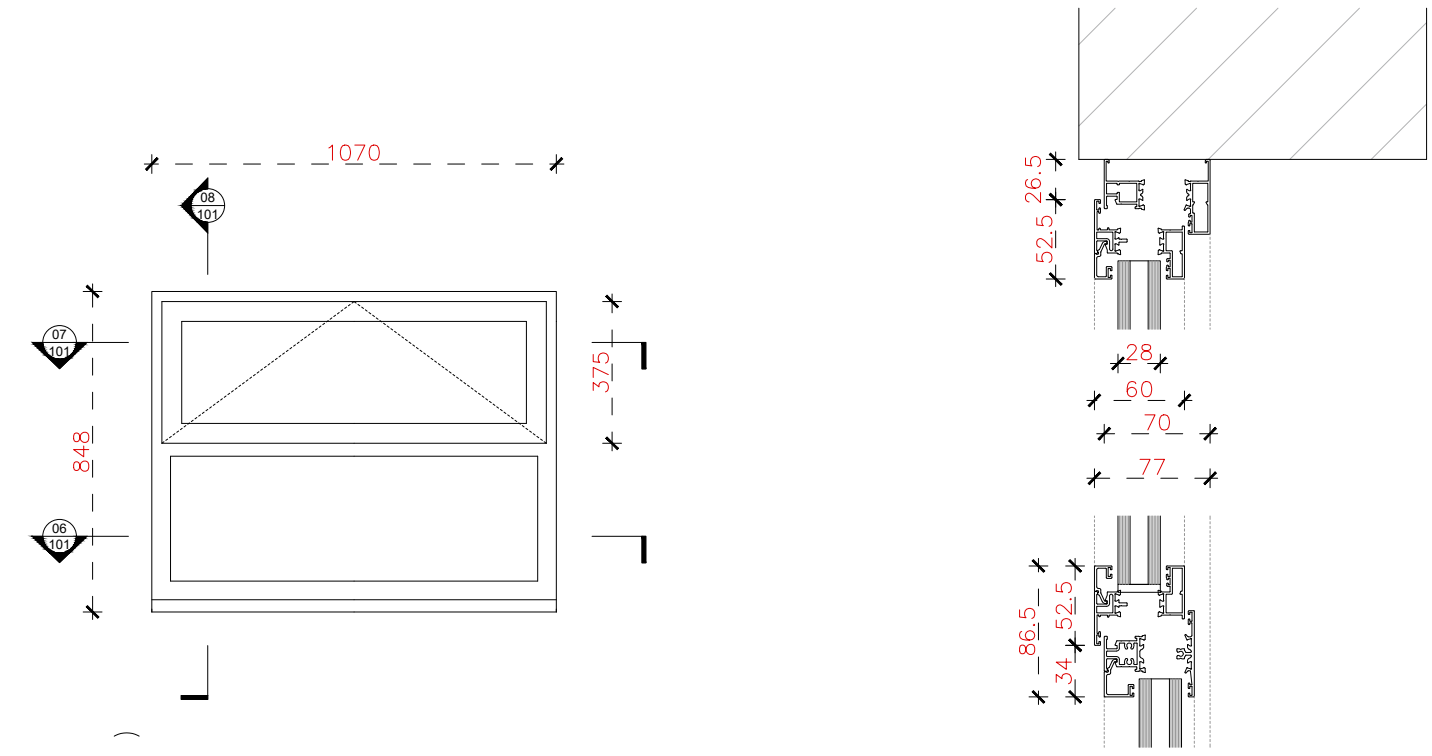


08 Proposed Section 1:5 W02

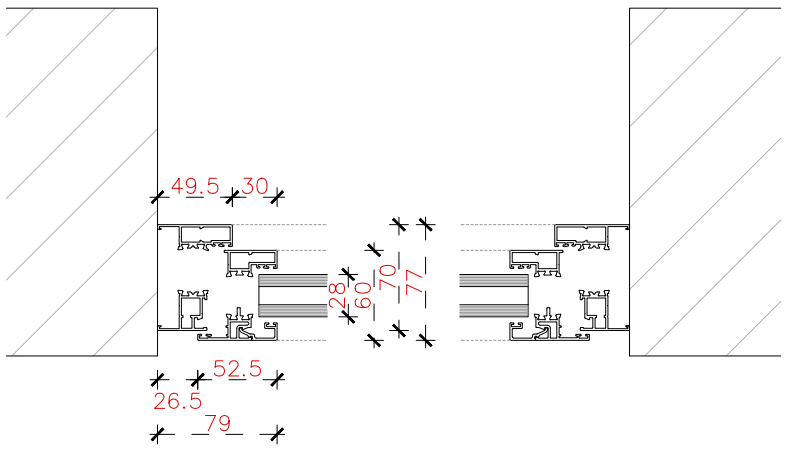


07 Proposed Section 1:5 W02

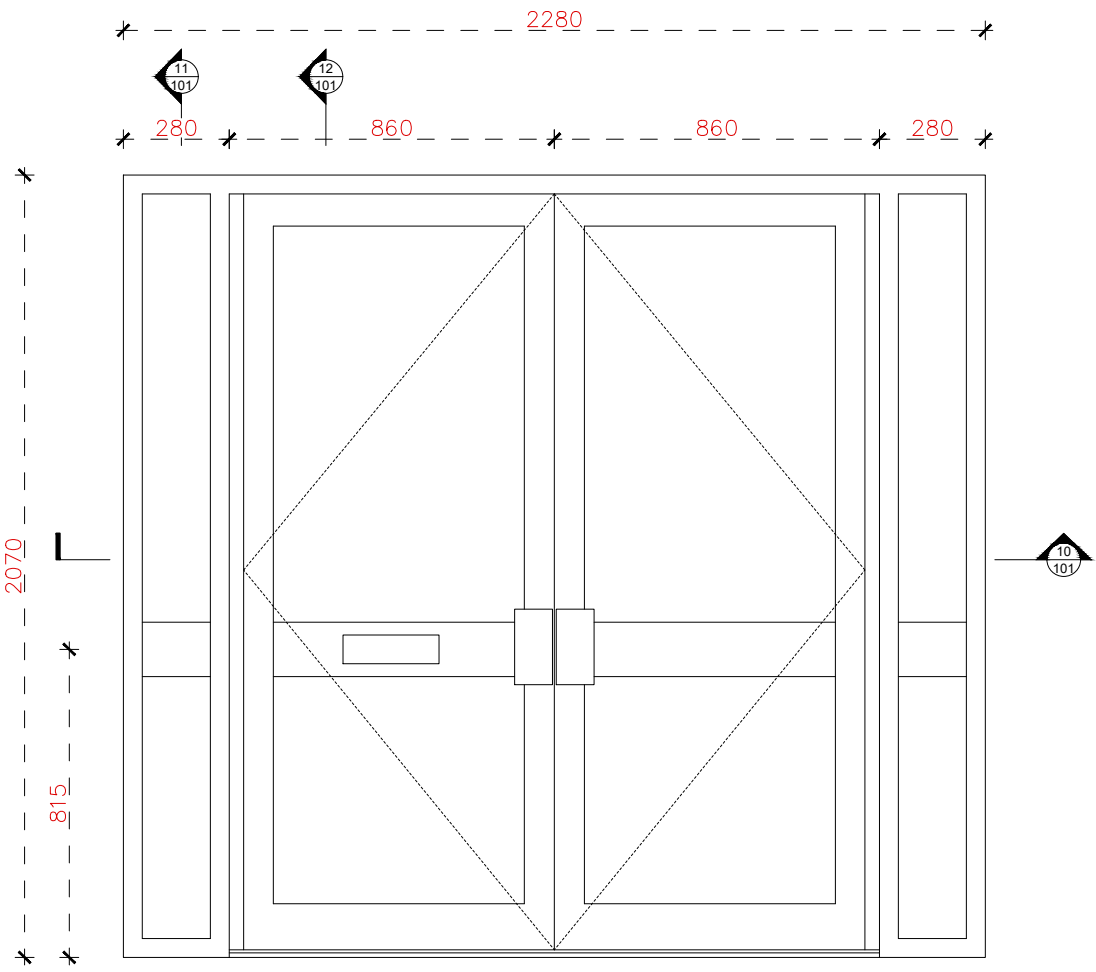


09 Proposed Elevation - Aluminium Windows & Doors 1:20 W01

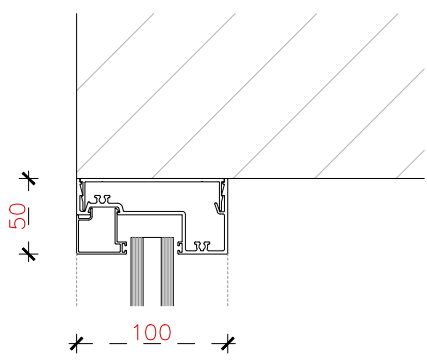


11 Proposed Section 1:5 W01

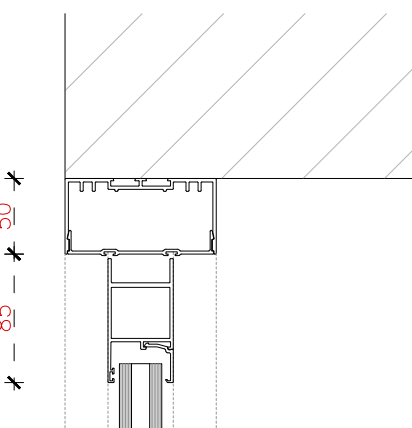



12 Proposed Section 1:5 W01

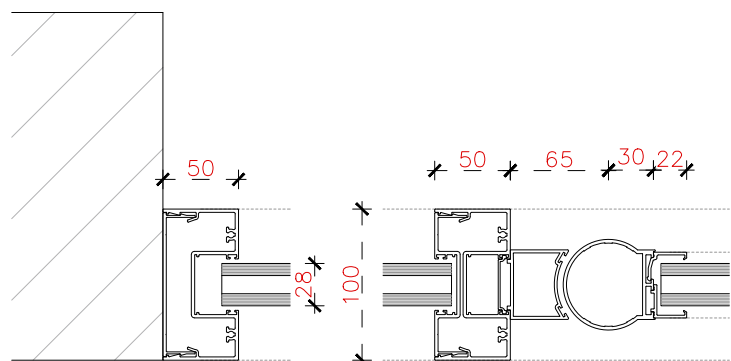

10 Proposed Section 1:5 W01

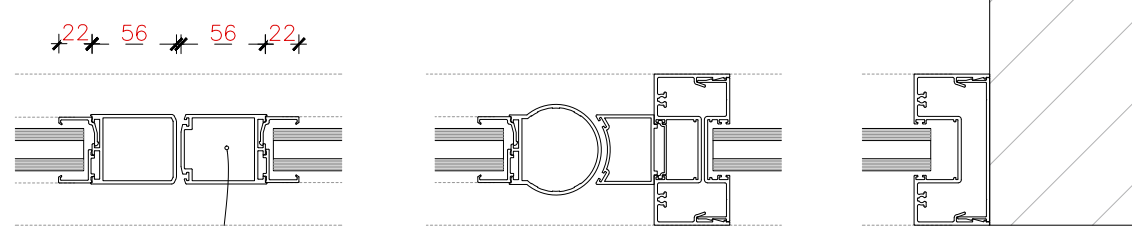

For details on locking stile see 'Locking Stile Profile.pdf'

  

GENERAL NOTES:  
• Do not scale this drawing unless for planning purposes  
• Verify all dimensions before commencing work  
• Report suspected discrepancies or omissions  
• All dimensions are in millimetres unless otherwise stated

DRAWING ISSUES AND REVISIONS  
These drawings have been prepared by Highcroft Designs for the purposes of achieving planning approval only. This document is not to be used as construction information. Highcroft Designs accepts no responsibility for any inaccuracies contained herein or arising from the use of these drawings by third parties.

Highcroft Designs | 28 Galsworthy Road |  
Goring-by-Sea | West Sussex | BN12 6LW  
T 01303 367034 E info@highcroftdesigns.co.uk



PROJECT | 56 Lower Street  
Pulborough  
RH20 2BW

DATE | 10/07/2026  
TITLE | HD\_101\_Proposed

SCALE | As Shown  
ORIGINAL SIZE | A1 (Landscape)  
DRAWING No. | 101

This drawing is the copyright of Highcroft Designs and is for planning purposes only. They must not be reproduced without written consent. The contractor is responsible for taking and checking all dimensions on site prior to commencement and reporting back to the architectural consultant any discrepancies. All materials specified on this drawing are to be used in strict accordance with manufacturers written instructions and current codes of practice. Structural Engineer to advise.  
All Details and Specification on this drawing and in relation to this specific project should be adhered to. If any deviations occur the contractor / client should inform Highcroft Designs immediately as we cannot be held responsible for errors resulting from undeclared detail and specification changes.