


B

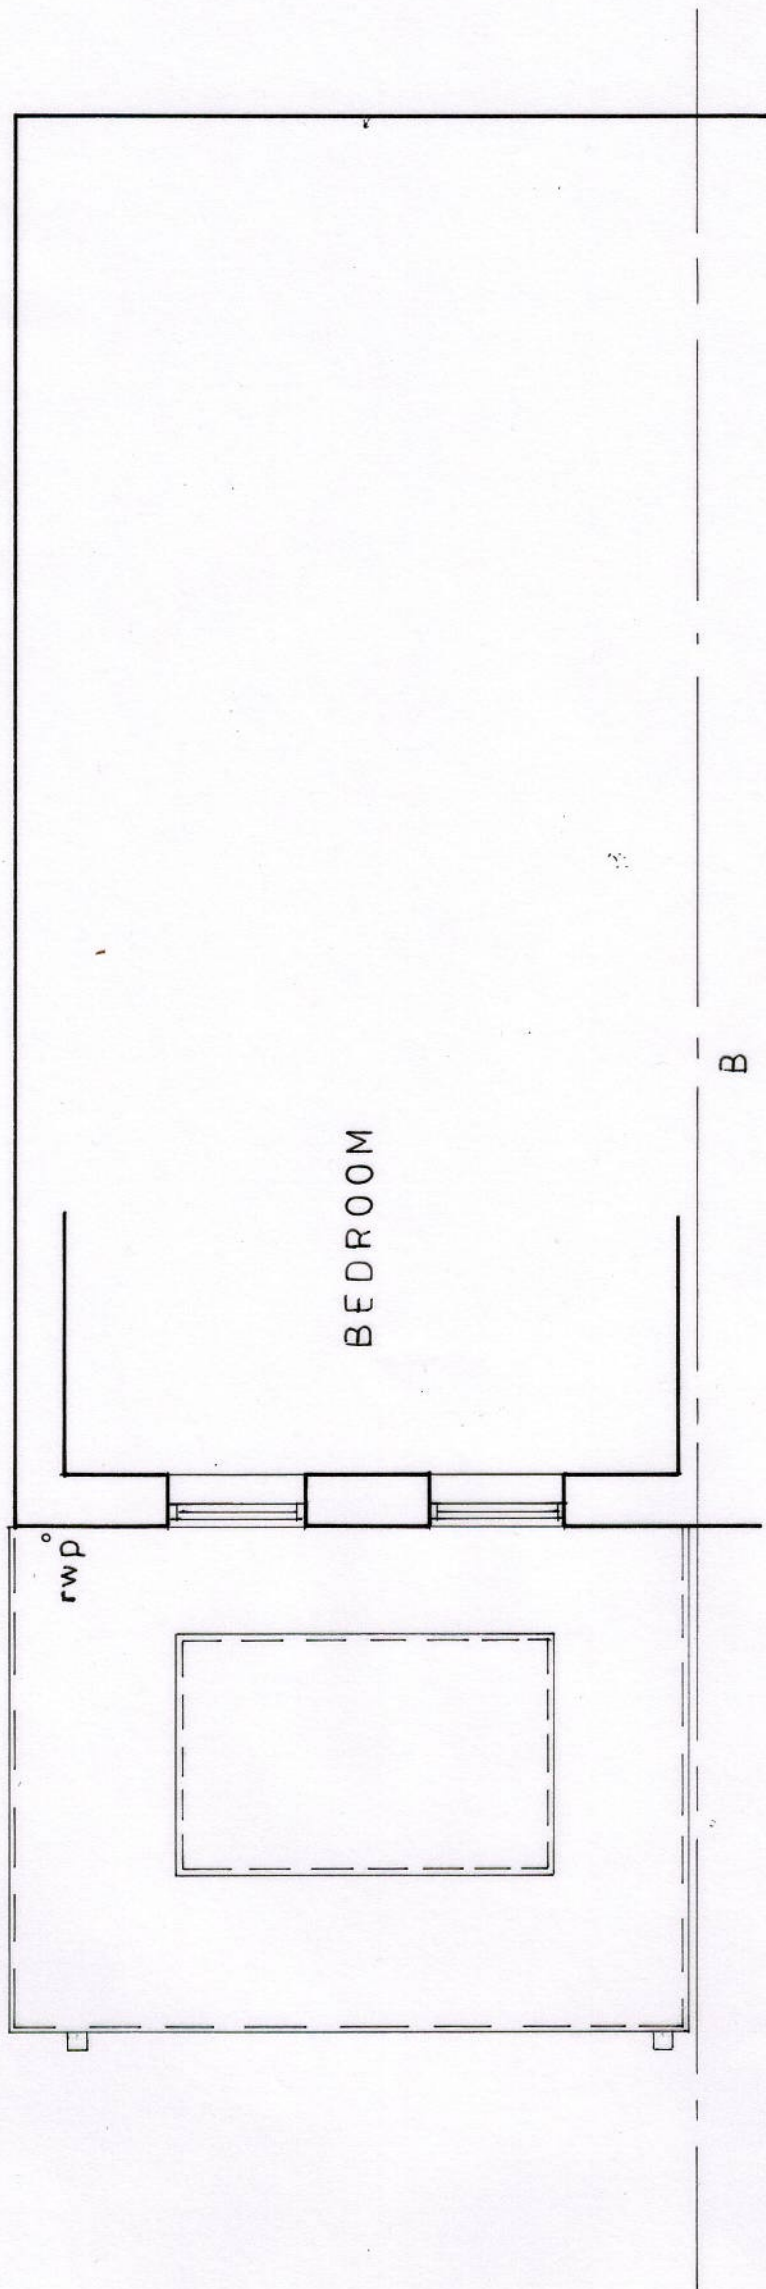

FIRST FLOOR PLAN

**Belmont Designs Practice
Limited**

37 Ashenground Road
Haywards Heath
West Sussex
RH16 4PS
email:james@belmont-designs.co.uk


Architectural Practice

Client Mr & Mrs B Whitmore
Date Feb 2026
Scale 1:50 @ A3
Drawn JTM
Drawing No B.053.25.06

Site 8 Fletcher Way
Henfield
BN5 9FR

Project Proposed single storey
extension to the rear
of the property

copyright and all
dimensions to be
checked prior to
commencement

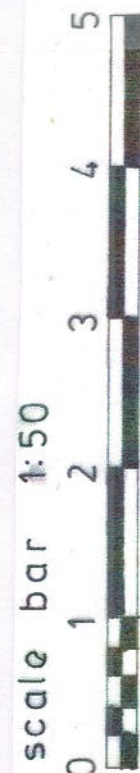

Proposed First Floor Plan