



PROPOSED FRONT ELEVATION
SCALE 1:100

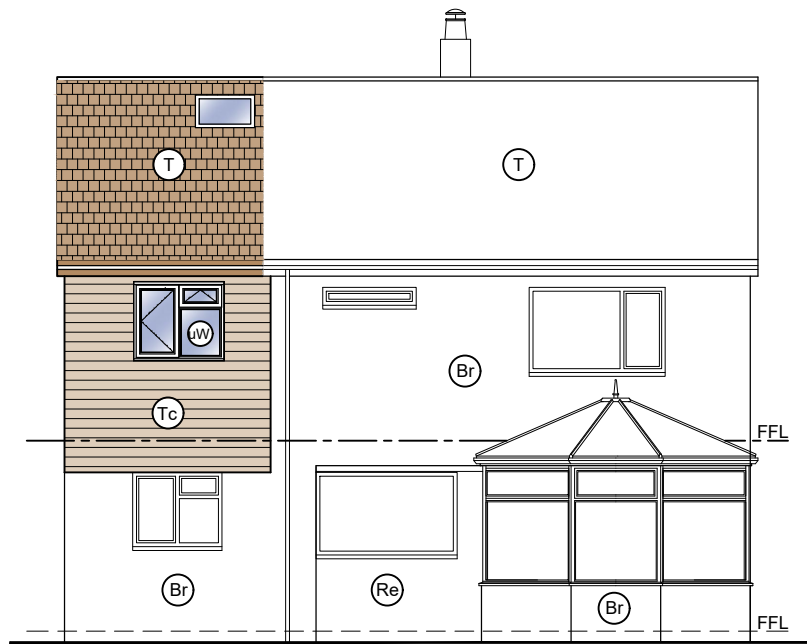


PROPOSED REAR ELEVATION
SCALE 1:100

MATERIALS KEY:	
(T)	Concrete interlocking tile roof.
(Pt)	Plain clay tile roof.
(Fr)	Flat Roof.
(Zr)	Zinc Seam Roof.
(Sr)	Shingle Roof.
(St)	Slate Tile Roof.
(Br)	Facing Brickwork.
(Th)	Tile hanging.
(Re)	Render Finish.
(Tc)	Timber Cladding.
(Pc)	PVC Cladding.
(Sn)	Stone Finish
(Pr)	Pebble Dash Render
(uW)	uPVC sealed double glazed casement units.
(Us)	Sealed double glazed sliding sash all bar.
(Og)	Obscure glazed.
(Bd)	Bi-Fold doors - PC Aluminium
(Pd)	Patio Doors
(Vw)	Velux window.

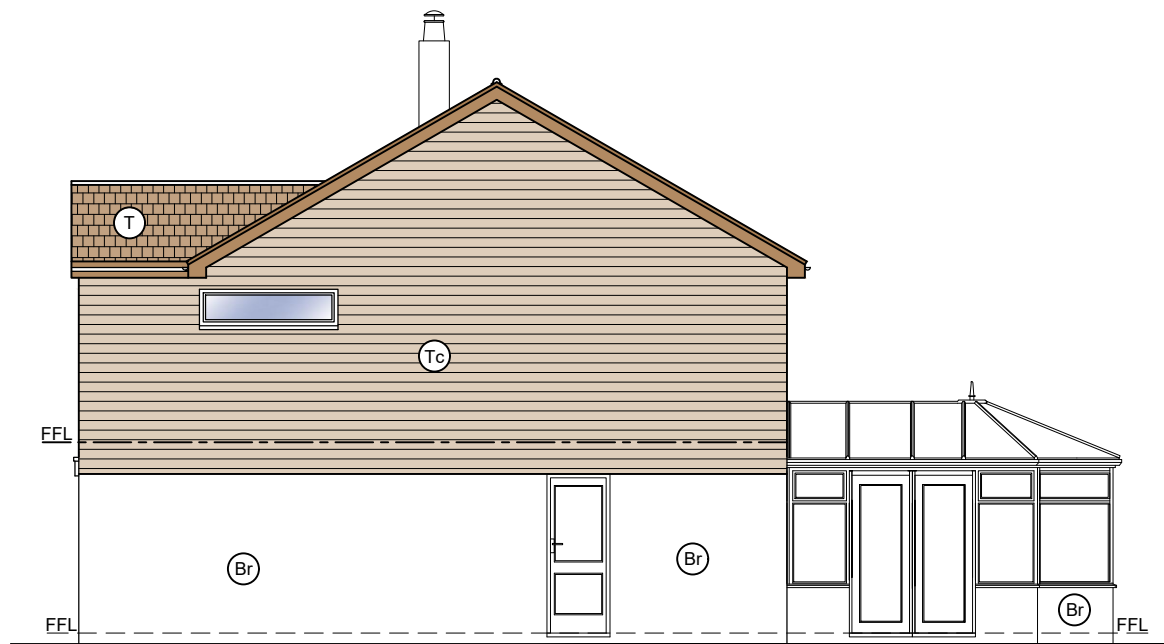

PROPOSED SIDE ELEVATION
SCALE 1:100

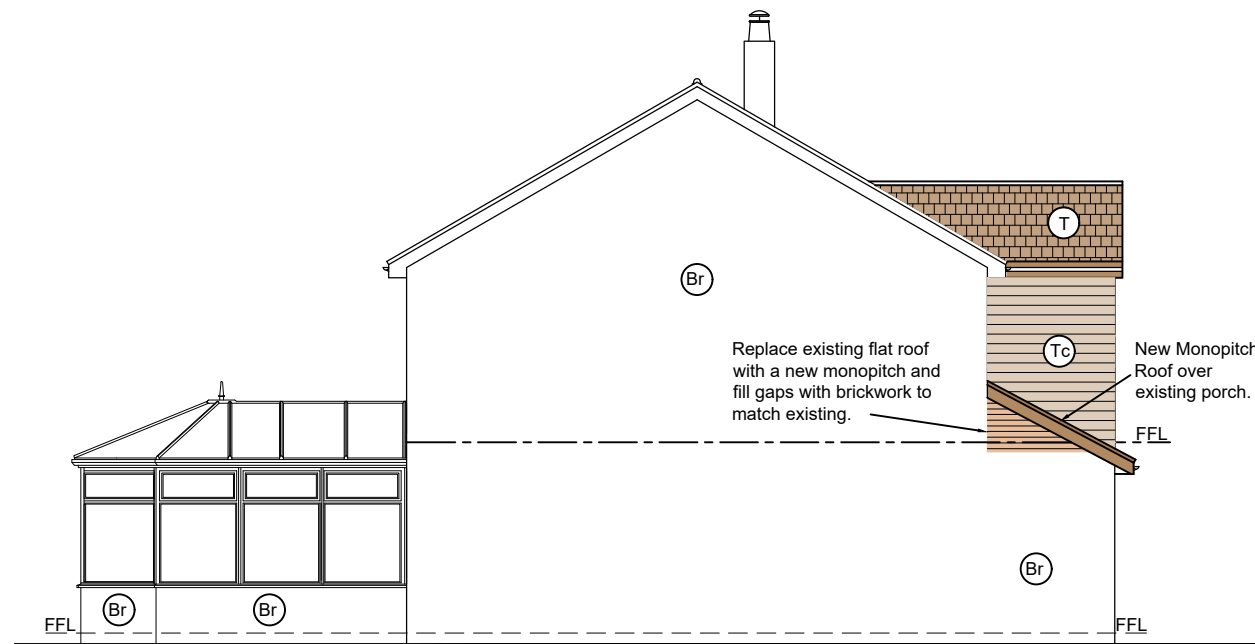

PROPOSED SIDE ELEVATION
SCALE 1:100

Copyright reserved. This drawing may only be used for the client and location specified in the title block. It may not be copied or disclosed to any other third party without prior written consent from DMA Building Designs. Prior to any works commencing on site, DMA Building Designs is to be contacted regarding the current status, revision or regulatory approval of this drawing. 1. The works shown have been drawn for submission to the local planning authority and are not to be used for construction. 2. No works shall commence until planning approval has been given by the local authority.		3. No works to commence without either full plans building control approval or a building notice served with the local authority. 4. The dimensions indicated are approximate and subject to site checks by the contractor prior to commencement. 5. DMA Building Designs accept no responsibility for any unknown factors which either preclude the works from construction or add additional costs, ie location of public sewers and underground services, abnormal foundation designs, due to trees, ground conditions or any underground structure or obstruction. condition of the existing building.
--	--	---

DMA

BUILDING DESIGNS

UNIT 4B, RUDGWICK BRICKWORKS, LYNWICK ST

RUDGWICK, HORSHAM, WEST SUSSEX, RH12 3DH.

TEL No 01403 822220 Mobile 07730 523447

Email - admin@dmabuildingdesigns.co.uk

CLIENT	P1 ISSUED FOR PLANNING APPROVAL		02.02.2026
	Mr and Mrs L KERN		DATE
PROJECT	DRAWING		
	PROPOSED ELEVATIONS - OPTIONS 1 & 2		
FIRST FLOOR EXTENSION TO SIDE OF HOUSE WITH PITCHED ROOF AND GABLE, AND AT GROUND FLOOR PITCHED ROOF OVER LOUNGE.	12 THE MARTS, RUDGWICK, HORSHAM, WEST SUSSEX, RH12 3HH		
	SCALE @ A3	DATE	DRG No
	1:100	SEPT 2025	DE1341 / 06
			REVISION
			P1