


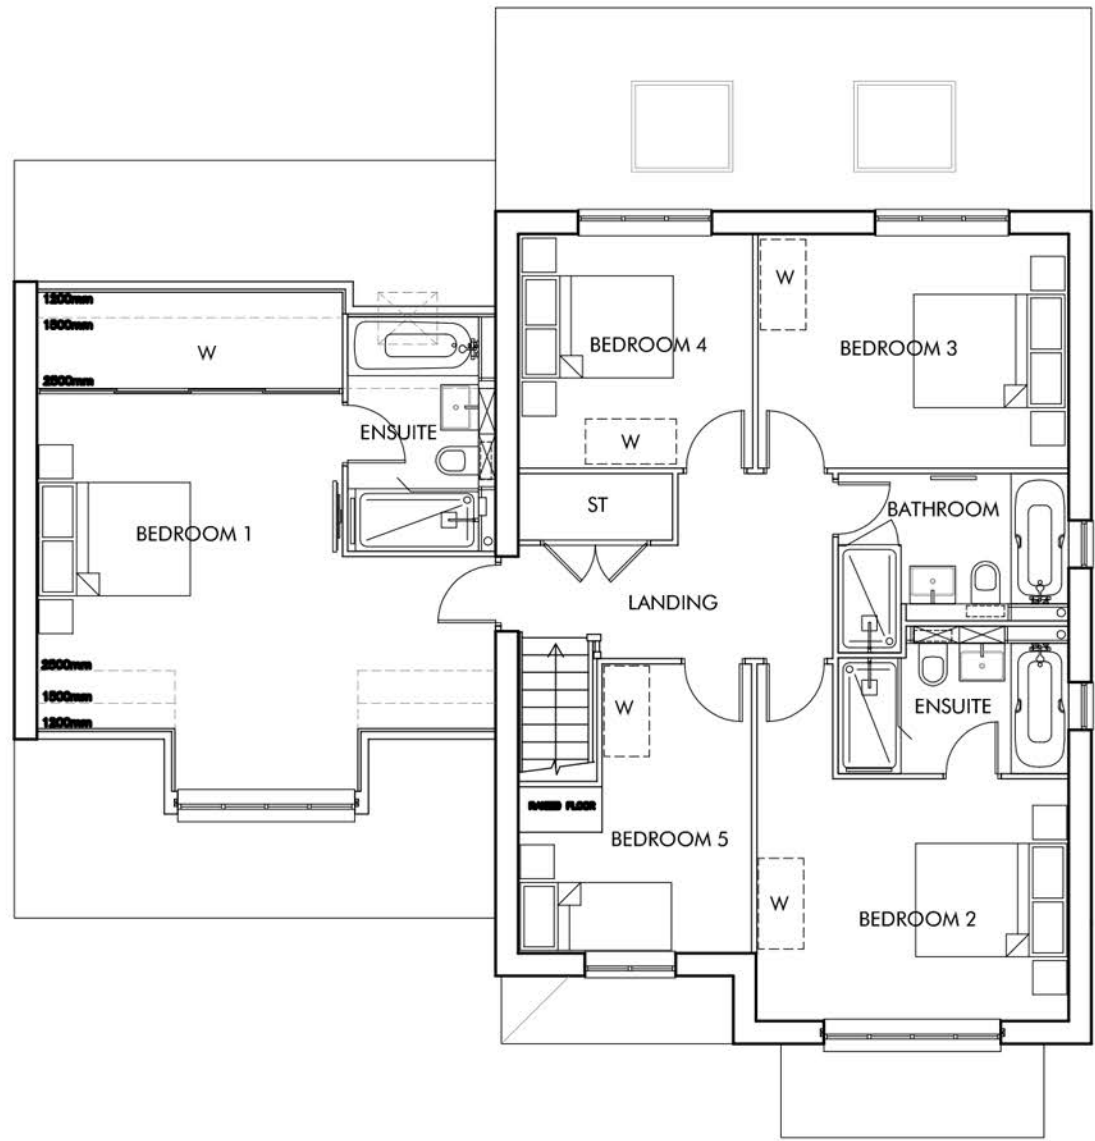


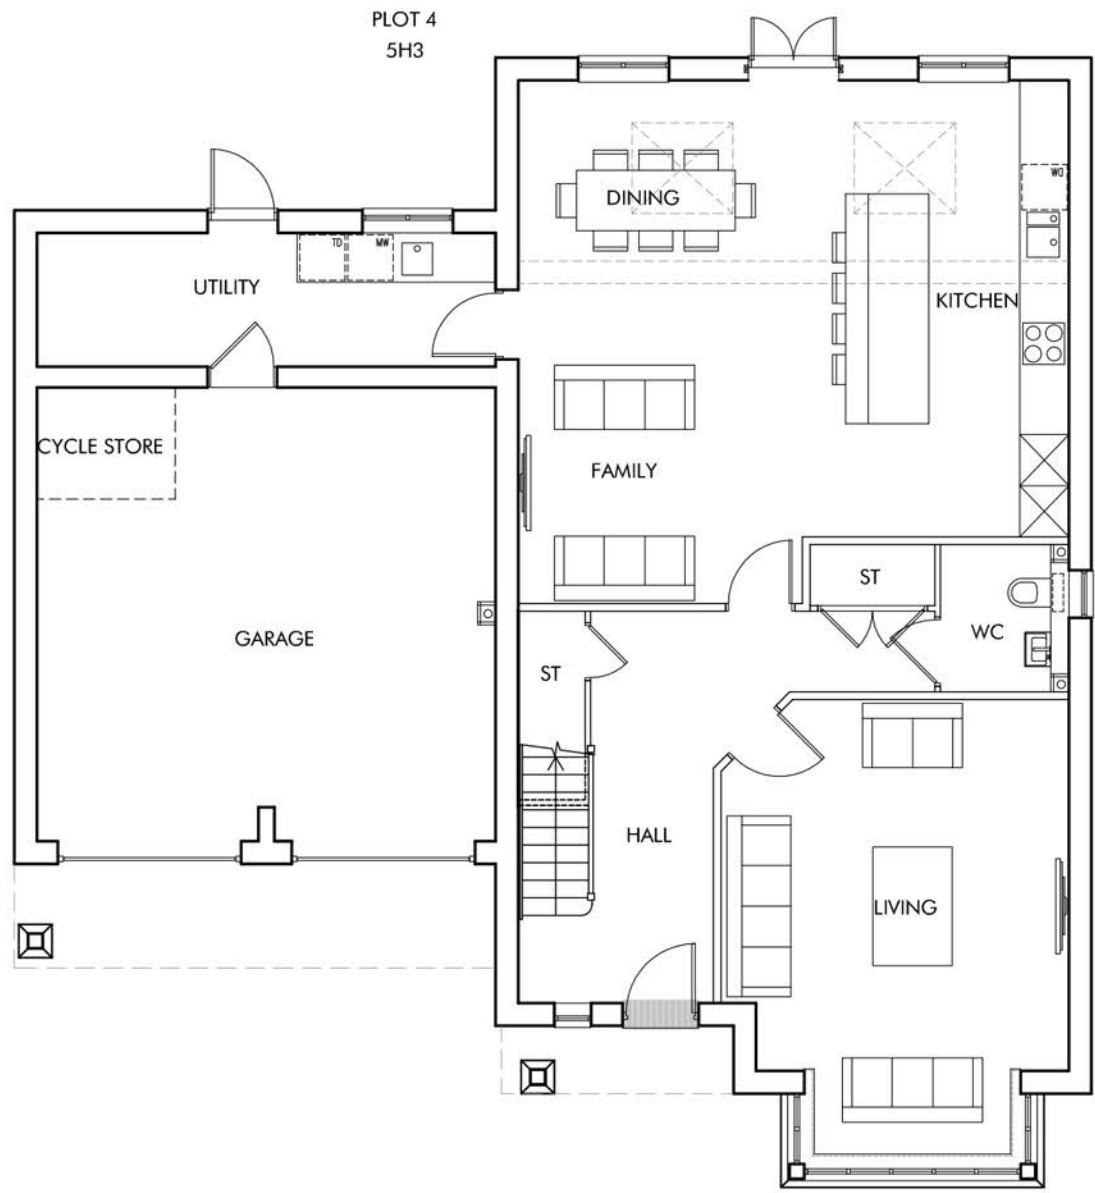

FIRST FLOOR PLAN

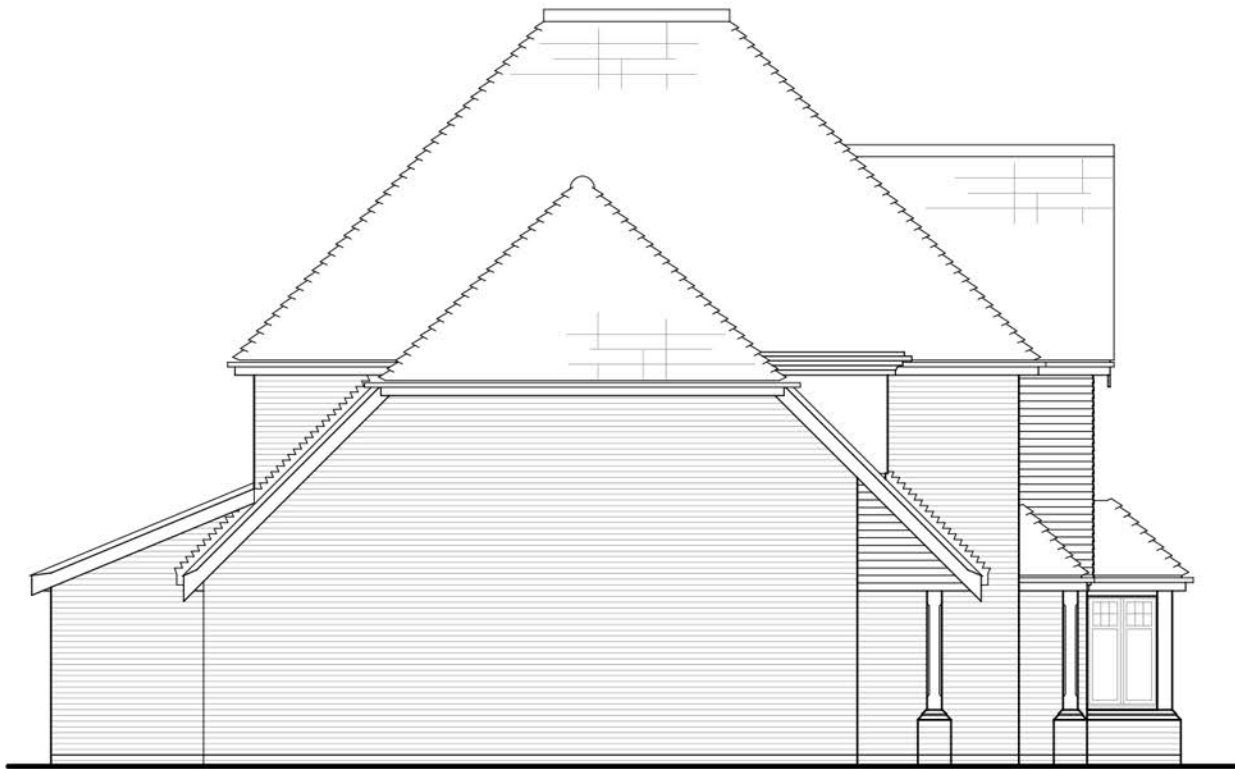

GROUND FLOOR PLAN

 


SIDE ELEVATION D



REAR ELEVATION C



SIDE ELEVATION B

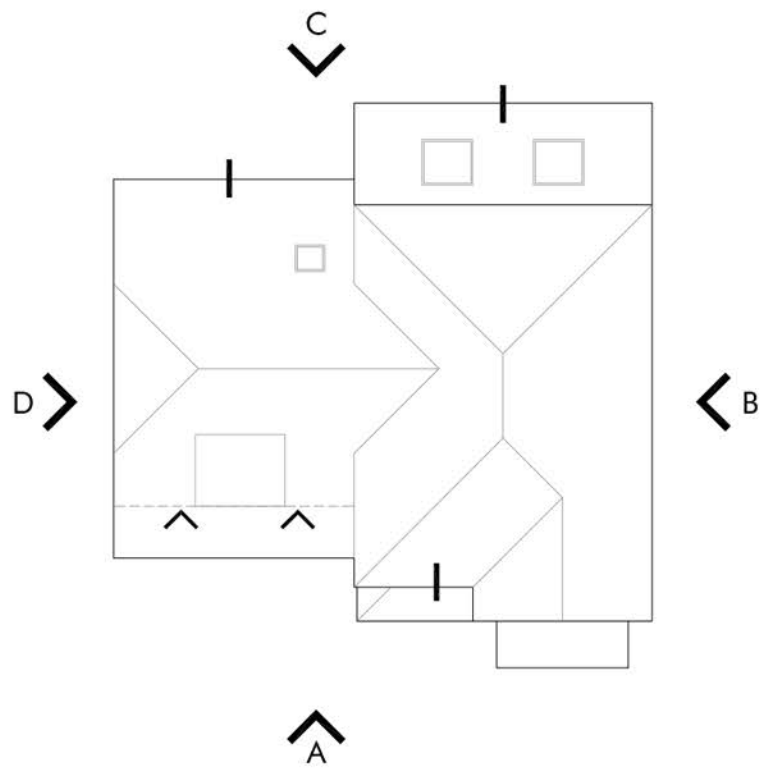

ROOF PLAN 1:200



KEY PLAN 1:2000

Berkeley
Designed for life

Omega Architects
Unit 6, AC Court, High Street, Thames Ditton, Surrey, KT7 0SR
T: 01372 470 313 W: www.omega-architects.co.uk

Client: BERKELEY HOMES				
Project: SOUTHWATER, PHASE 5				
Drawing Title: TYPE 5H3 - Plot 4 Plans & Elevations				
Scale: 1:100 @ A1 (except where stated)	Revision A	Drawn GG	Check TJ	Date 12.11.19
Project No' 2772	Class A	Dwg No' 3015	Status PL	Rev A

Omega Architects is a registered company number 0752284, Registered Address: Omega Architects, 45 High Street, Epsom, Surrey, KT20 8JN.
Copyright © 2019 Omega Architects. All rights reserved. No part of this document may be reproduced without the written consent of Omega Architects Limited. Drawings and details are the property of Omega Architects Limited. No part of this document may be reproduced without the written consent of Omega Architects Limited.