


Elevations

Scale 1:100

Existing


Front

Rear

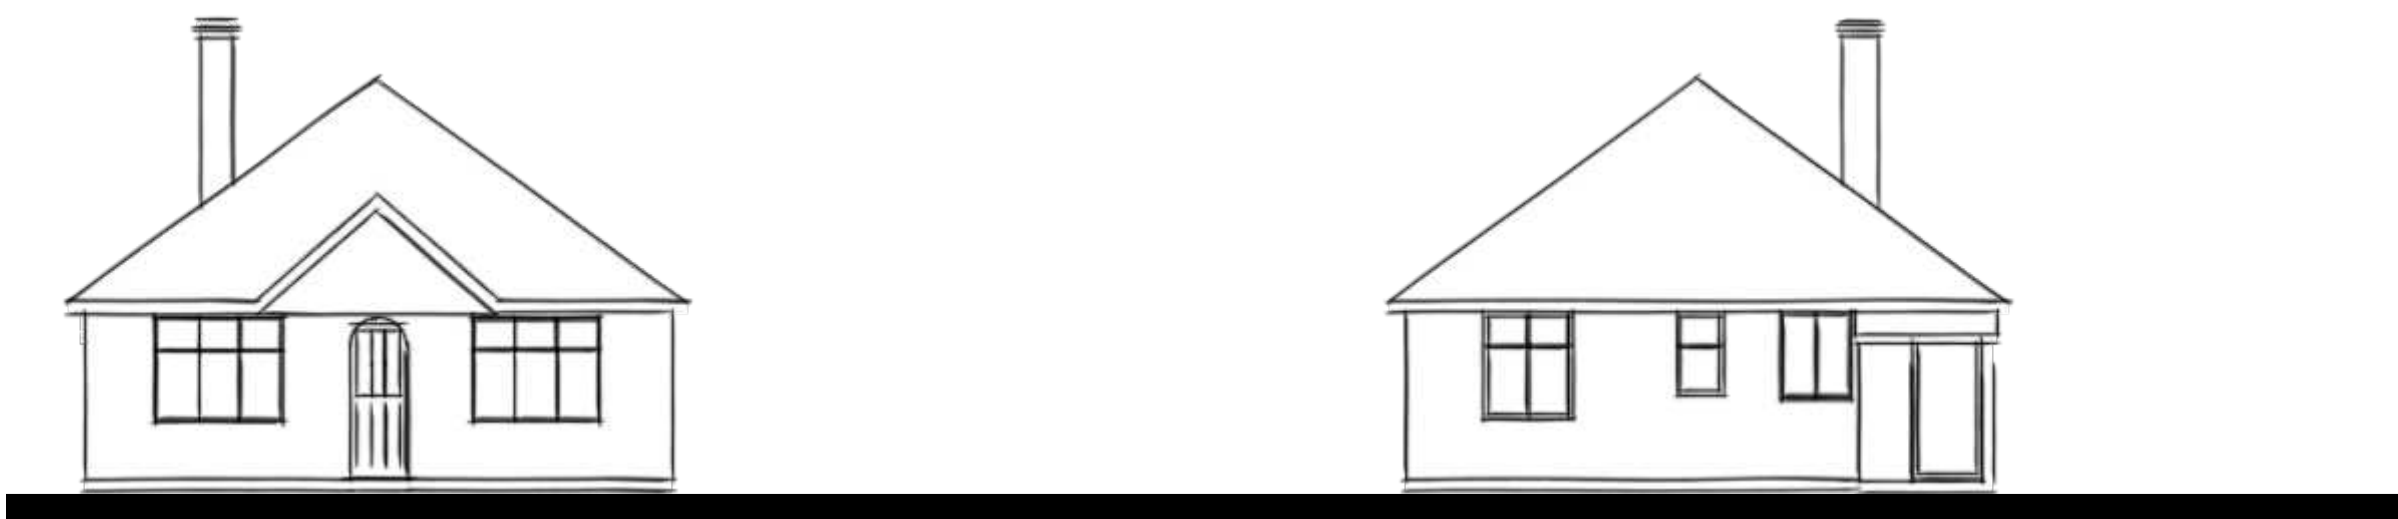

RHS


LHS

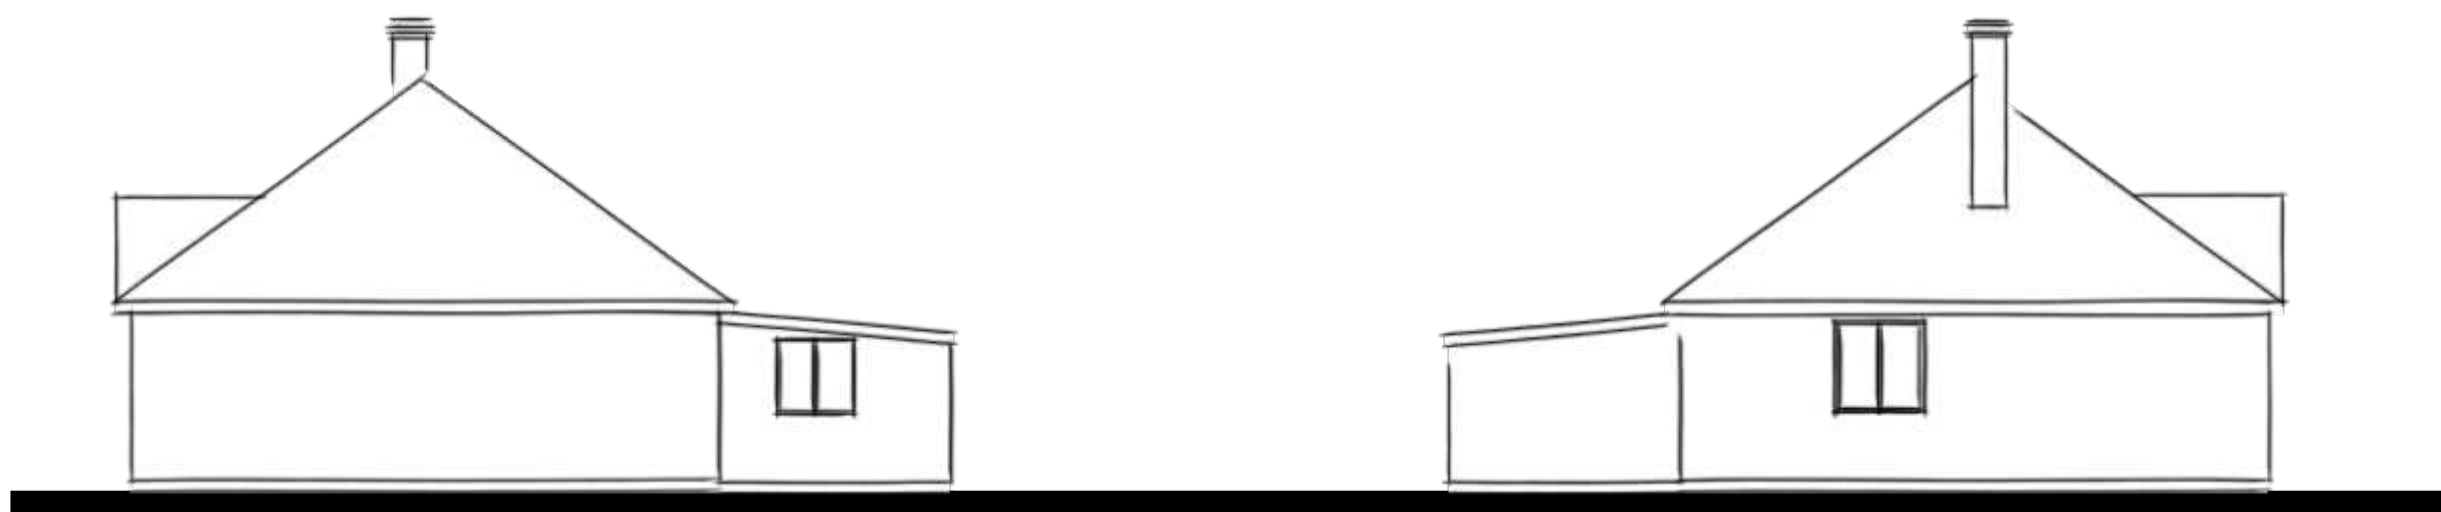

Proposed


Front

Rear

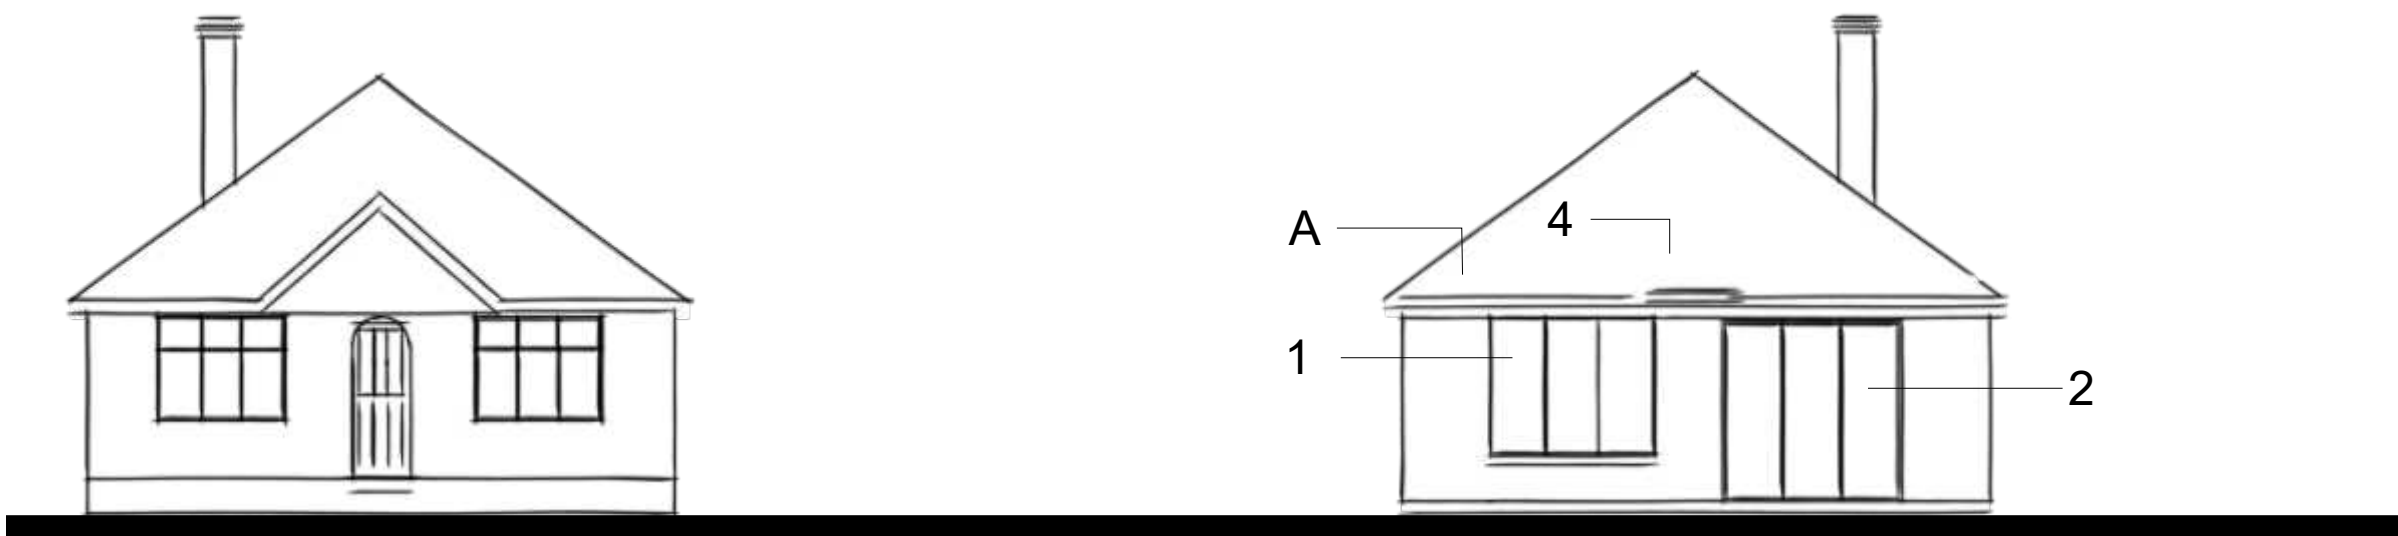

RHS


LHS

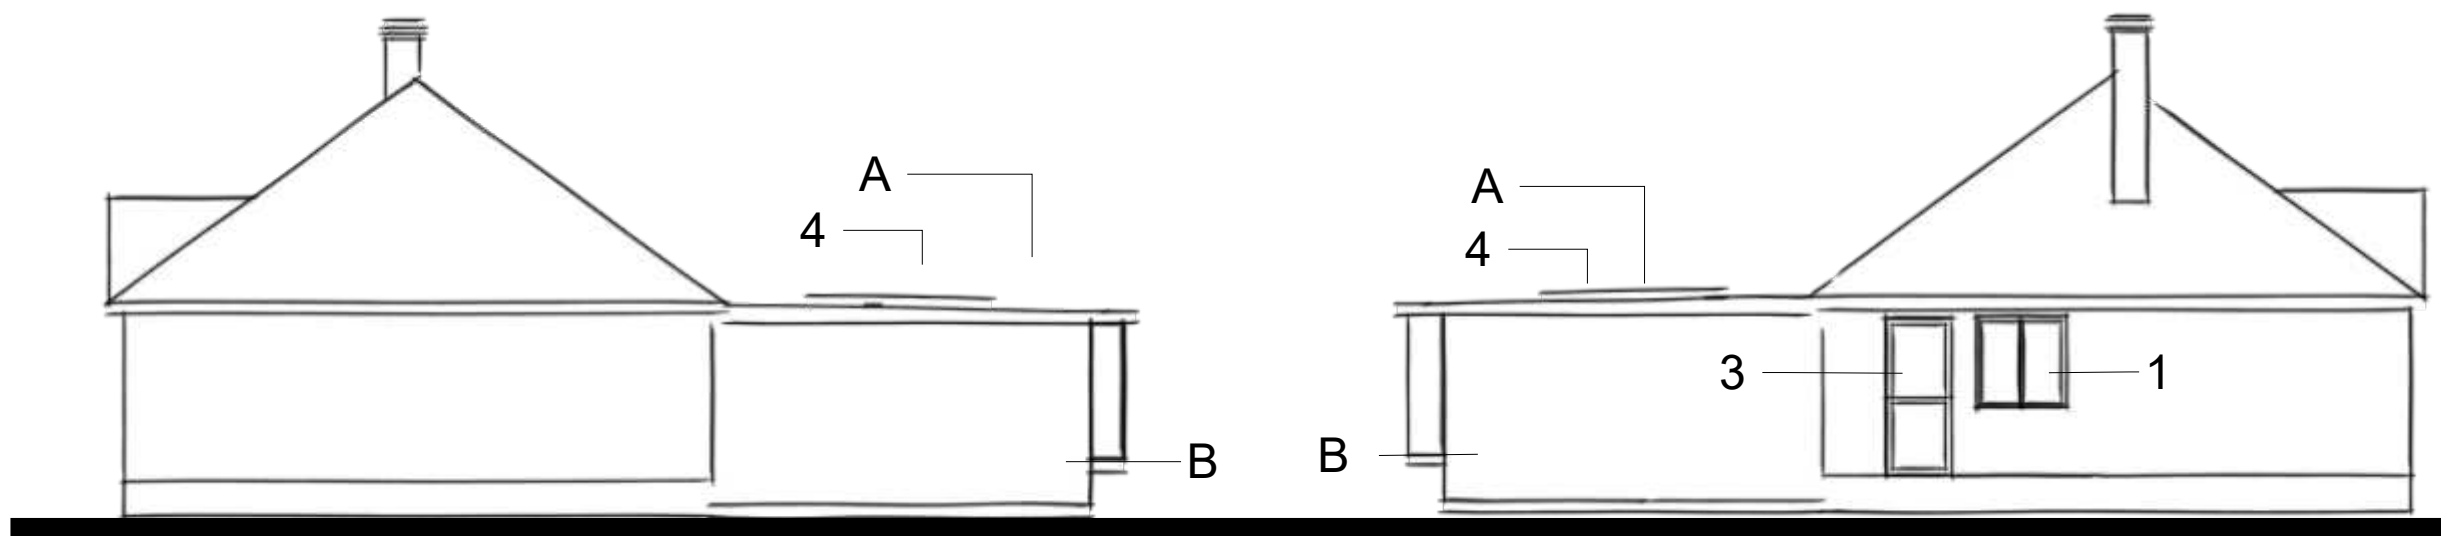


Roof Plans

Scale 1:100

Existing

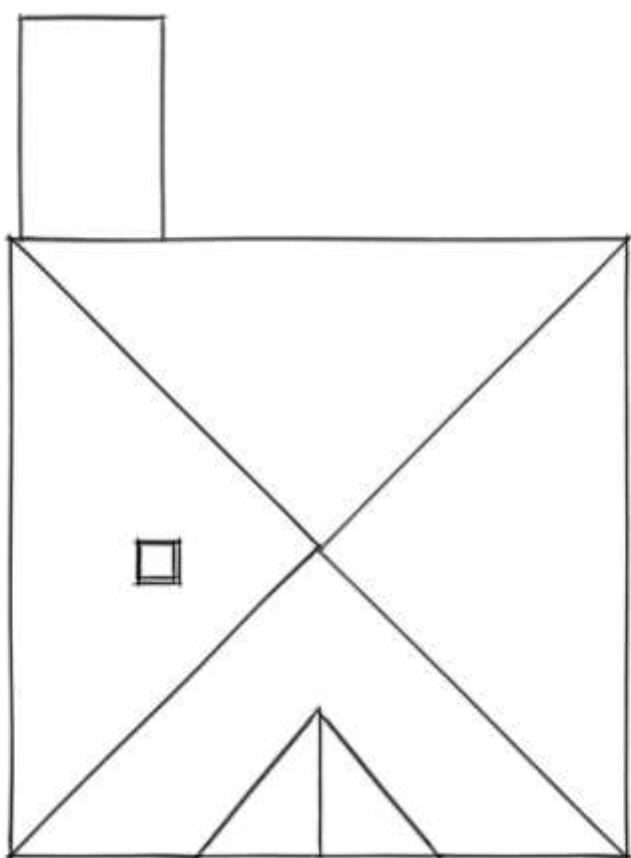

Proposed

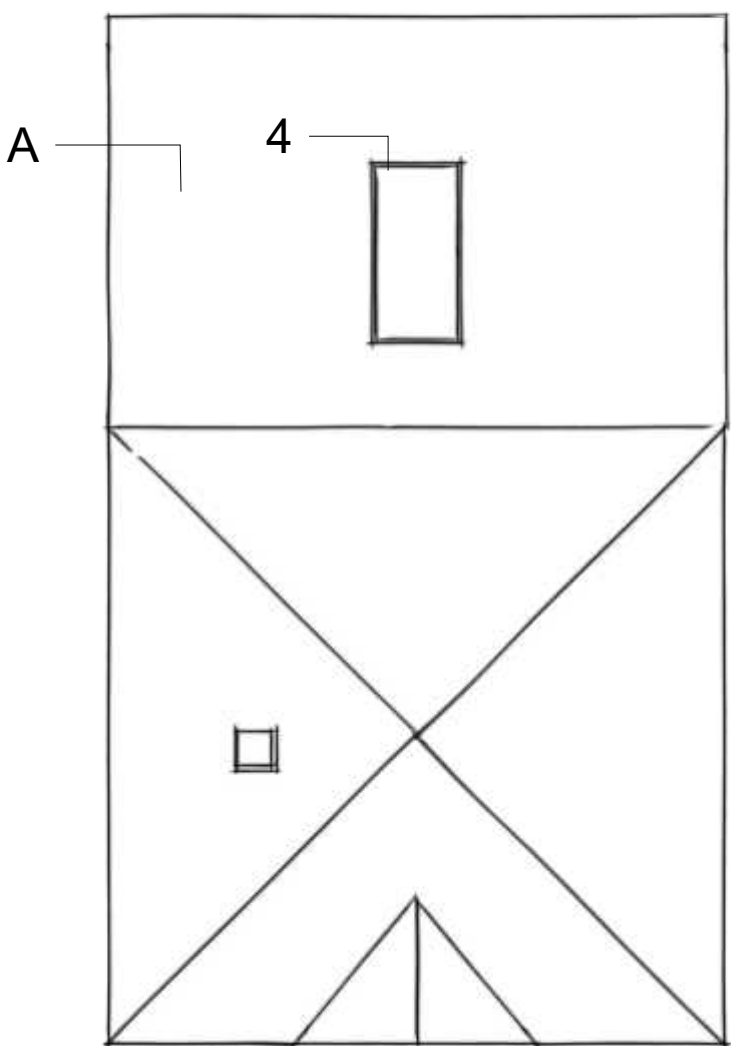

NOTES

DRAWINGS FOR PLANNING PURPOSES ONLY.
ALL DIMENSIONS TO BE TAKEN ON SITE,
PRIOR TO CONSTRUCTION.

- 1. WINDOW
- 2. BIFOLD DOORS
- 3. DOOR
- 4. ROOF LIGHT


A. FLAT ROOF
B. BRICKWORK

The fenestration, external materials and detailed design of the architectural elements of the proposed extension are sympathetic to the existing dwelling and does not unduly affect the amenities of the adjoining neighbours.

The extension does not adversely affect the outlook from windows in neighbouring dwellings.

Materials to be similar in appearance to the existing house.

Scale Bar 1:100

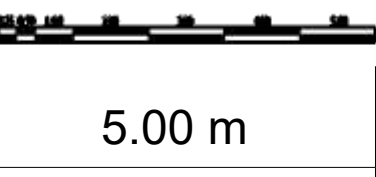

READ IN CONJUNCTION WITH ALL OTHER PROJECT DOCUMENTS-REFER ALL
DESCREPIENCES AND ERRORS TO THE ARCHITECT/AUTHOR. SCALING THIS
DRAWING IS PERMITTED EXCEPT FOR CONSTRUCTION PURPOSES-WORK
ONLY TO FIGURED DIMENSIONS DURING CONSTRUCTION NOT AUTHORISED
FOR CONSTRUCTION UNLESS SPECIFICALLY STATED. ALL COPYRIGHTS IN THIS
DRAWING AND DESIGNS SHOWN THEREIN IS RETAINED-DO NOT REPRODUCE
WITHOUT CONSENT.



PAGE DESCRIPTION: Floor Plans & Elevations
PROJECT STAGE: Planning Application
PROJECT TITLE: Extension - Loft conversion.

CLIENT: Mr and Mrs Douglass-Saker
ADDRESS: Cheeleys, Burford Rd,
Oakhill, Horsham, RH13 5SR

DATE: 23/03/2026
DRAWN BY: CRG