



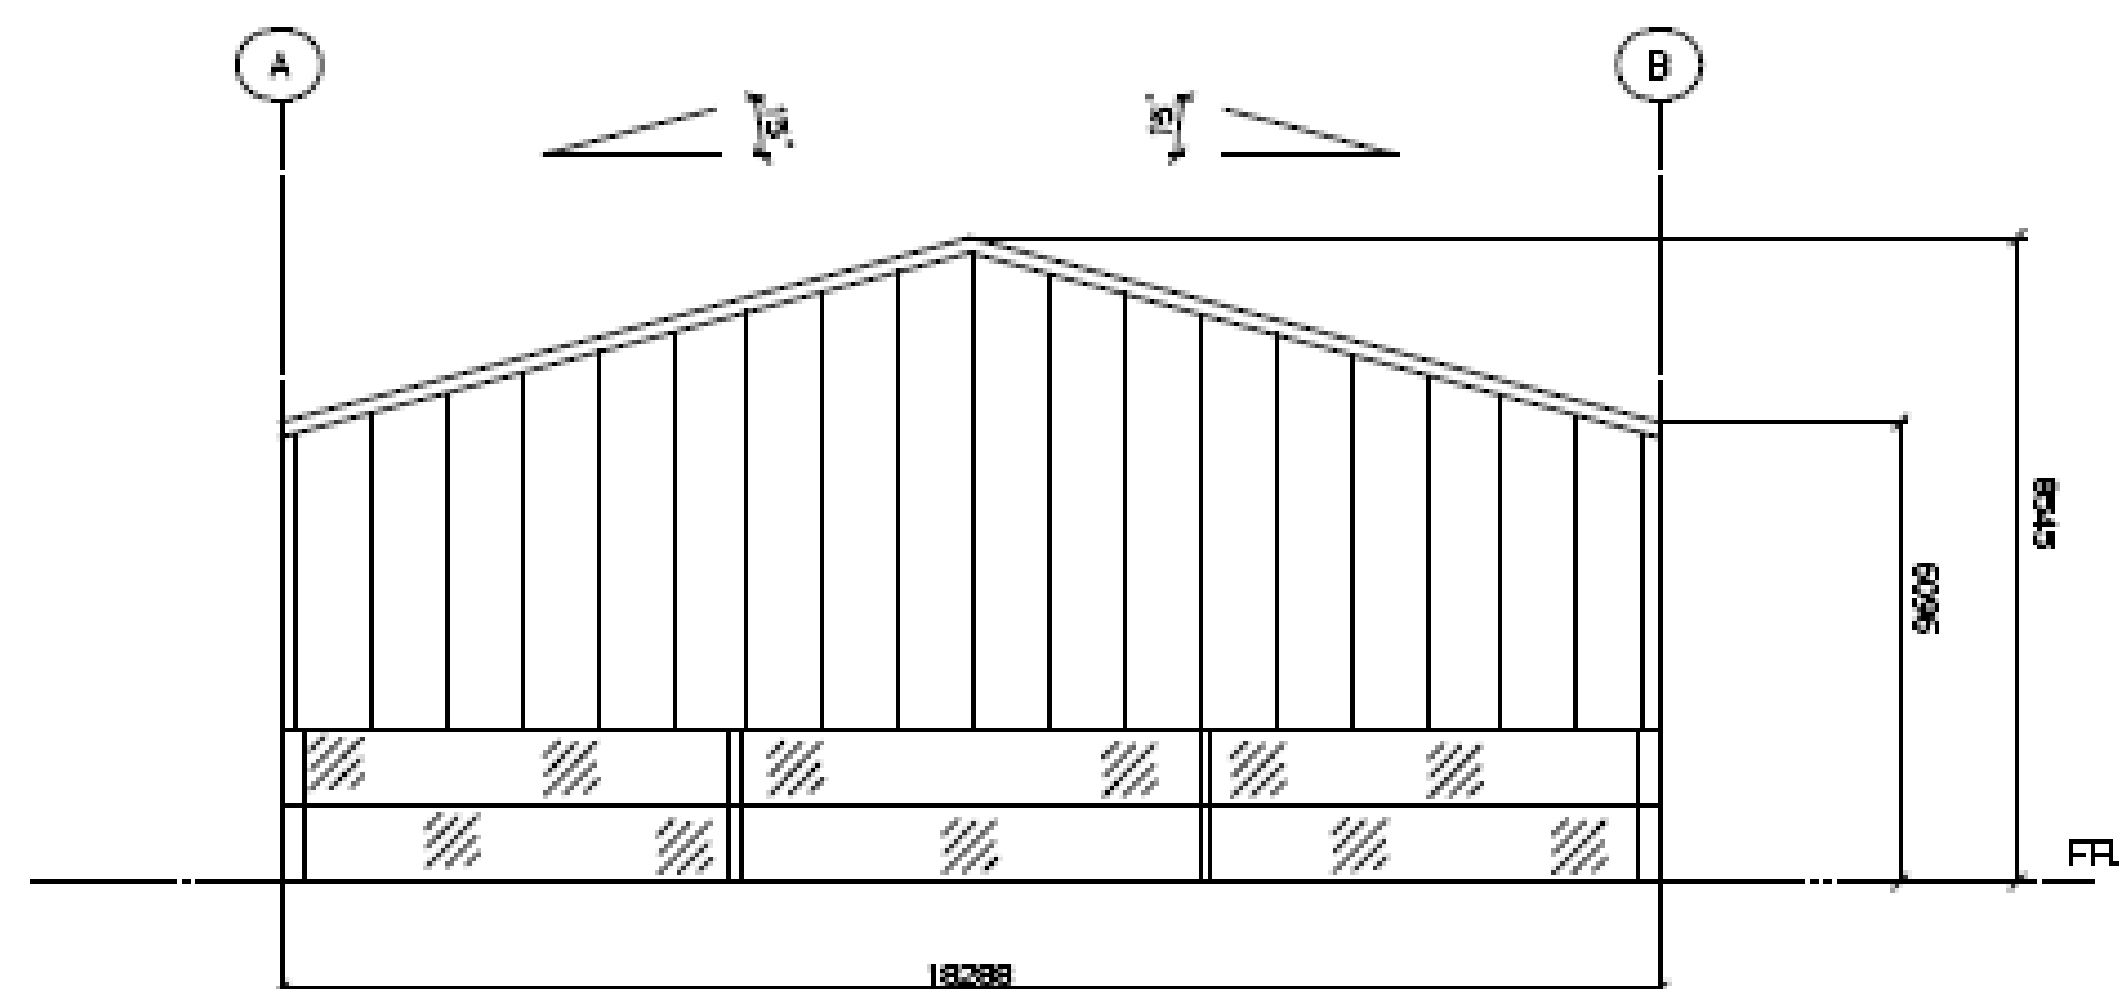


RIGHT ELEVATION


ROOF CLADDING: -
FIBRE CEMENT SHEETS WITH ROOFLIGHTS

VERTICAL CLADDING: -
FRONT SIDE AND BOTH GABLES CLAD WITH SINGLE SKIN METALS
SHEETS DOWN TO 2m HIGH CONCRETE PANELS


RAINWATER GOODS: -
2 No. LINES OF 170mm HALF ROUND uPVC GUTTER
WITH 2ND 100mm DIA uPVC DOWNPIPES
DOWNPIPES TO GROUND LEVEL. COLOUR: - BLACK

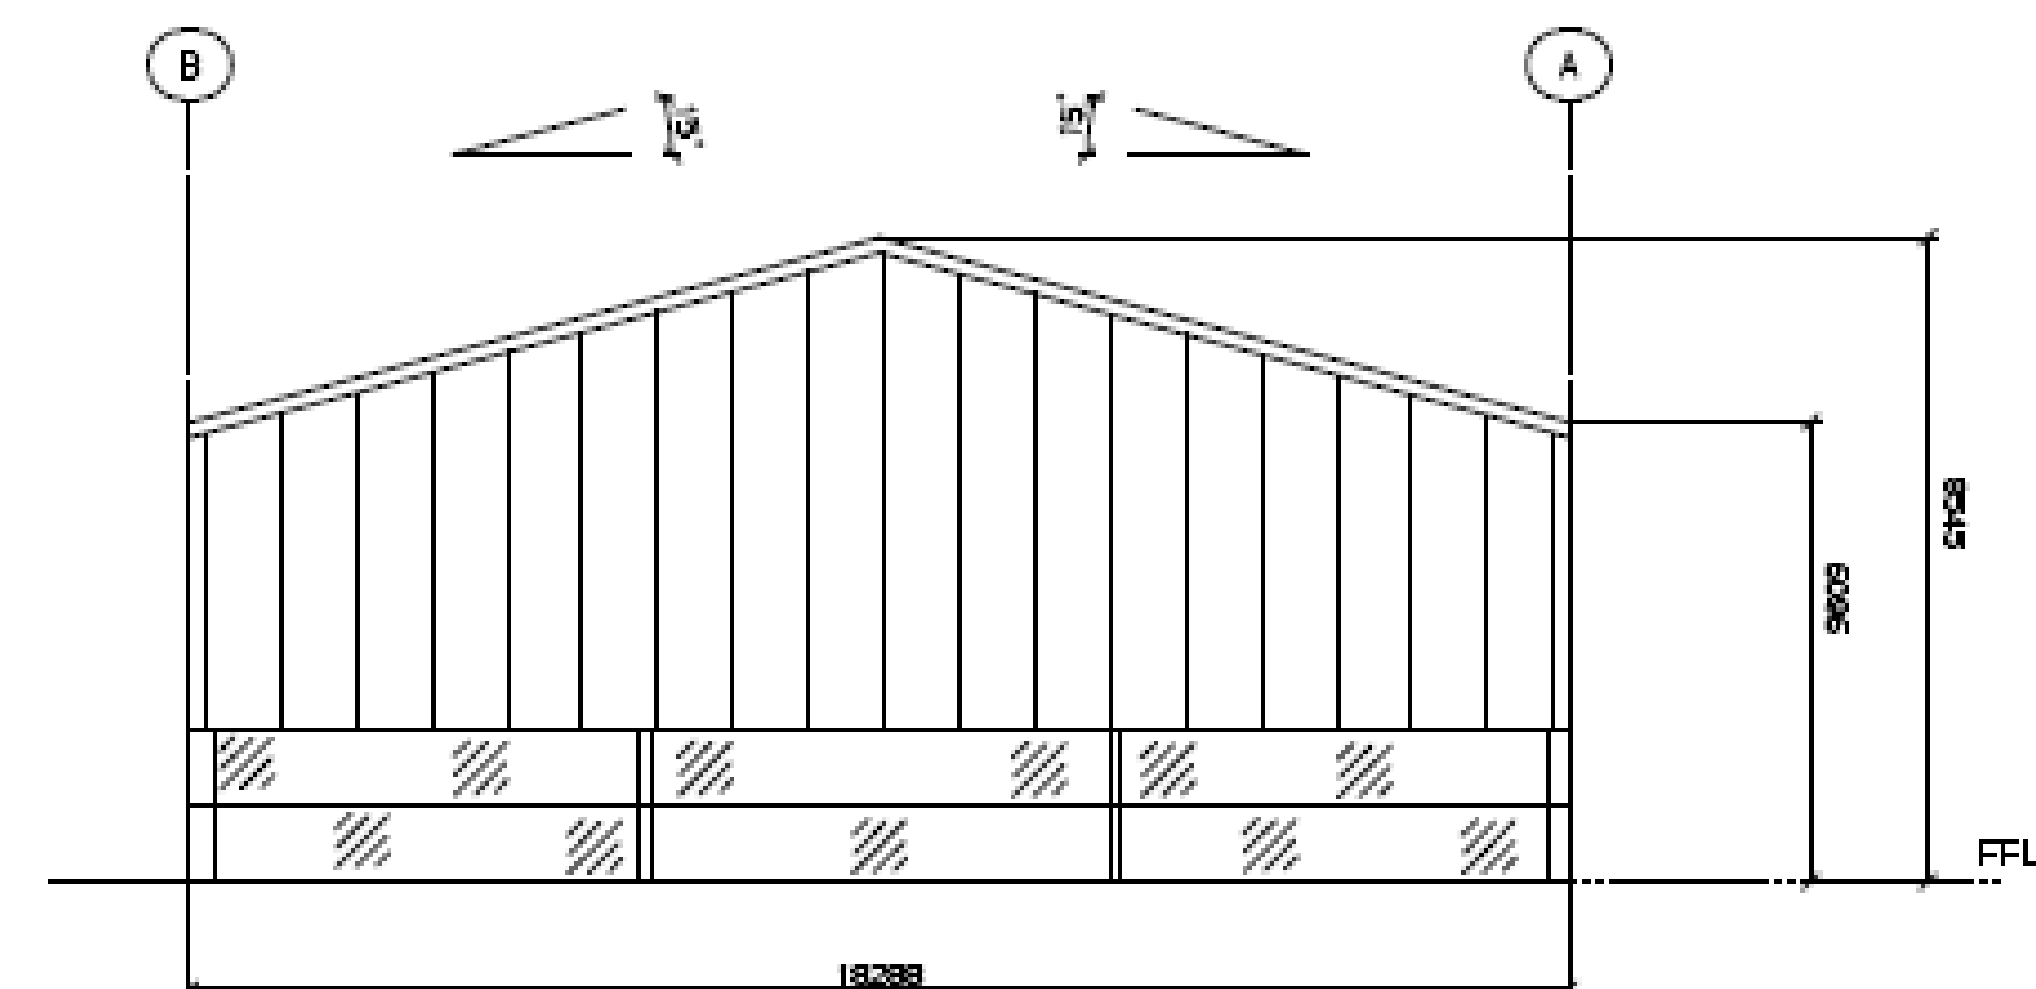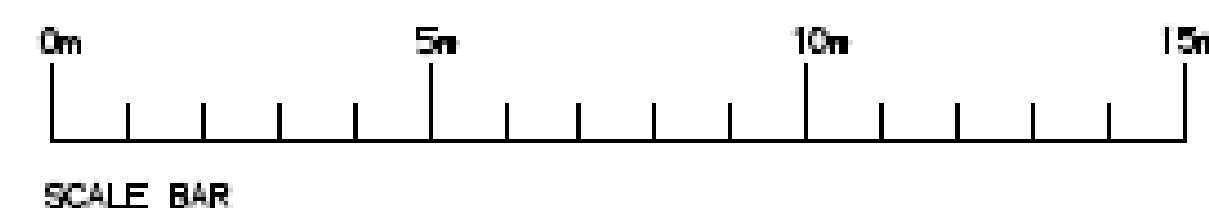

LEFT ELEVATION

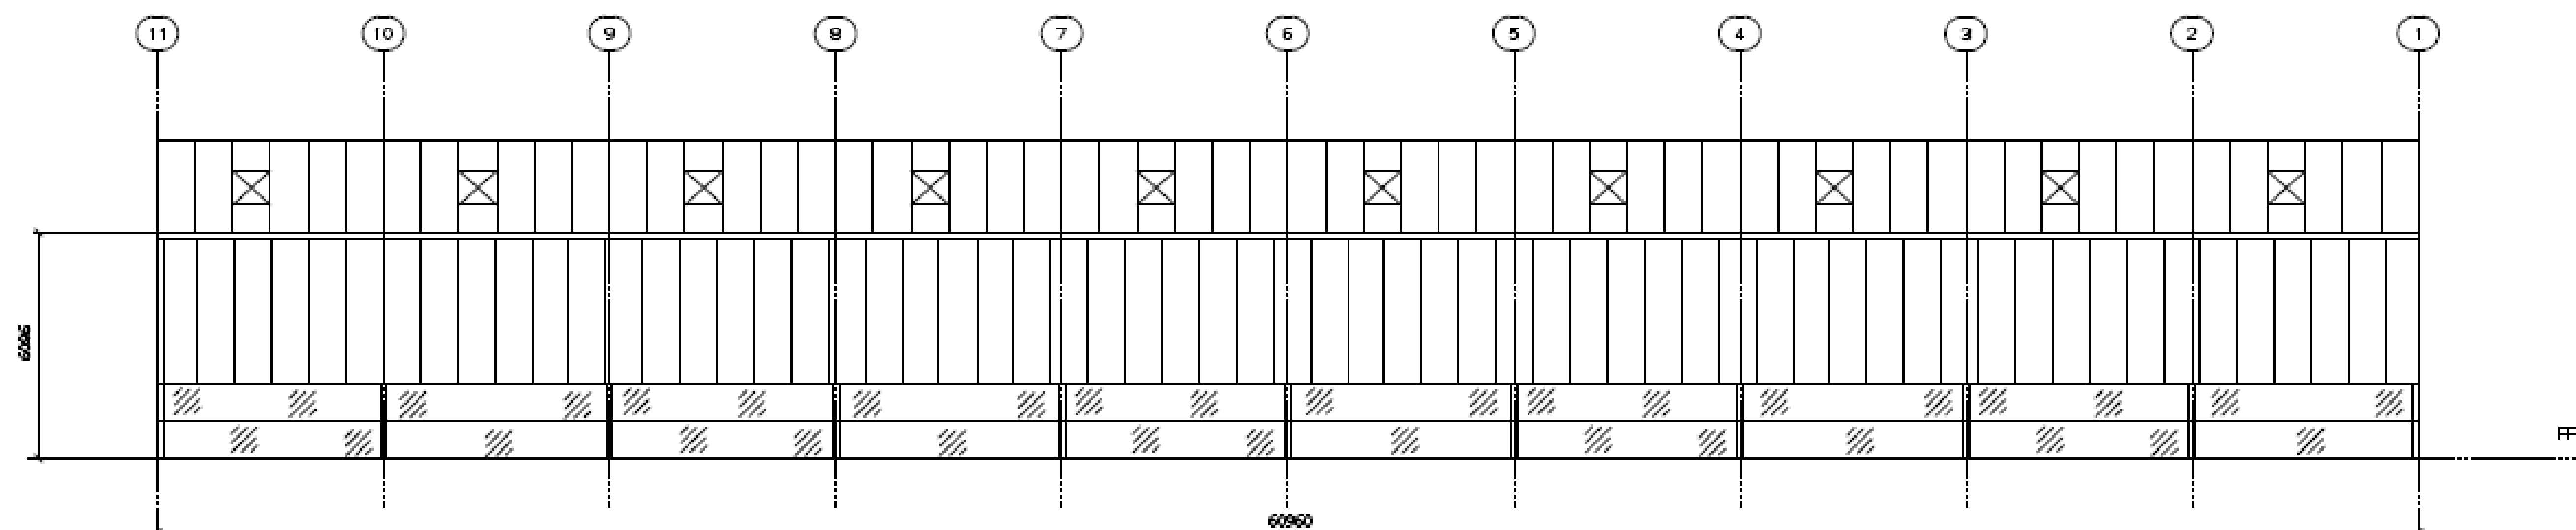

REAR ELEVATION

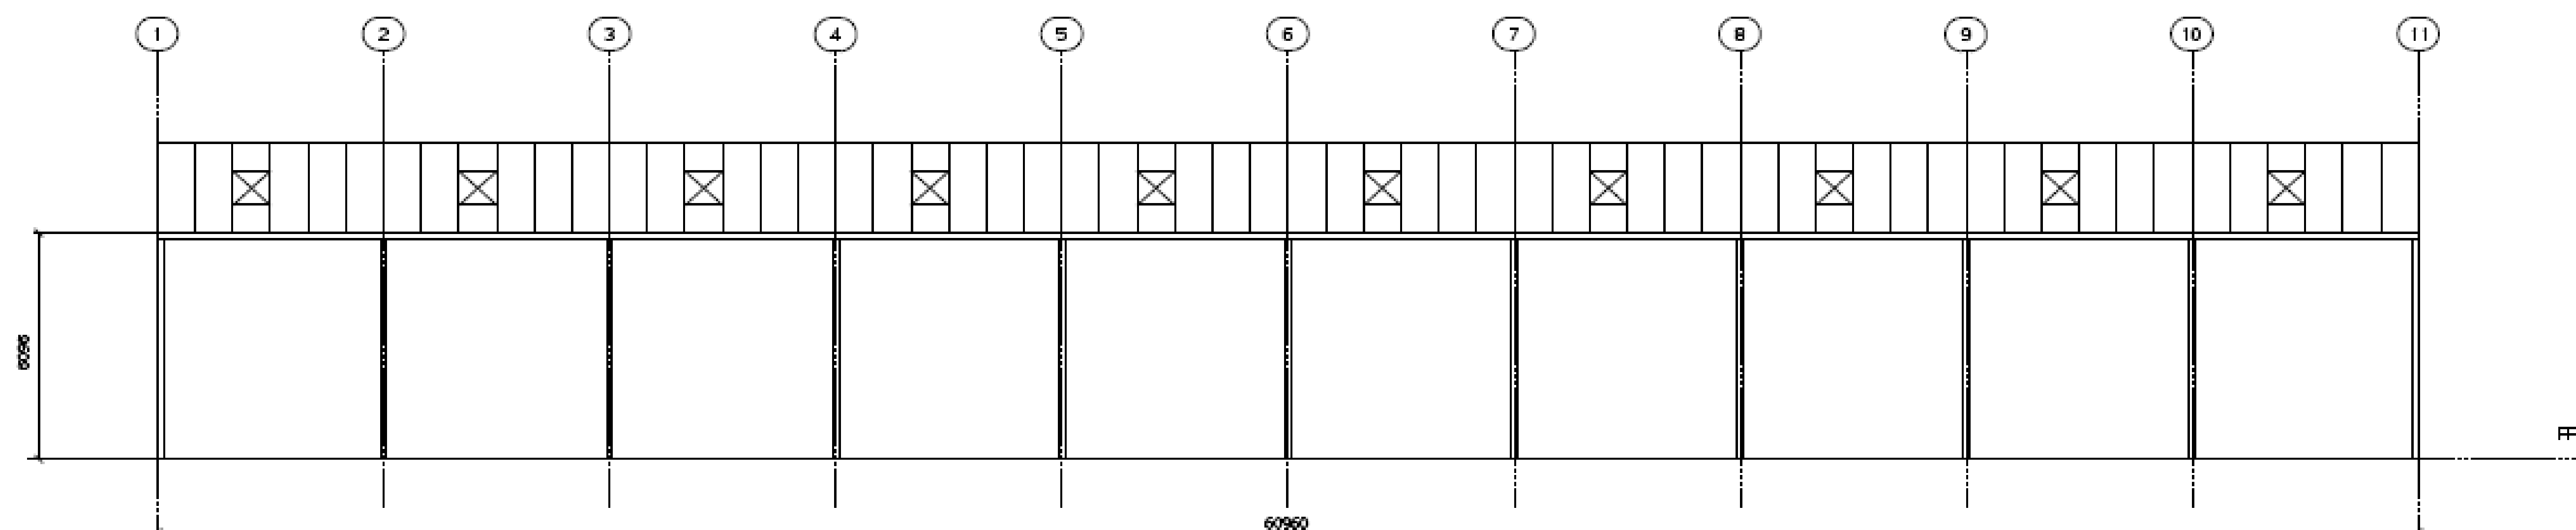

FRONT ELEVATION

REV	BY	DATE	DETAILS	REV	BY	DATE	DETAILS

GENERAL NOTES:

CLIENT

PROJECT

TITLE

60.96 x 18.288 x 6.096

PLANNING DRAWING

DRAWN

CHECKED

DWE



Allen Fabrications Ltd,
Four Pools Industrial Estate,
Evesham, WORCS. WR11 6DR
Tel: +44 (0)1386 47277
Fax: +44 (0)1386 765450
Email: sales@allenfab.co.uk

SCALE	JOB No	DWG No.	REV
1:100	PLANNING	P147	