


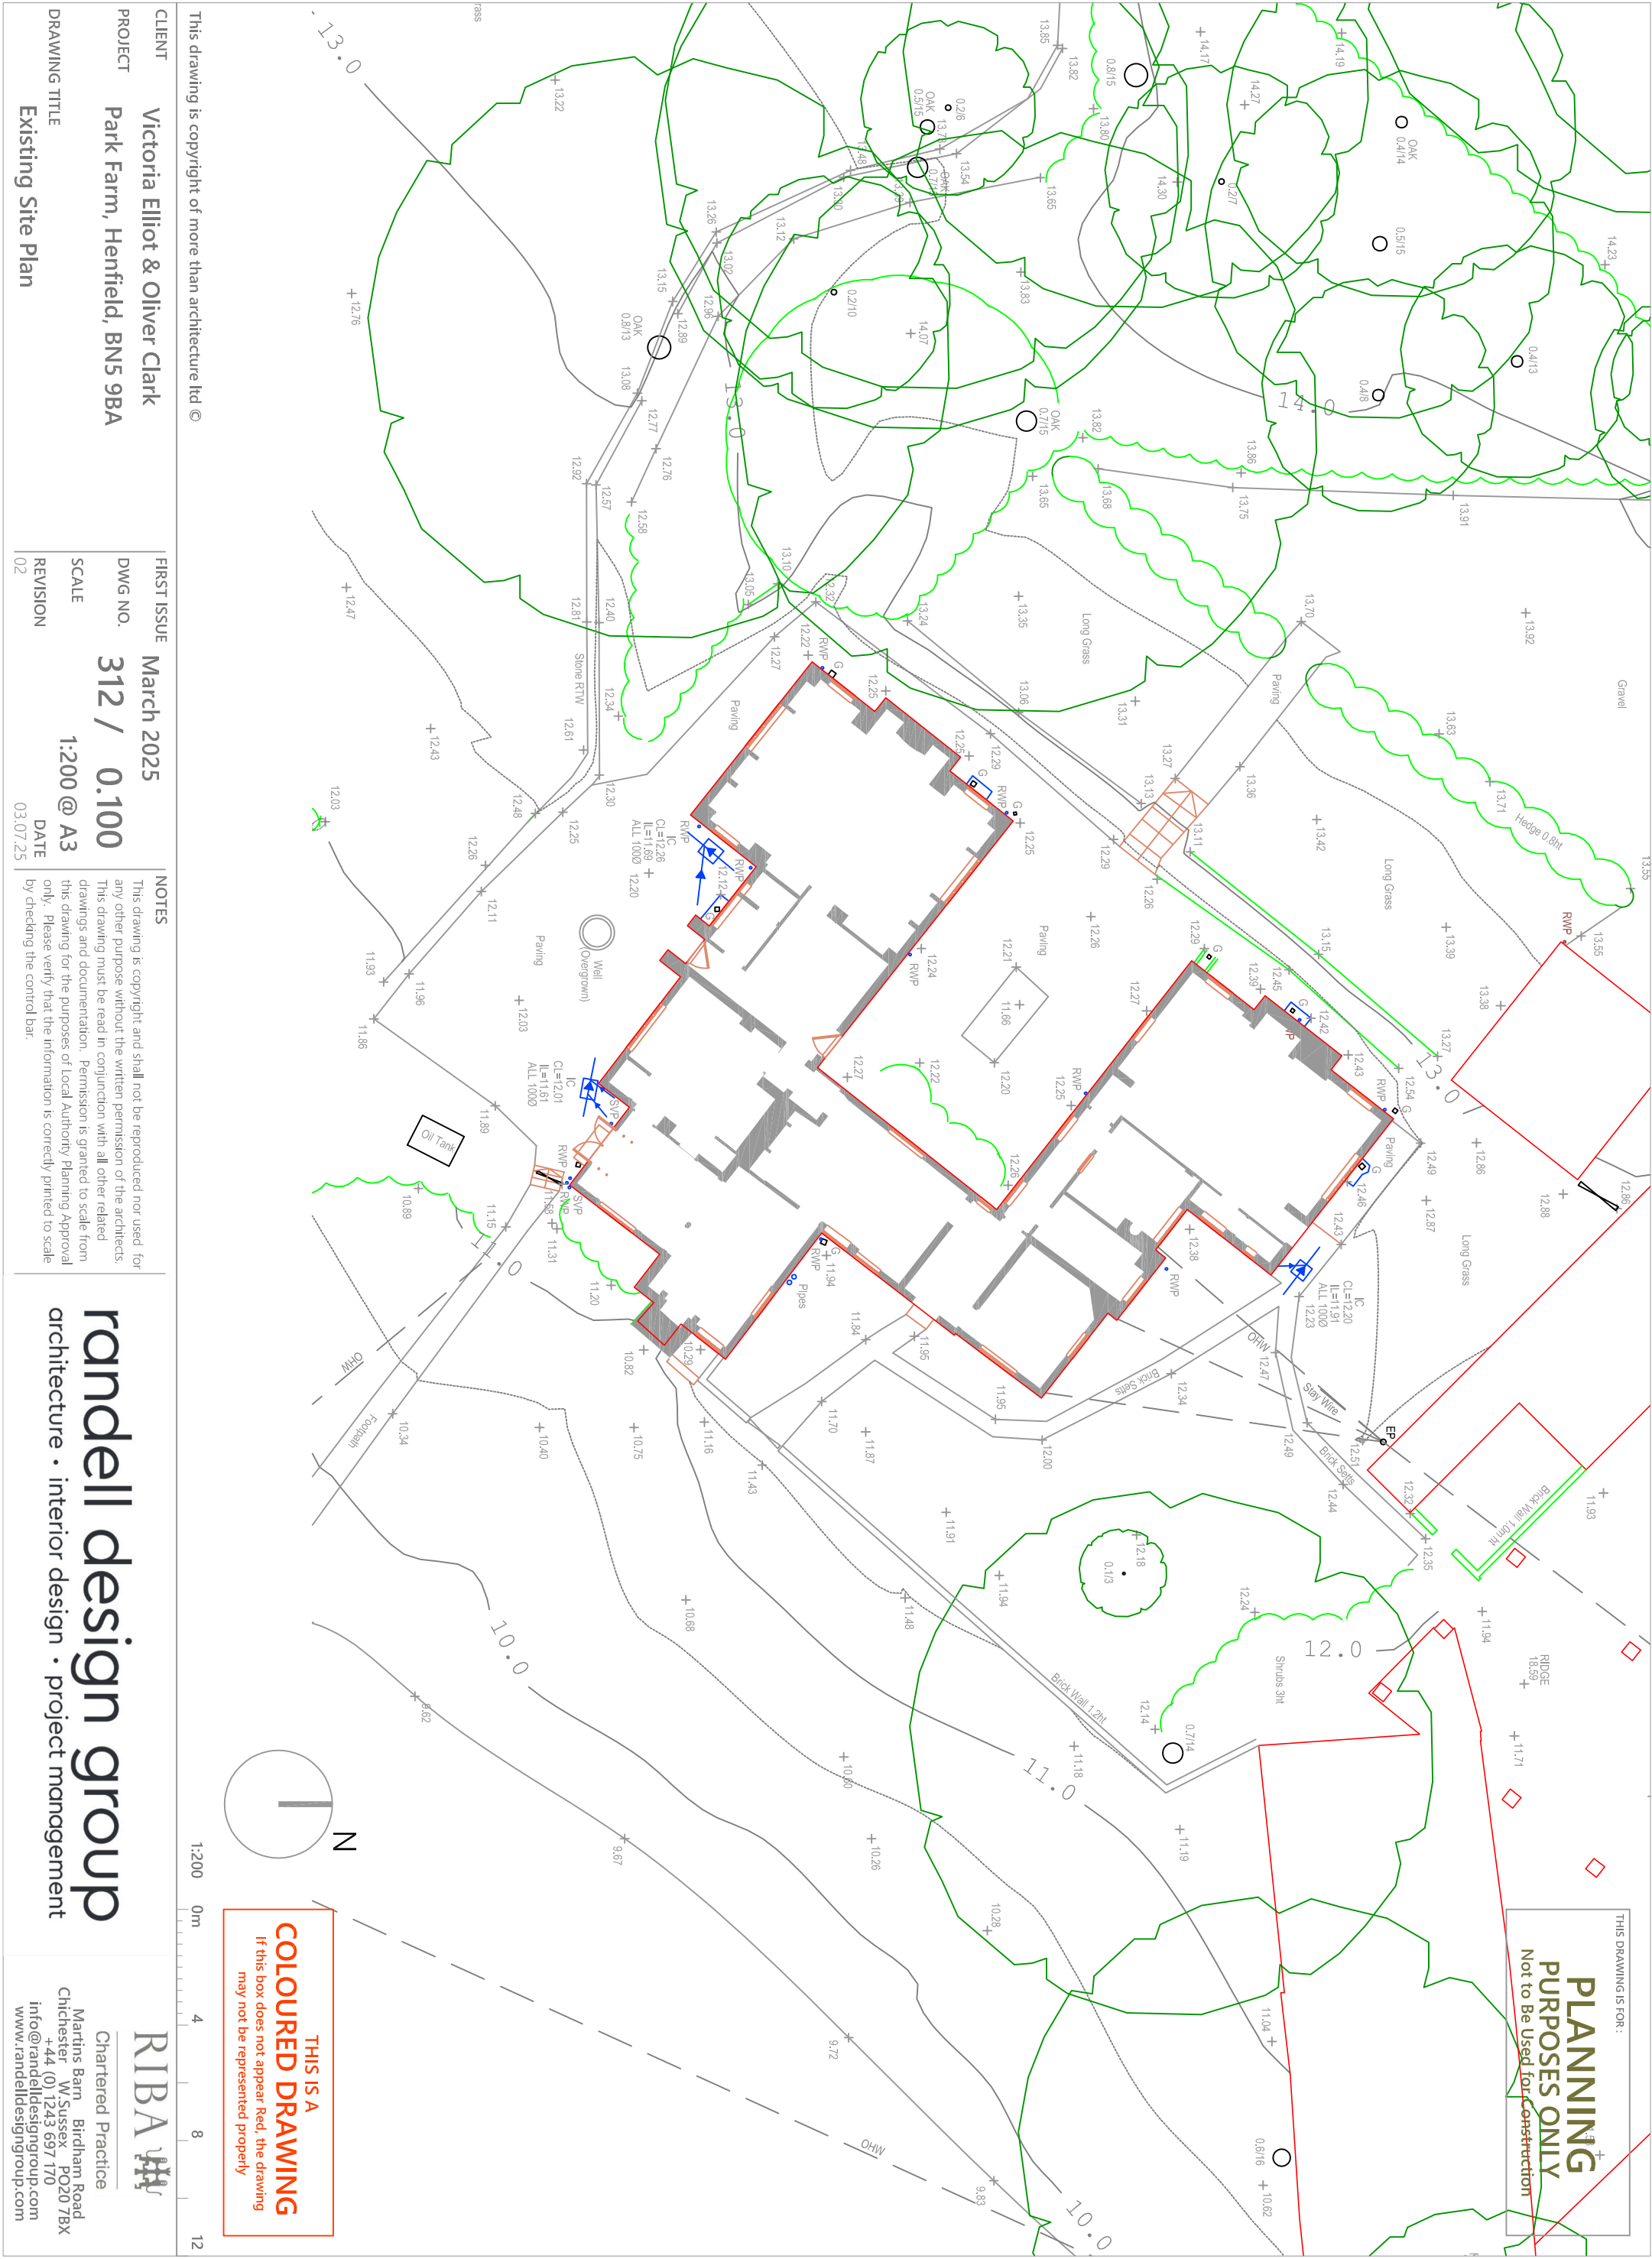

This drawing is copyright of more than architecture ltd ©

CLIENT
Victoria Elliot & Oliver Clark

PROJECT
Park Farm, Henfield, BN5 9BA

DRAWING TITLE
Existing Site Plan

FIRST ISSUE
March 2025

DWG NO.
312 / 0.100

SCALE
1:200 @ A3

REVISION
02
DATE
03.07.25

NOTES

This drawing is copyright and shall not be reproduced nor used for any other purpose without the written permission of the architects. This drawing must be read in conjunction with all other related drawings and documentation. Permission is granted to scale from this drawing for the purposes of Local Authority Planning Approval only. Please verify that the information is correctly printed to scale by checking the control bar.

randell design group
architecture • interior design • project management

RIBA

Chartered Practise

Martins Barn, Birkham Road
Chichester W Sussex, PO20 7BX
+44 (0) 1243 697 170
info@randelldesigngroup.com
www.randelldesigngroup.com