


THIS DRAWING IS FOR :
PLANNING
PURPOSES ONLY
Not to Be Used for Construction

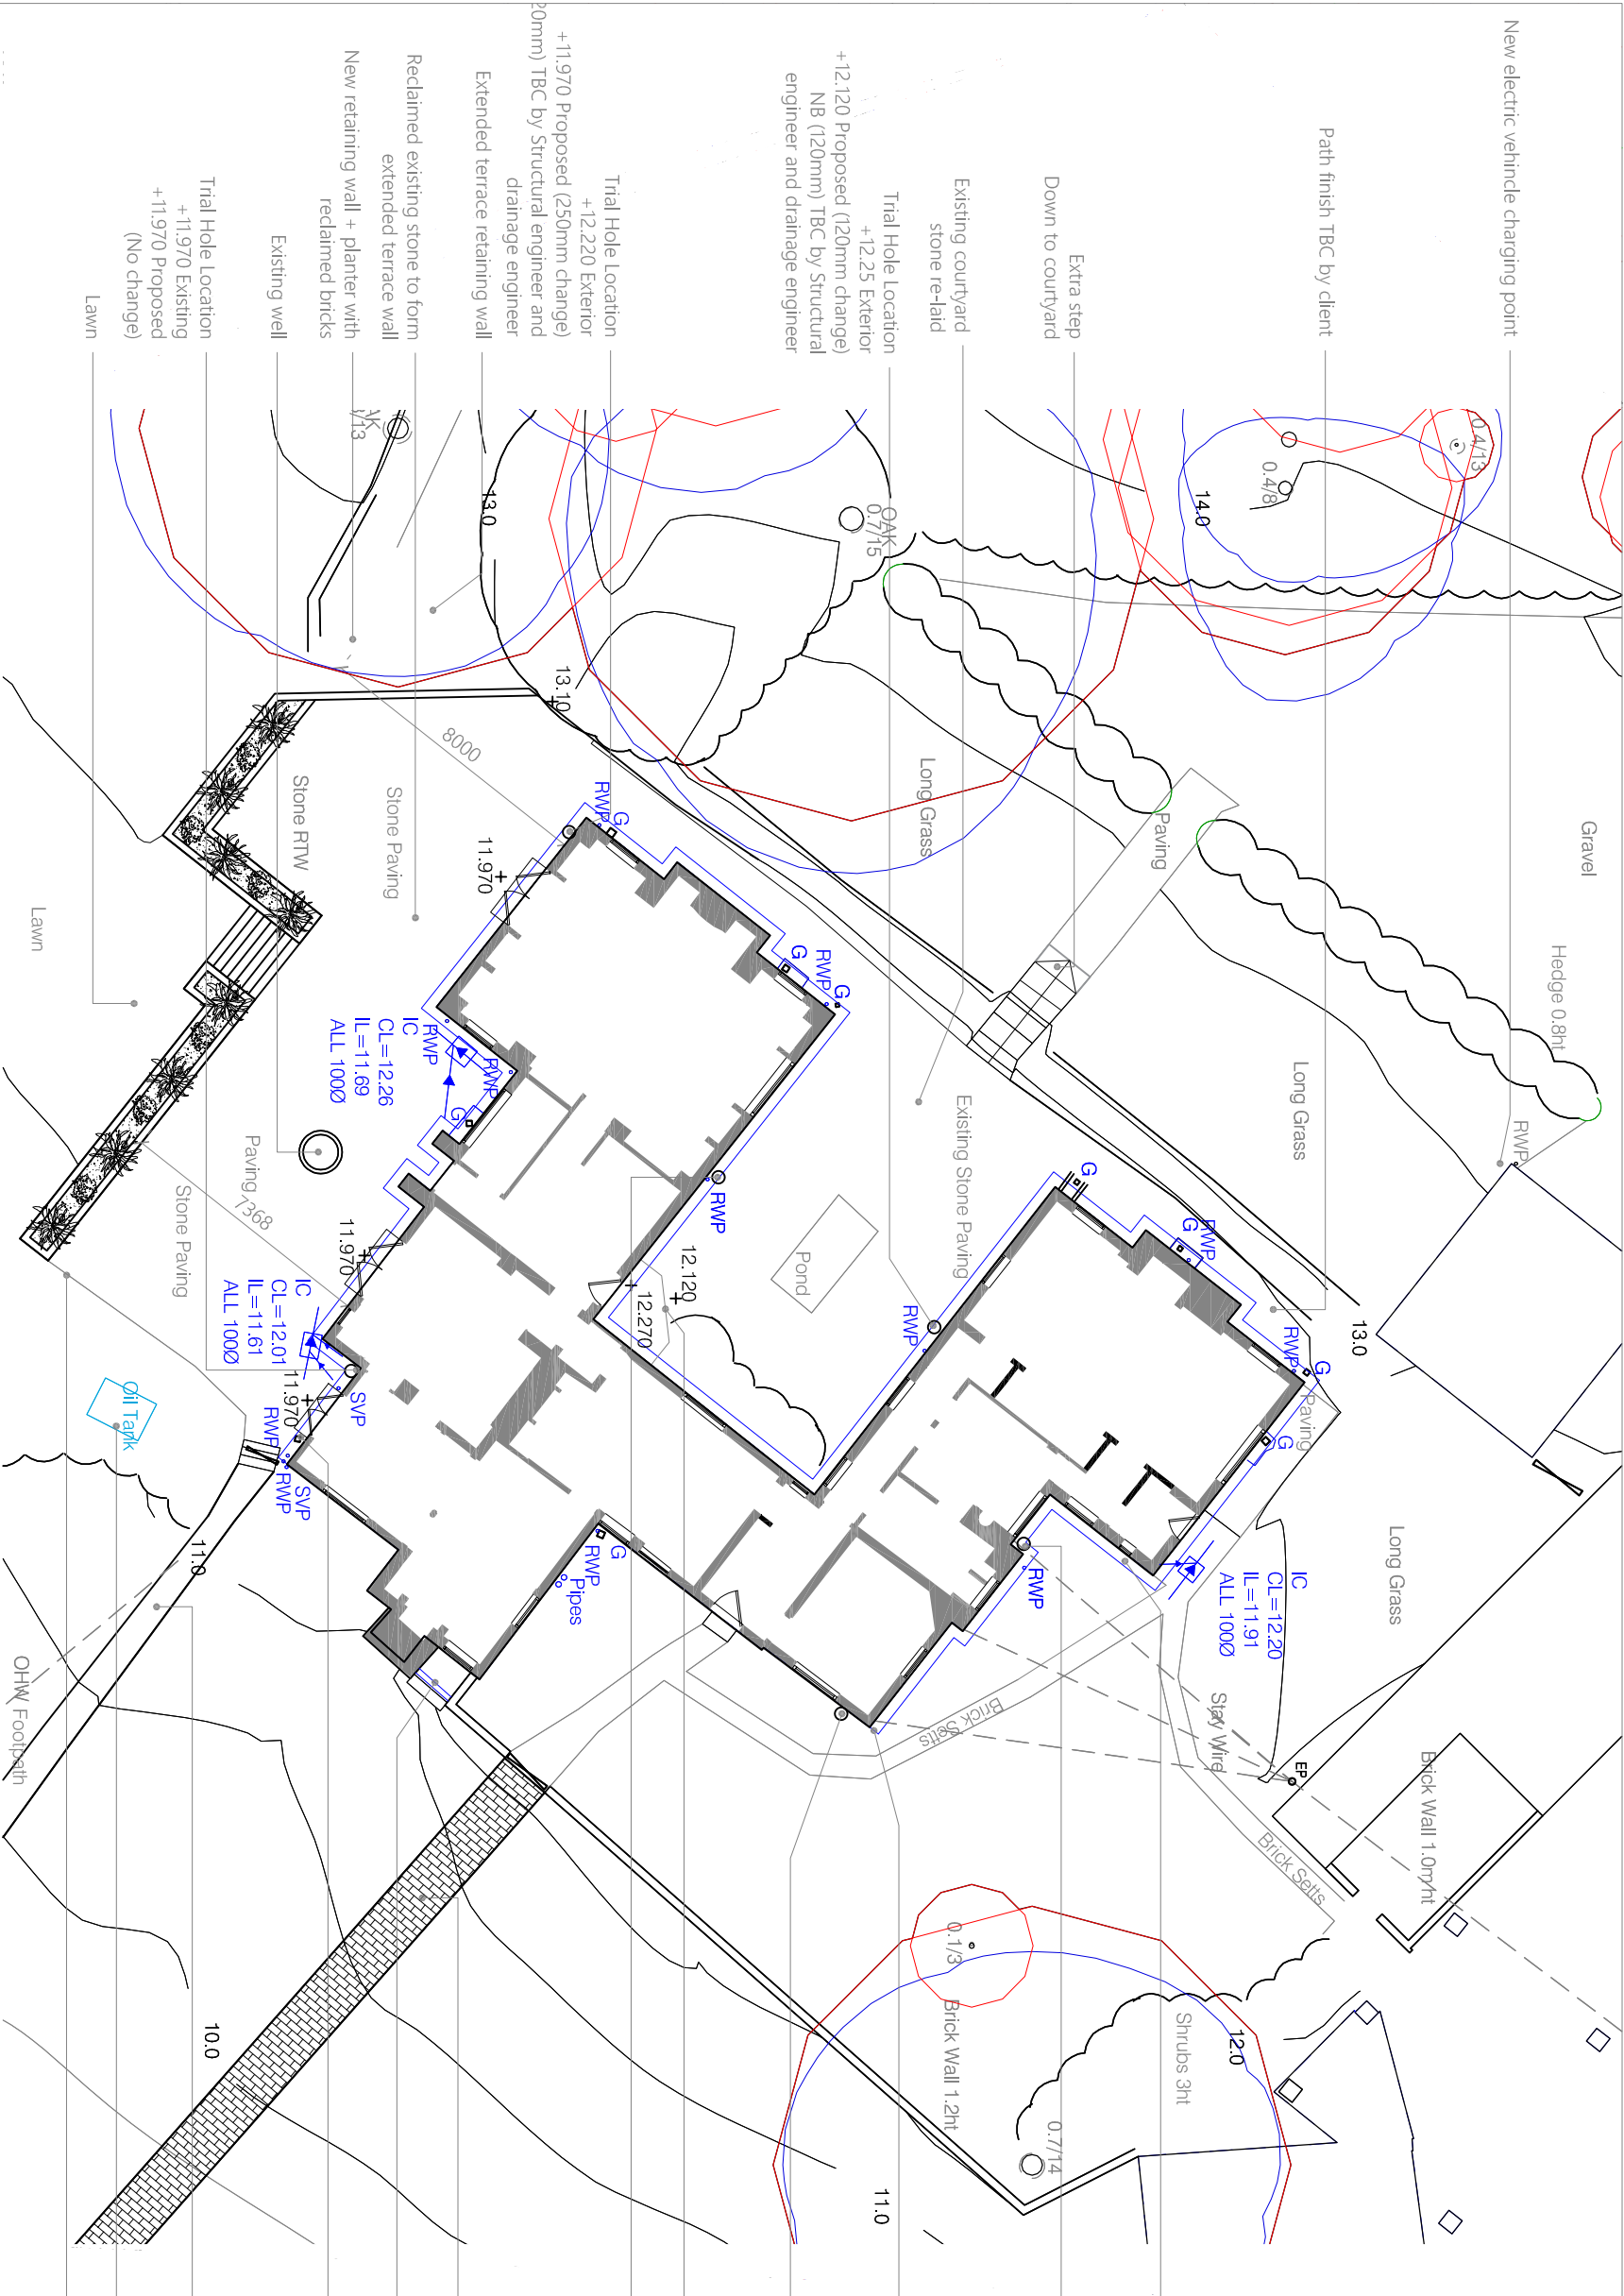

- Category A Tree
- Category B Tree
- Root Protection Zone

This drawing is copyright of more than architecture ltd ©

CLIENT
Victoria Elliot & Oliver Clark

PROJECT
Park Farm, Henfield, BN5 9BA

DRAWING TITLE
Proposed Site Plan

FIRST ISSUE
March 2025

DWG NO.
312 / 3.001

SCALE
1:200 @ A3

REVISION
03

DATE
03.07.25

NOTES

This drawing is copyright and shall not be reproduced nor used for any other purpose without the written permission of the architects. This drawing must be read in conjunction with all other related drawings and documentation. Permission is granted to scale from this drawing for the purposes of Local Authority Planning Approval only. Please verify that the information is correctly printed to scale by checking the control bar.

randell design group
architecture • interior design • project management

Chartered Practice
Martinus Barn, Birkham Road
Chichester, W Sussex, PO20 7BX
+44 (0) 1243 697 170
info@randelldesigngroup.com
www.randelldesigngroup.com

THIS IS A
COLOURED DRAWING
If this box does not appear Red, the drawing
may not be represented properly

1:200 0m 4 8 12