



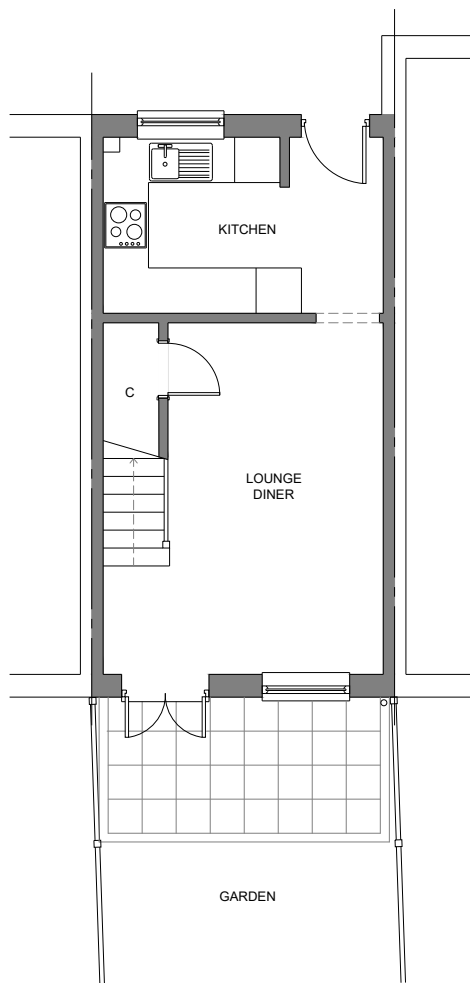


EXISTING GROUND FLOOR PLAN

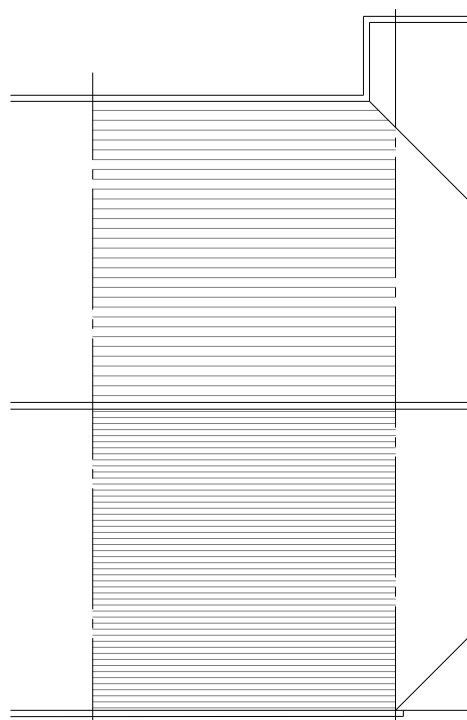

EXISTING ROOF PLAN




EXISTING REAR ELEVATION

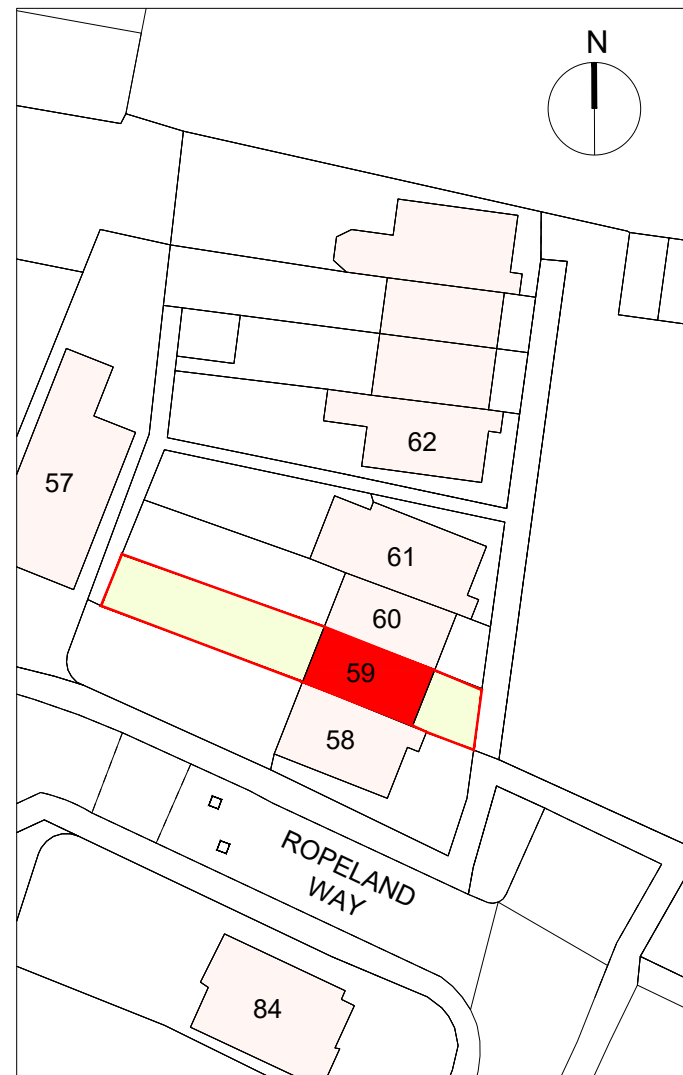

EXISTING BLOCK PLAN 1:500



LOCATION PLAN 1:1250

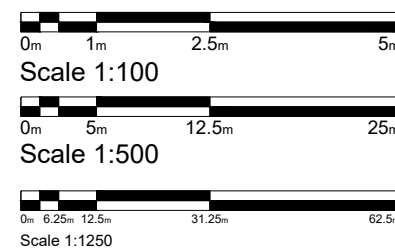

mark alford design architecture
Heatherlands Bracken Lane Storrington West Sussex RH20 3HS
T: 01903 740033 E: office@markalforddesign.com

client: MR AND MRS HOLTOM
project title: 59 ROPELAND WAY, HORSHAM
PROPOSED REAR EXTENSION
drawing title: EXISTING PLANS AND ELEVATION

drawn by: MSA date: JAN '26 scale: 1:100/1:500/1:1250 @ A3

issue status: FOR PRIOR APPROVAL (PD)

drawing number: **25500 / PD100** revision:

This drawing may not be used or reproduced without written consent. Copyright reserved
No dimensions to be scaled from this drawing except for Planning purposes.