




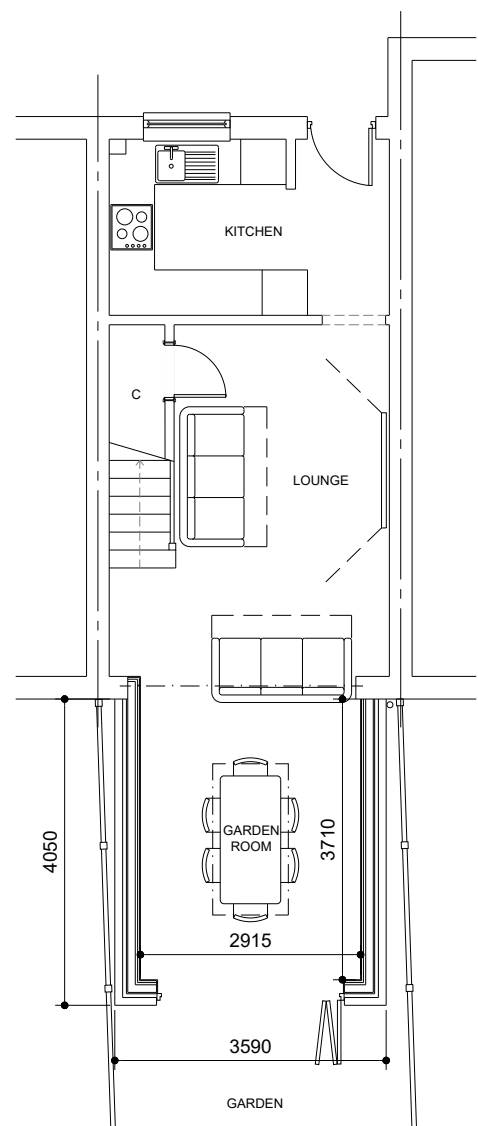


PROPOSED GROUND FLOOR PLAN

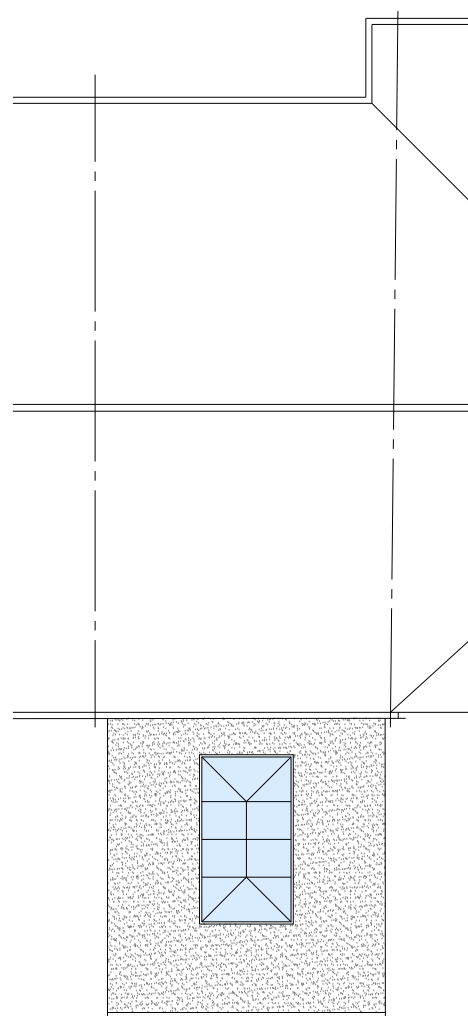


PROPOSED ROOF PLAN

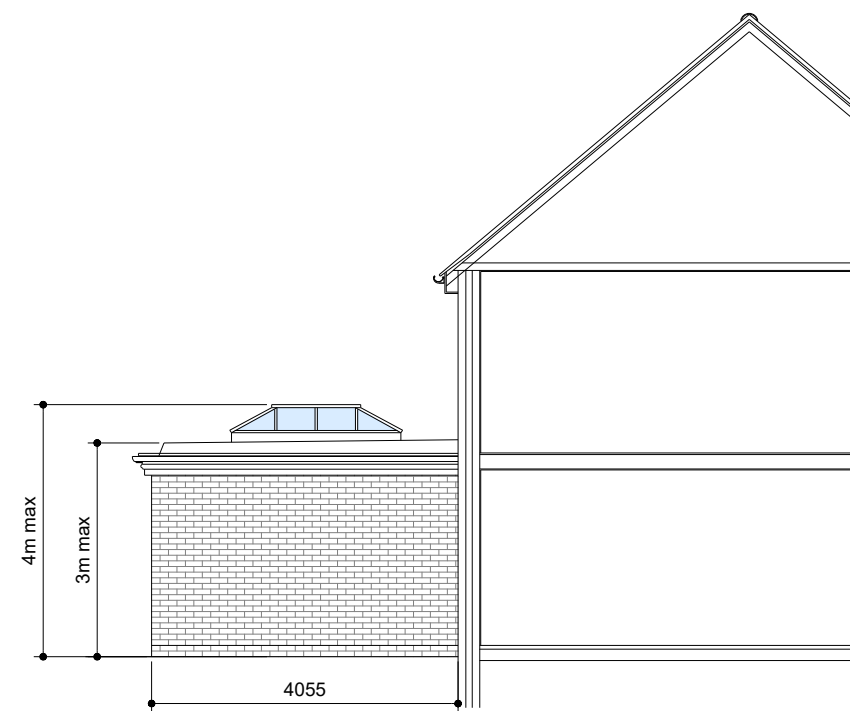


PROPOSED SIDE ELEVATION (South)

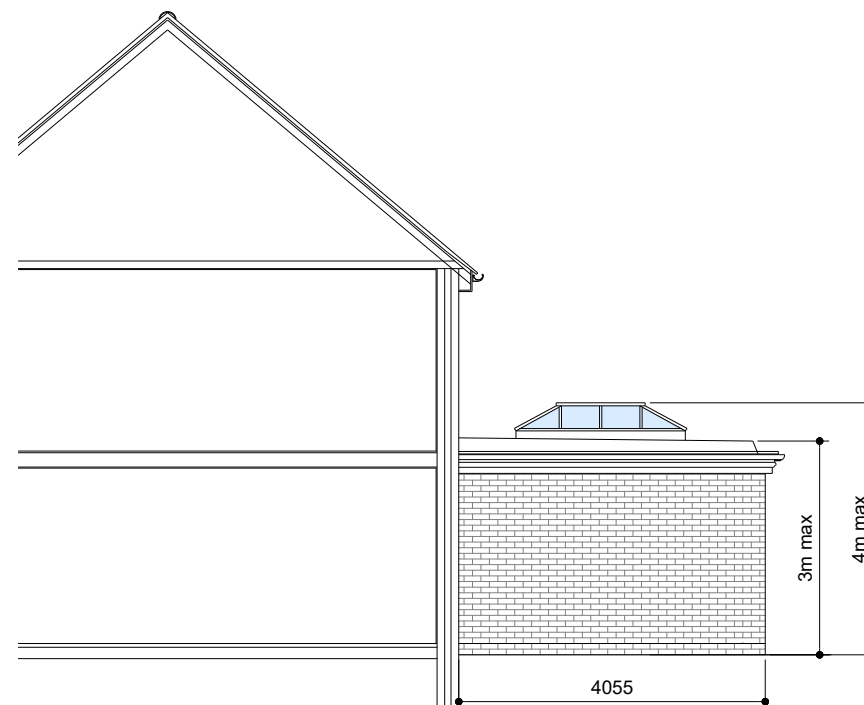


PROPOSED SIDE ELEVATION (North)

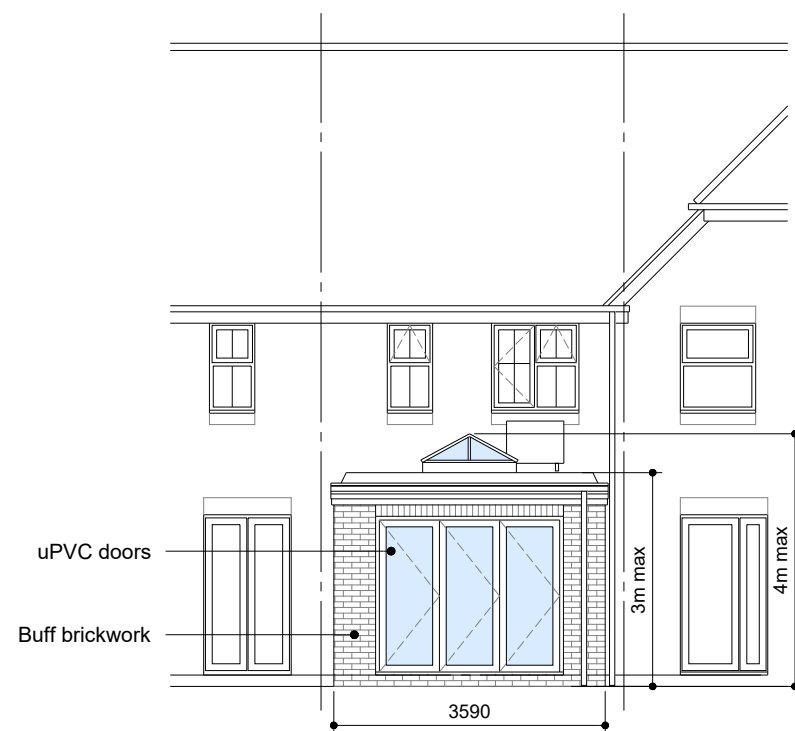

PROPOSED REAR ELEVATION

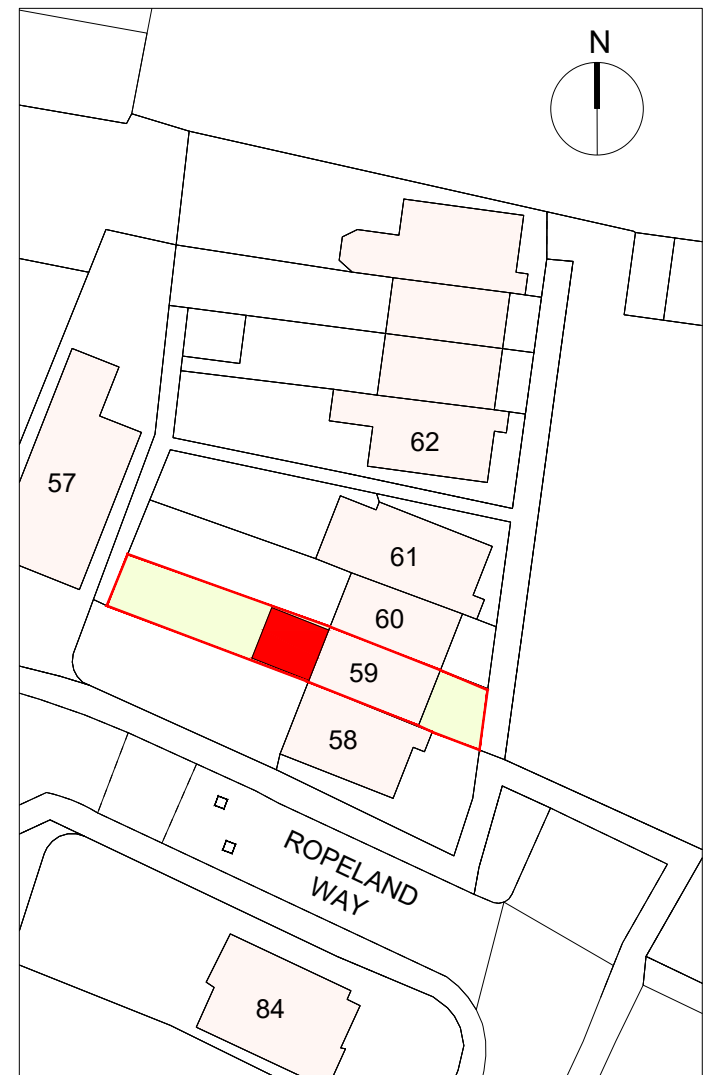

PROPOSED BLOCK PLAN 1:500

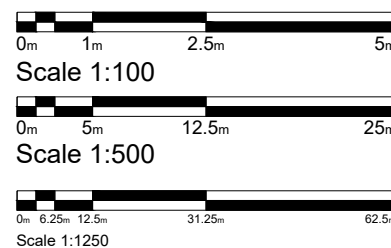

mark alford design architecture

Heatherlands Bracken Lane Storrington West Sussex RH20 3HS
T: 01903 740033 E: office@markalforddesign.com

client: MR AND MRS HOLTOM

project title: 59 ROPELAND WAY, HORSHAM
PROPOSED REAR EXTENSION

drawing title: PROPOSED PLANS AND ELEVATIONS

drawn by: MSA date: JAN '26 scale: 1:100/1:500/1:1250 @ A3

issue status: FOR PRIOR APPROVAL (PD)

drawing number: **25500 / PD101** revision:

This drawing may not be used or reproduced without written consent. Copyright reserved
No dimensions to be scaled from this drawing except for Planning purposes.