


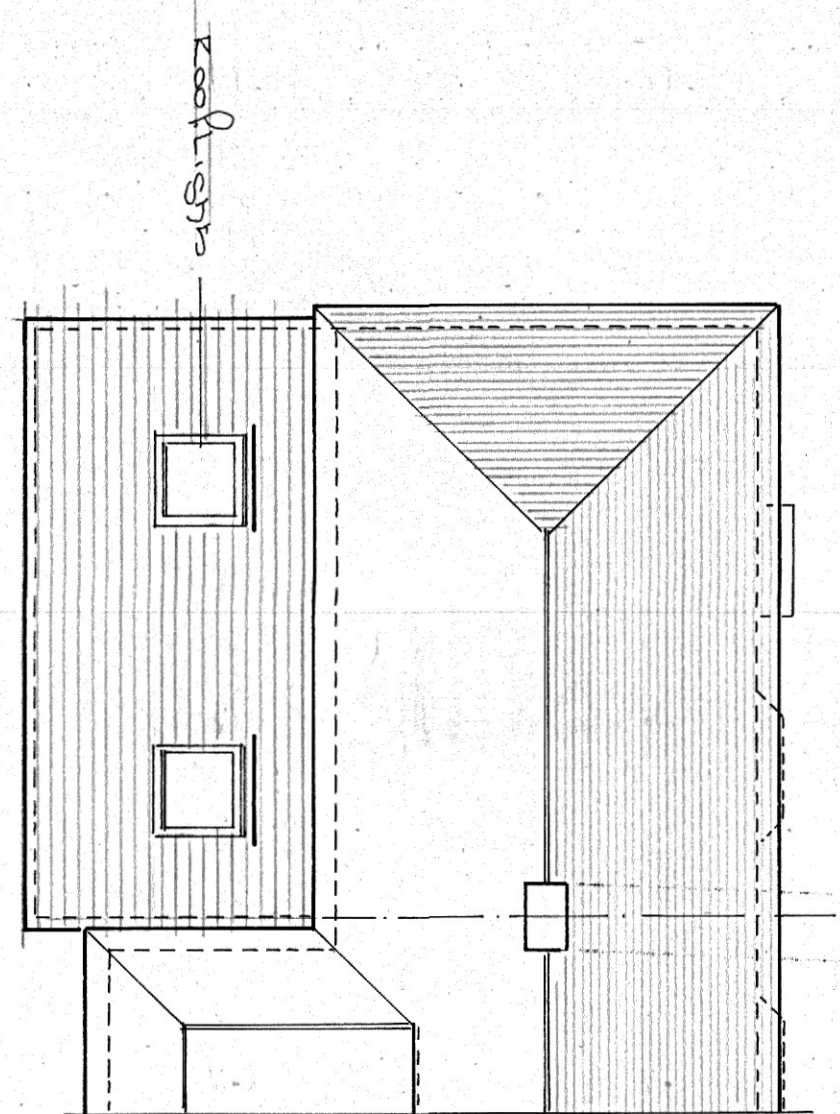
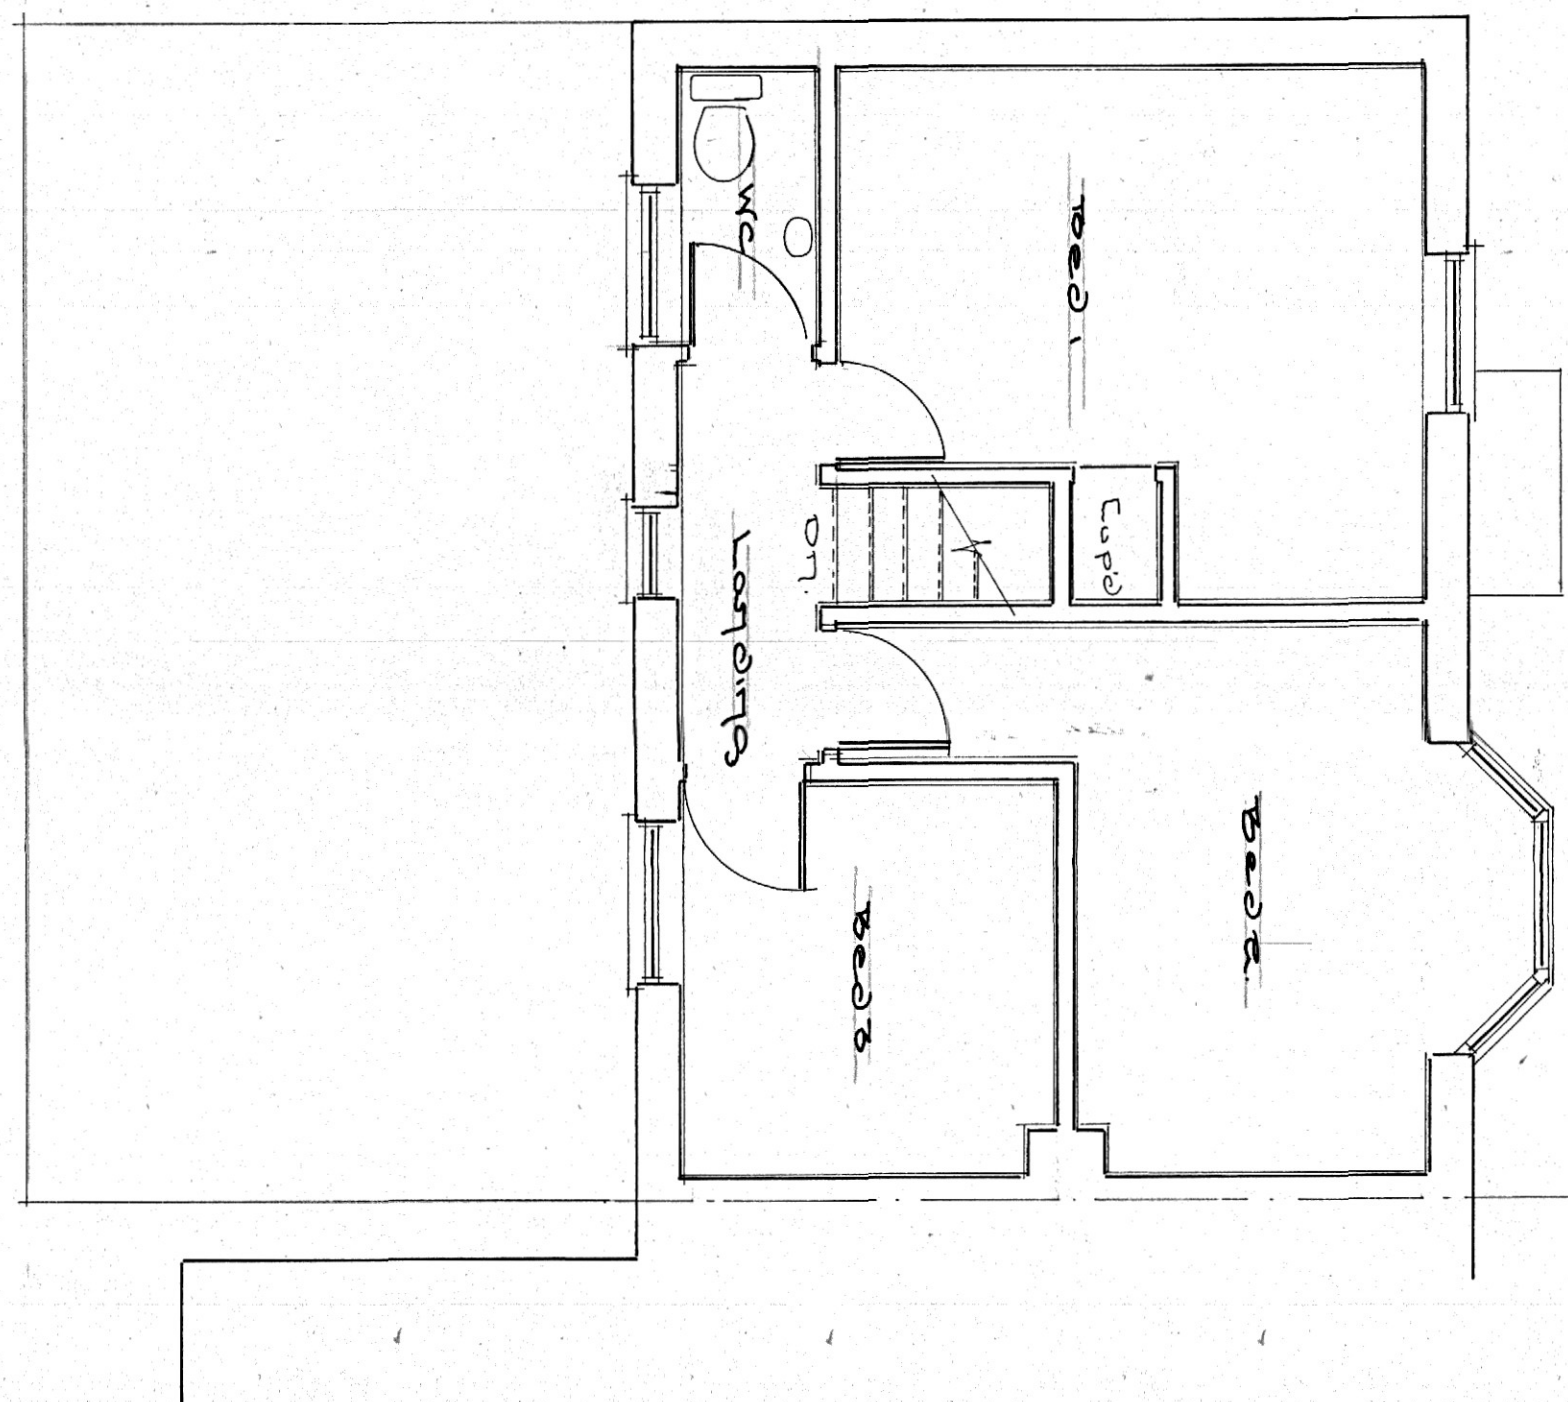


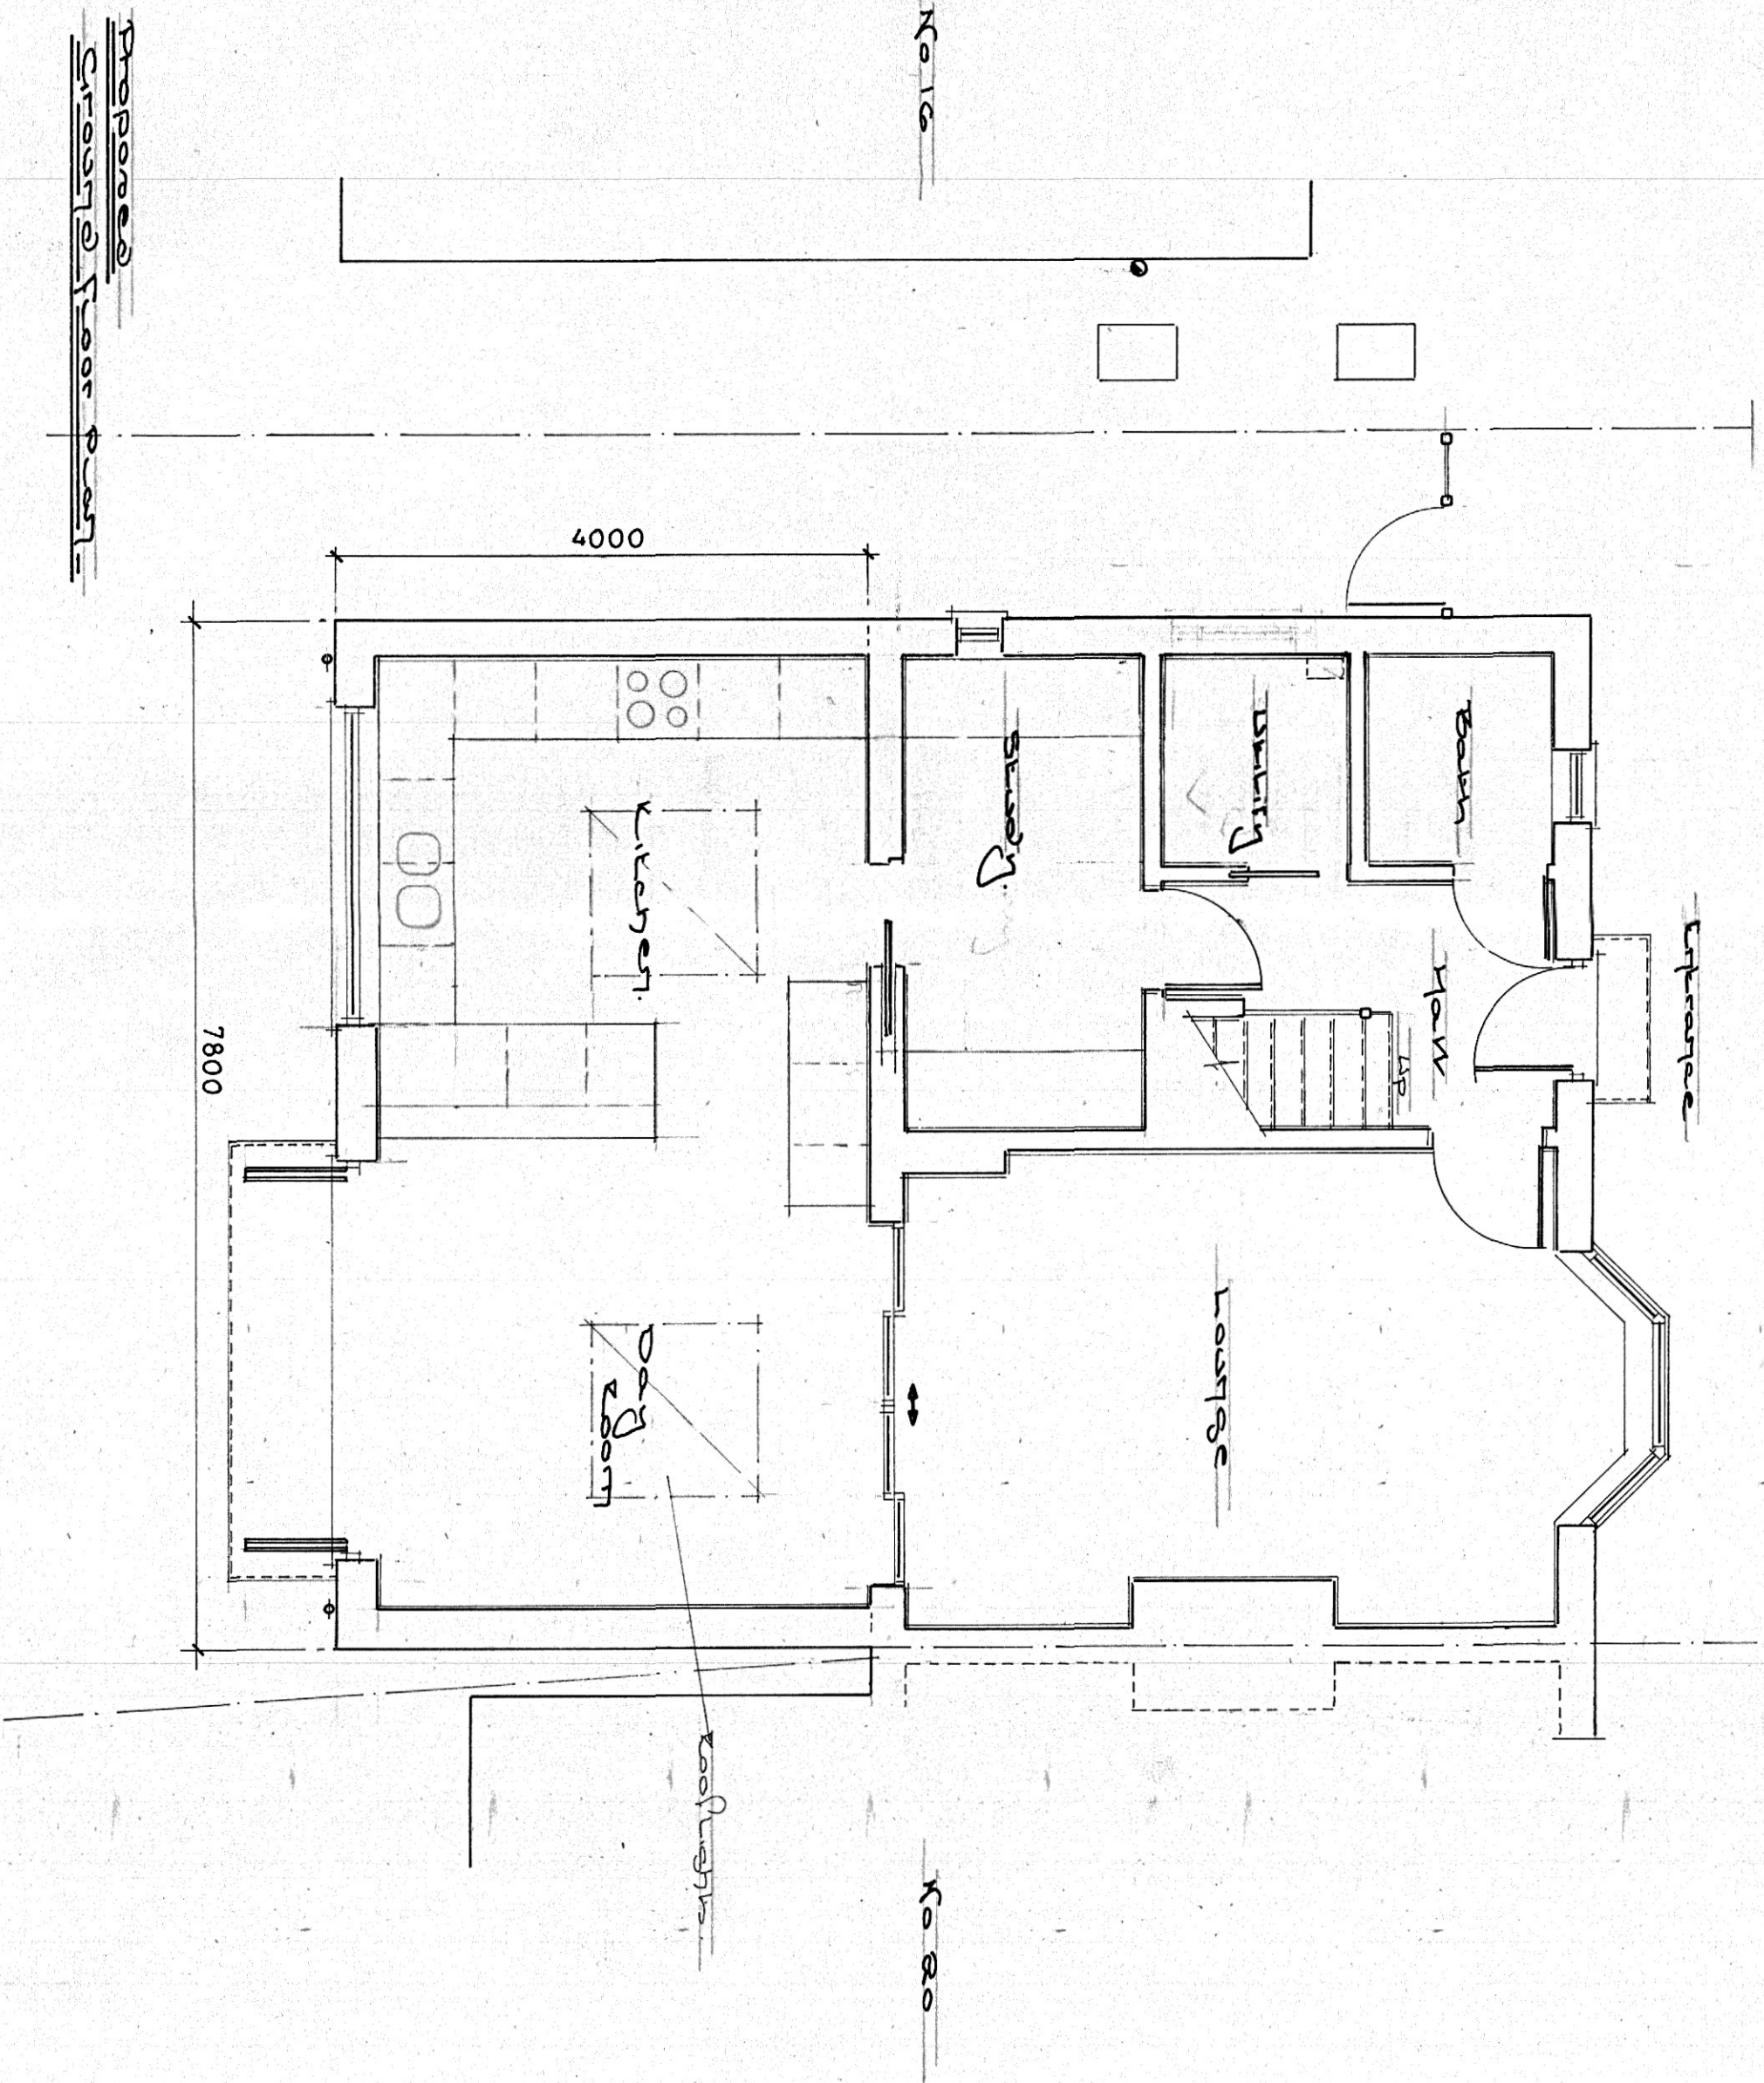


Proposed East Elevation
Scale: 1:100

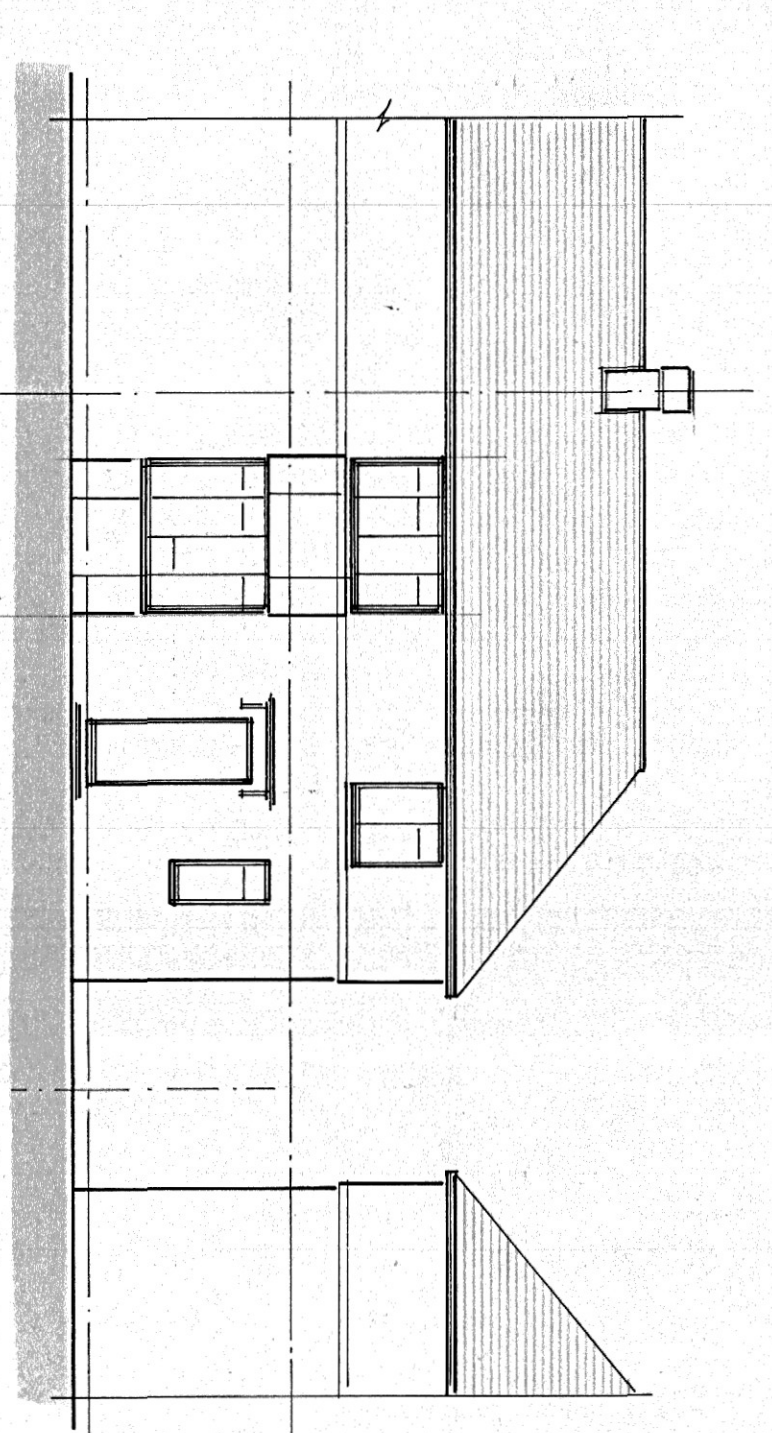


Proposed North Elevation
(No change)
Scale: 1:100

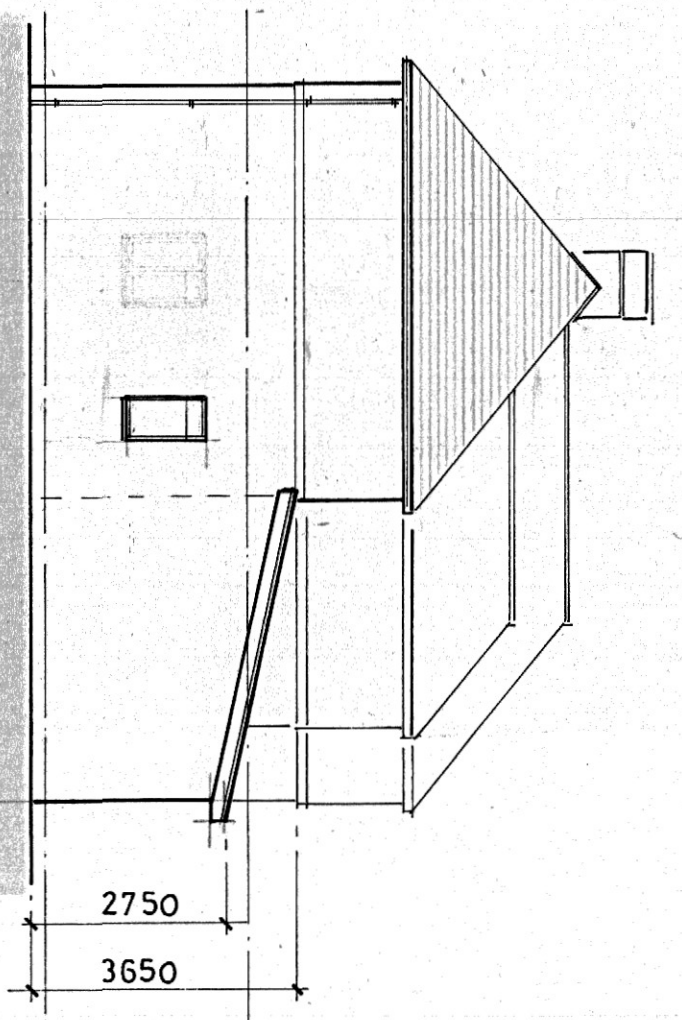

Proposed East Elevation
Scale: 1:100

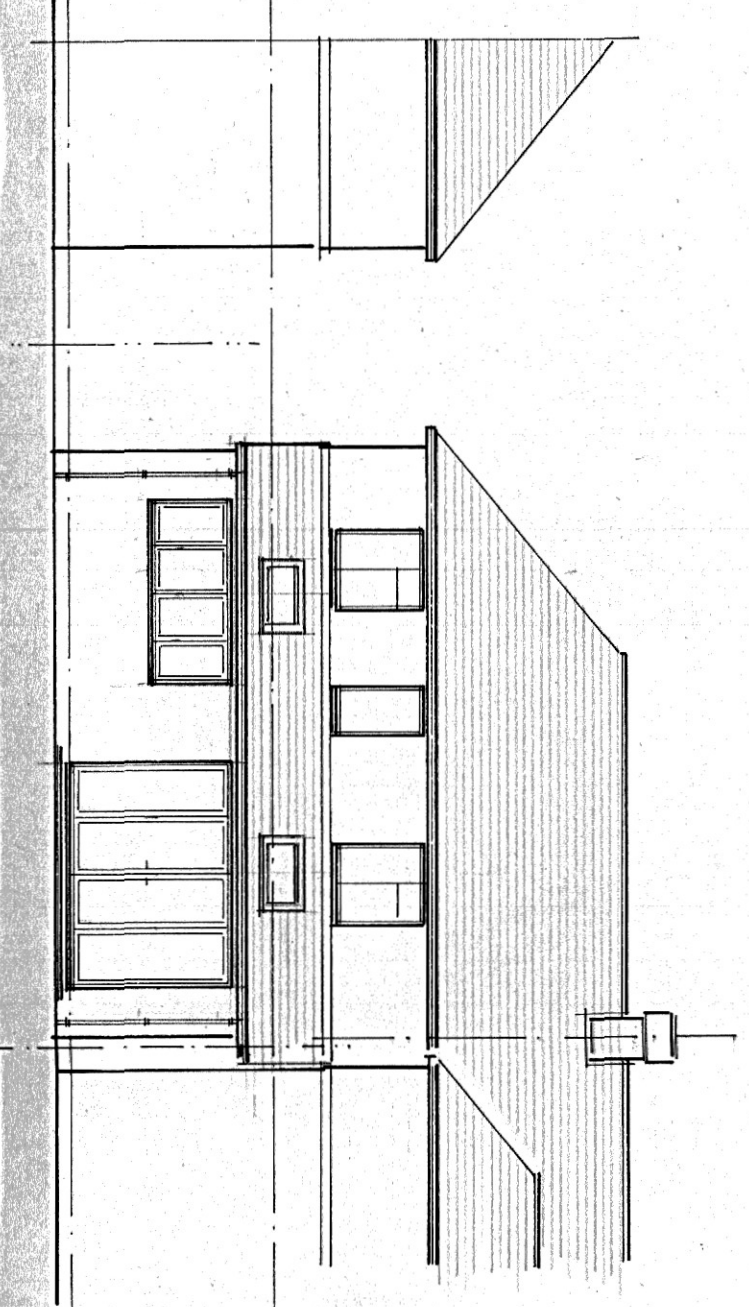

Proposed South Elevation
Scale: 1:100

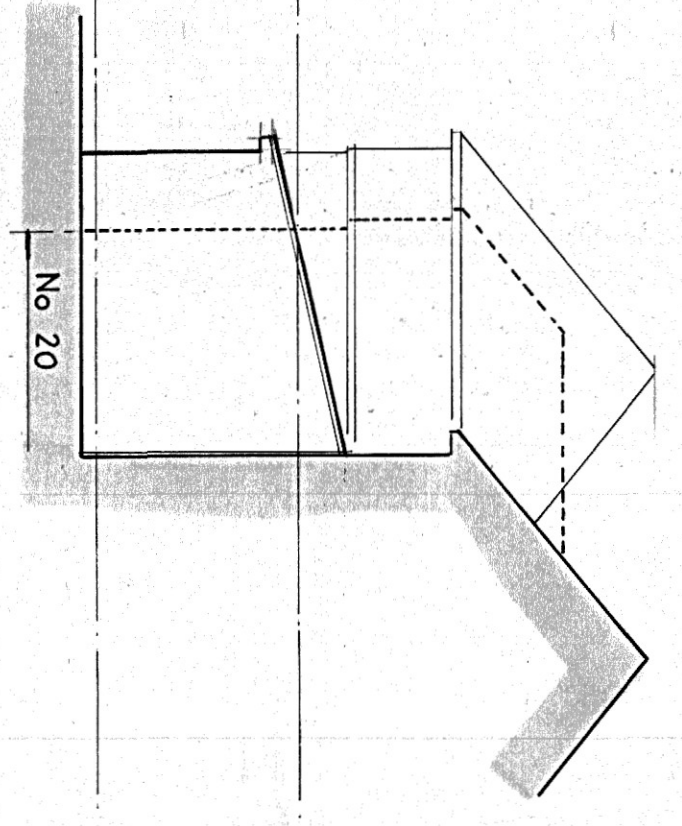

Proposed West Elevation Section
Scale: 1:100

Proposed Materials - Extension

- Roof - Dark, interlocking tiles and fittings
- Rooflights - Velux type, low pitch
- Eaves - White, UPVC eaves enclosure
- Guttering - Black, profiled, UPVC gutters and downpipes
- Walls - Ground Floor, Local red stock brickwork
- Joinery - Windows - White, high performance, UPVC
- Doors - White, high performance, UPVC composite
- Bi-fold - Powder coated aluminium

Rev A - Scheme ST - 18.01.20

Proposed Single Storey Rear Extension at:-
18, Bethune Road, Horsham, West Sussex. RH13 5JP
Title: Proposed Ground, First Floor, Roof Plans and Elevations.
Client: Mr & Mrs Thomas
Date: January 2026
Scales: 1: 50 & 1: 100 @ A1
Drawing No: 2025/ 350/ 004
Rev A