




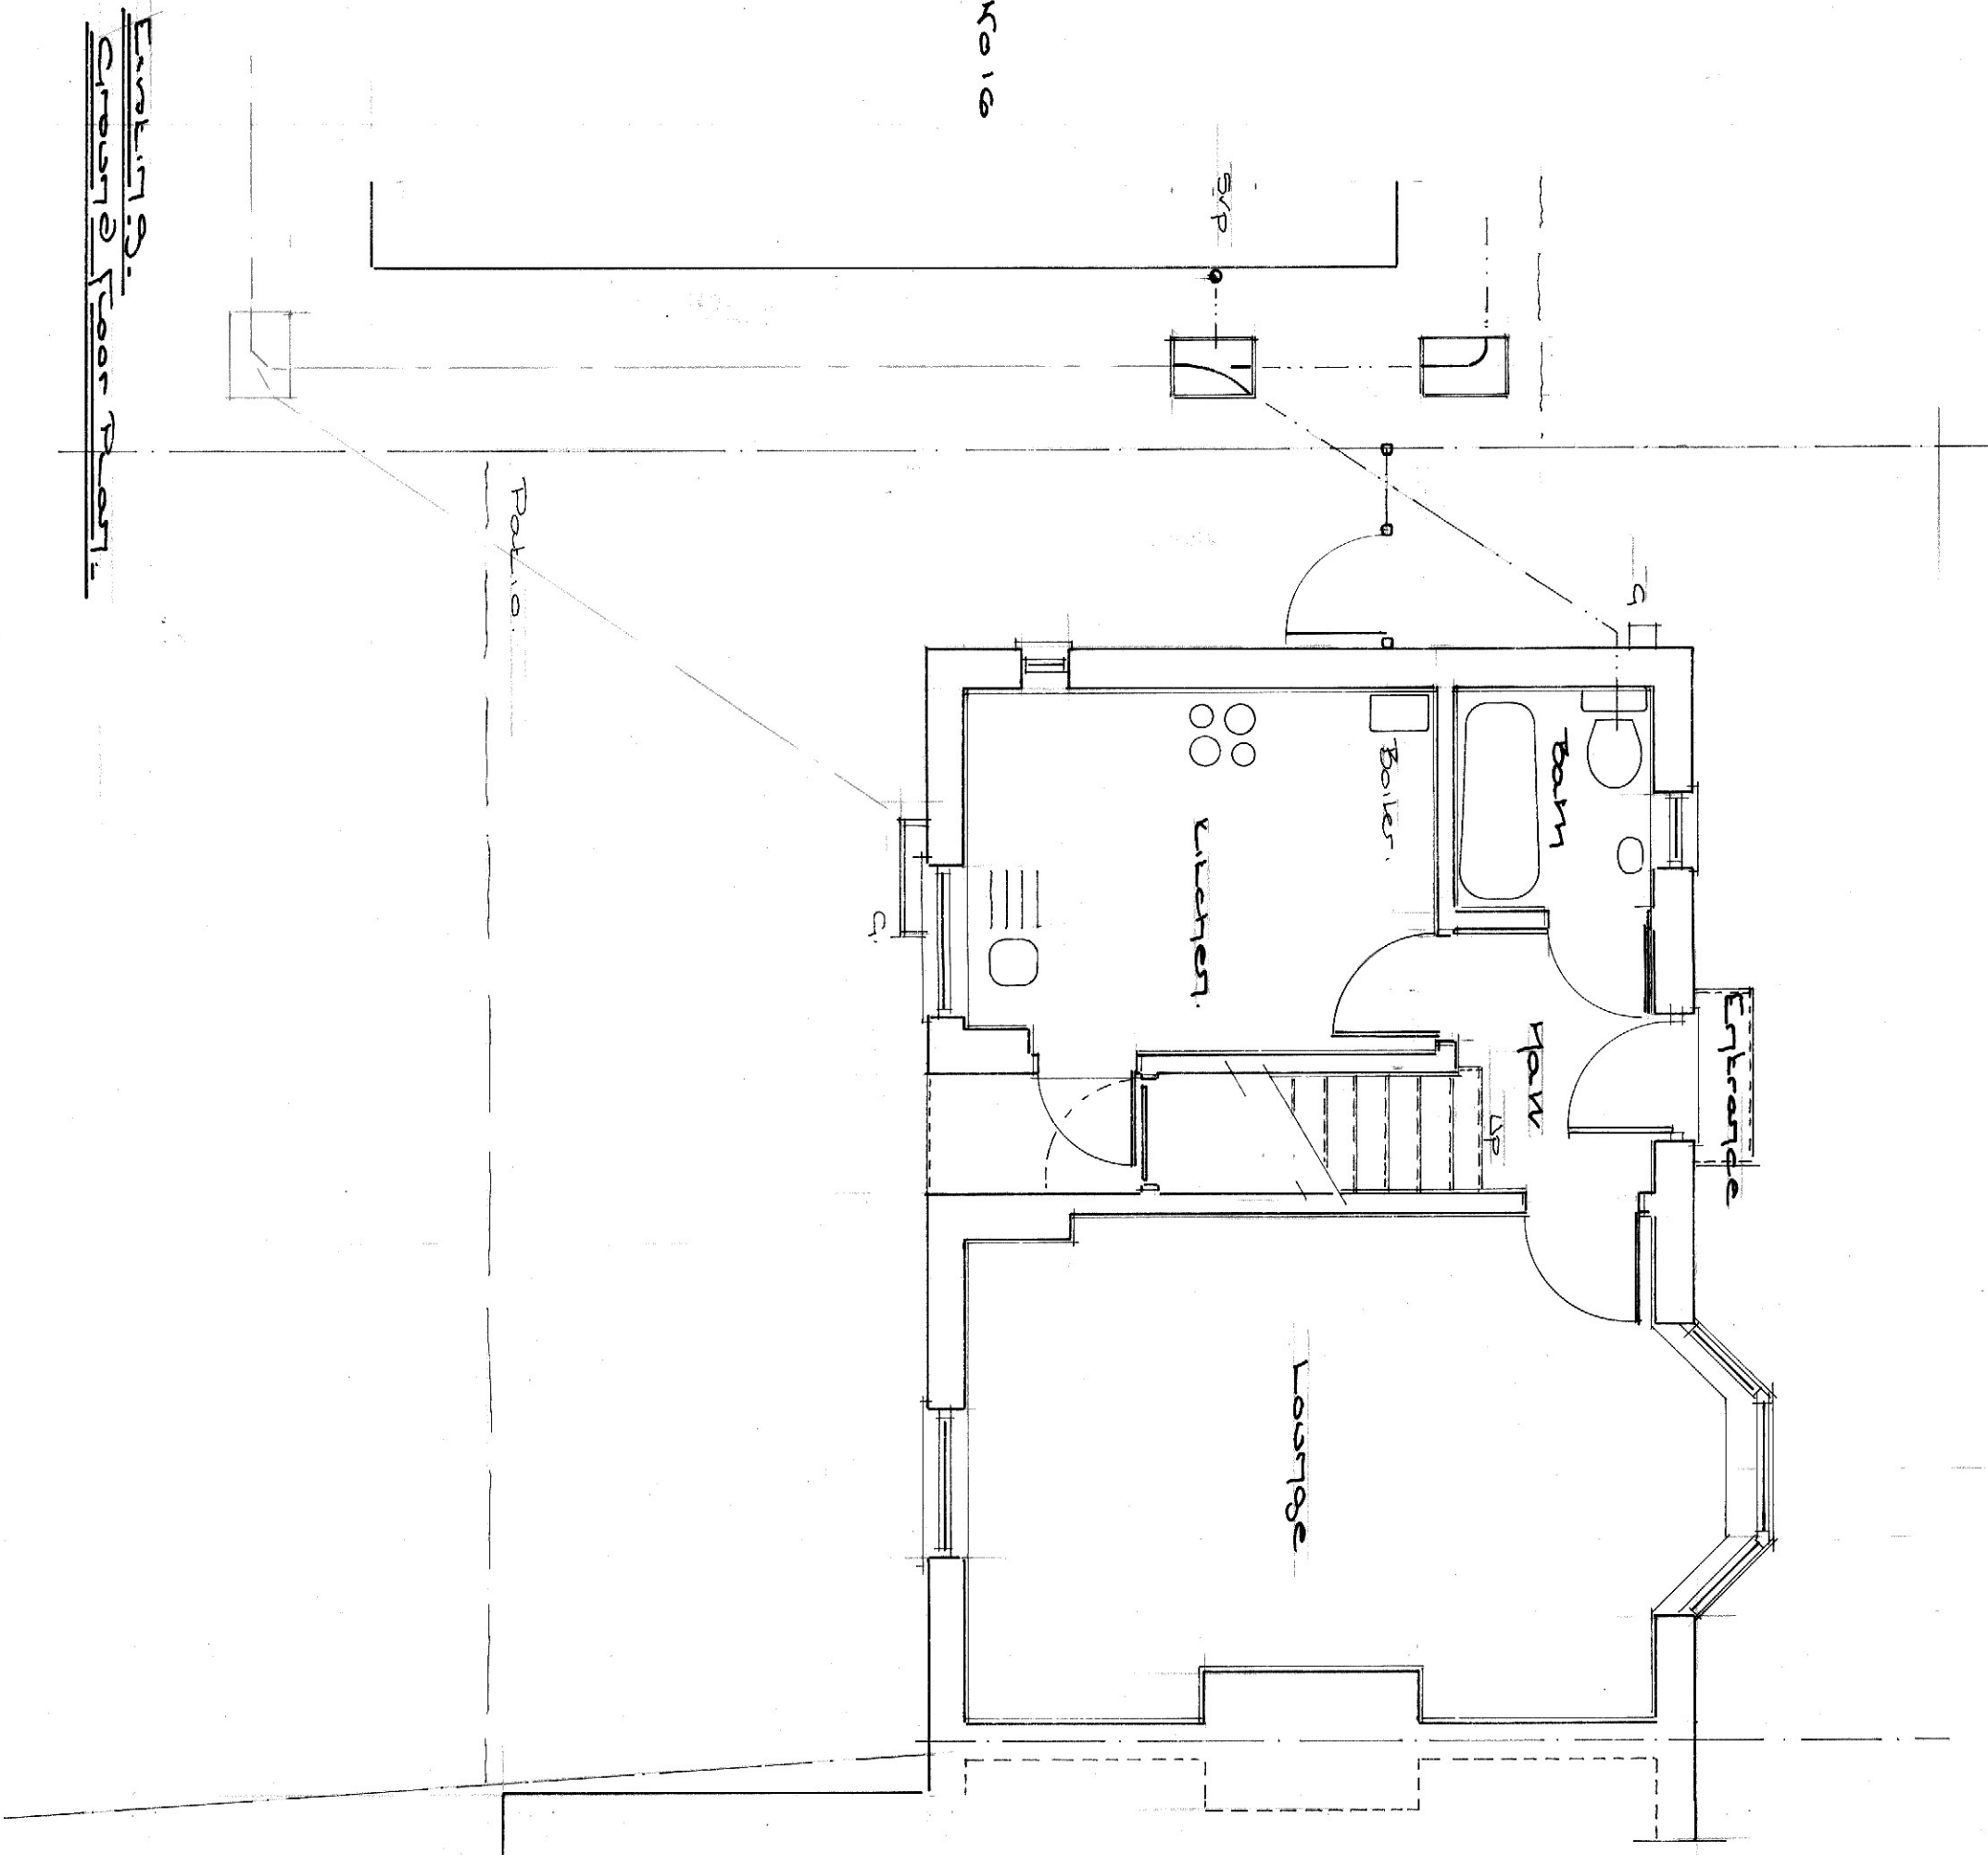


Existing 2nd Floor Plan.

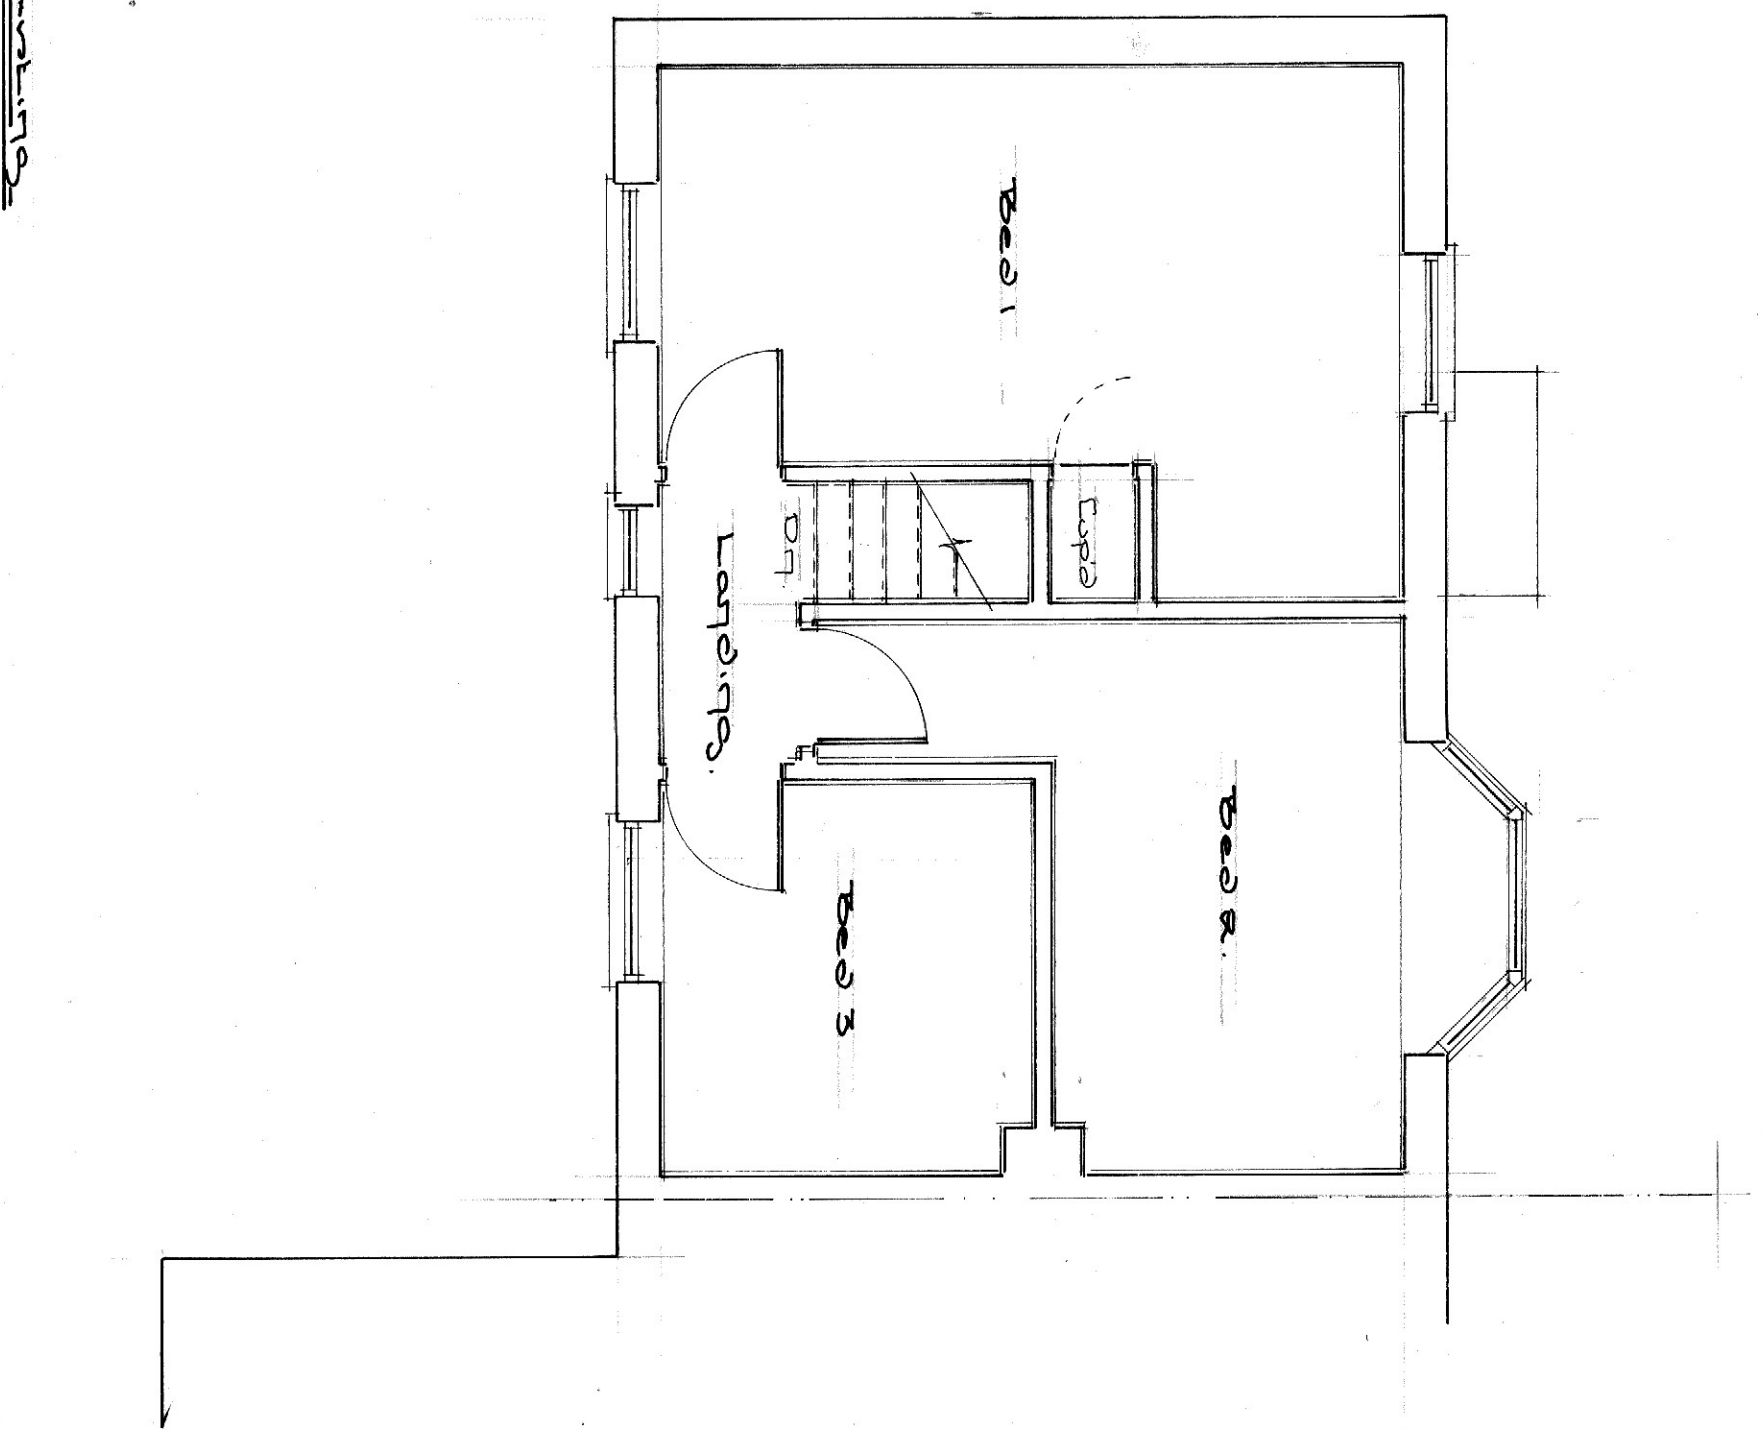


Existing 1st Floor Plan.

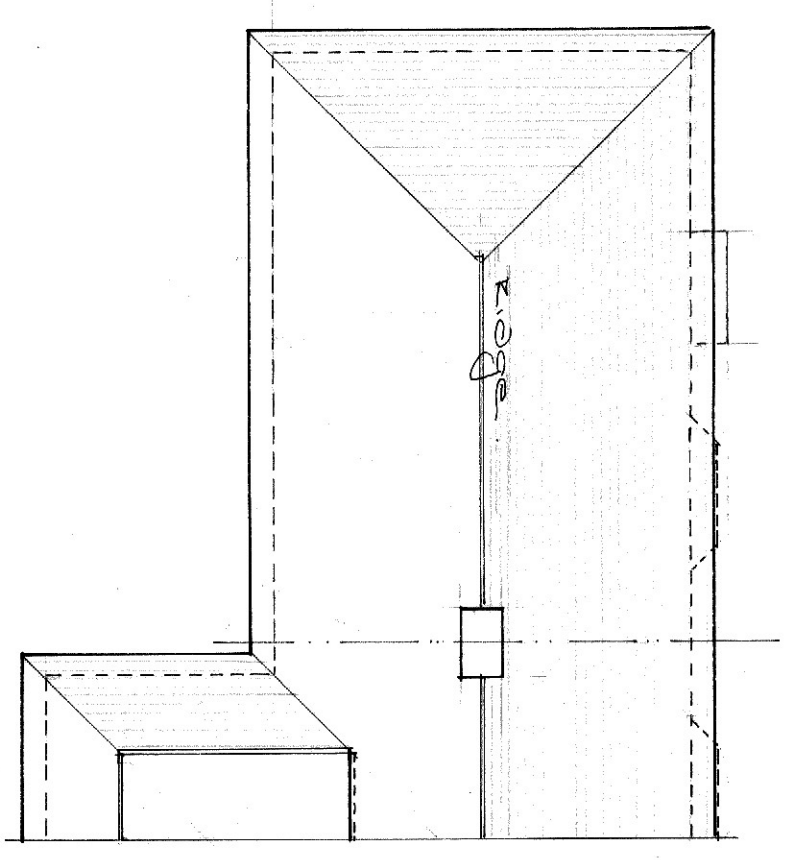


Existing 3rd Floor Plan.

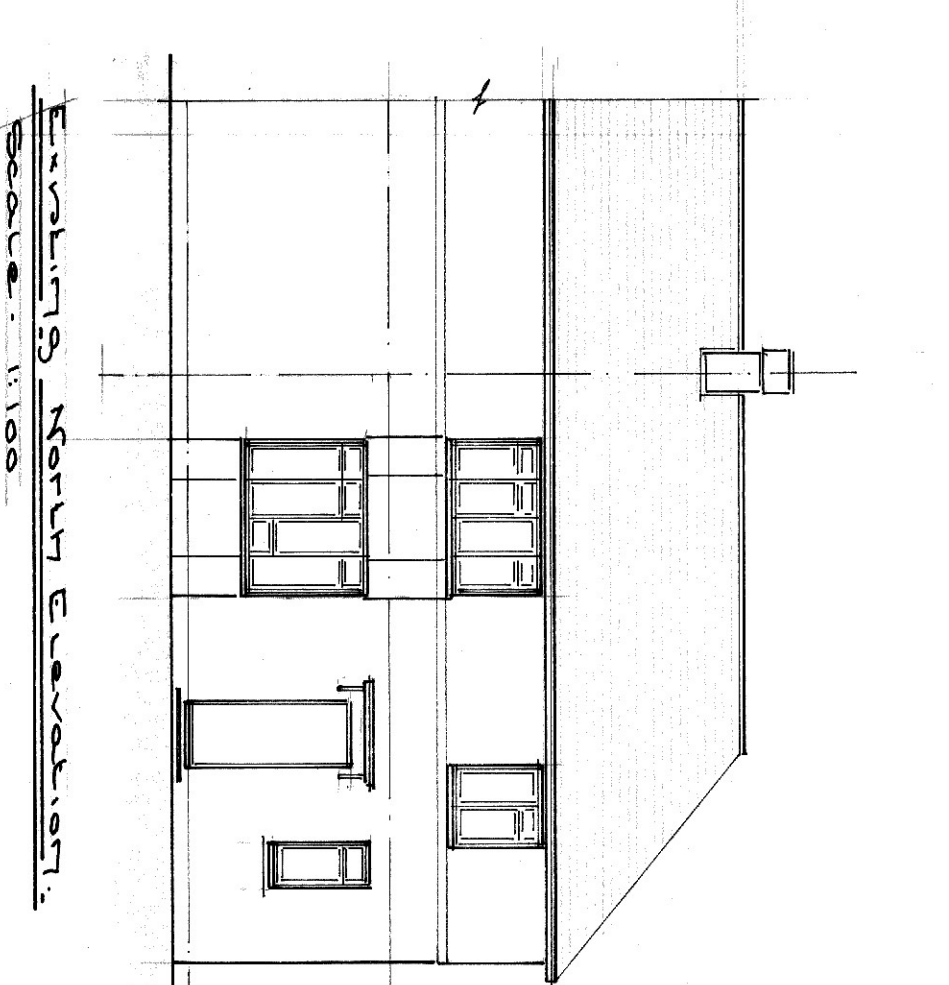


Existing North Elevation.

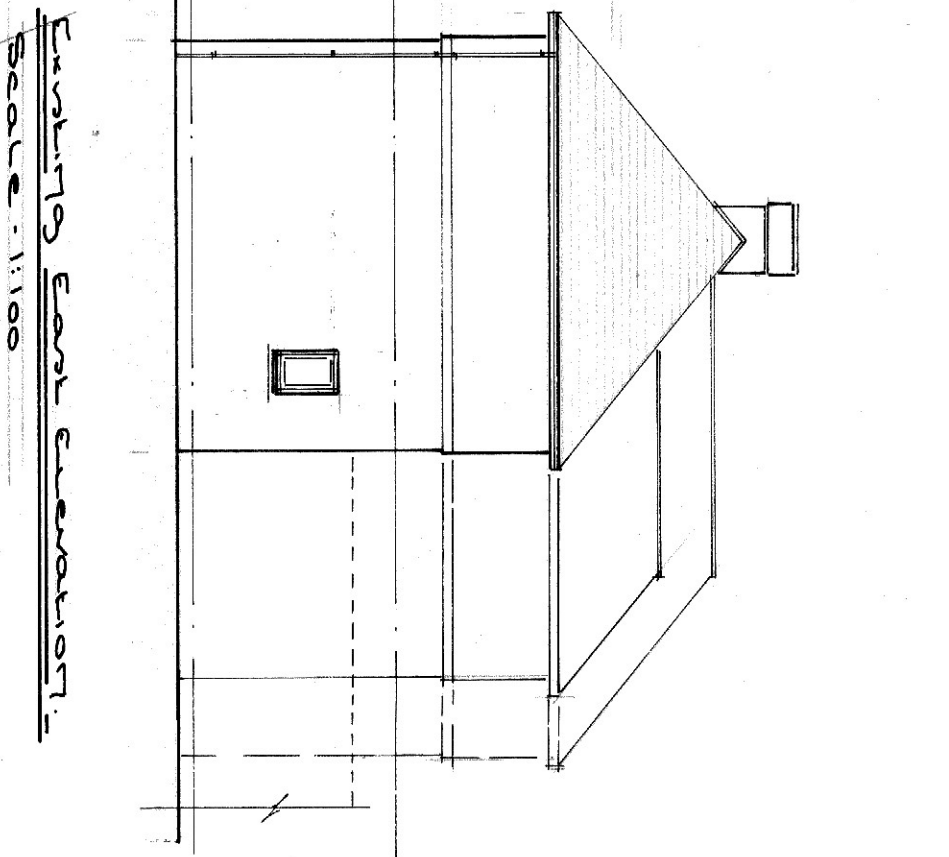

Existing East Elevation.

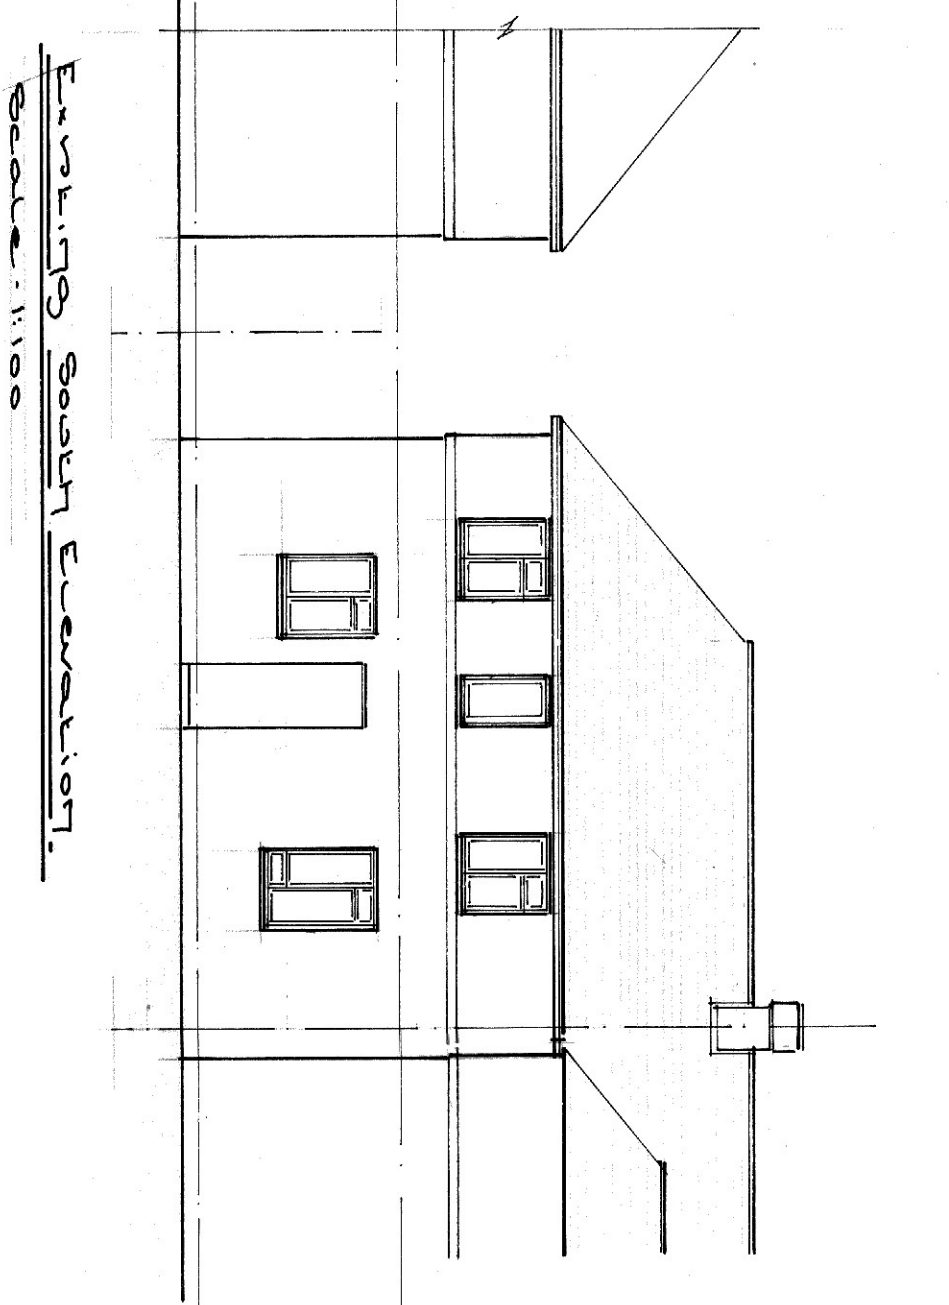

Existing South Elevation.

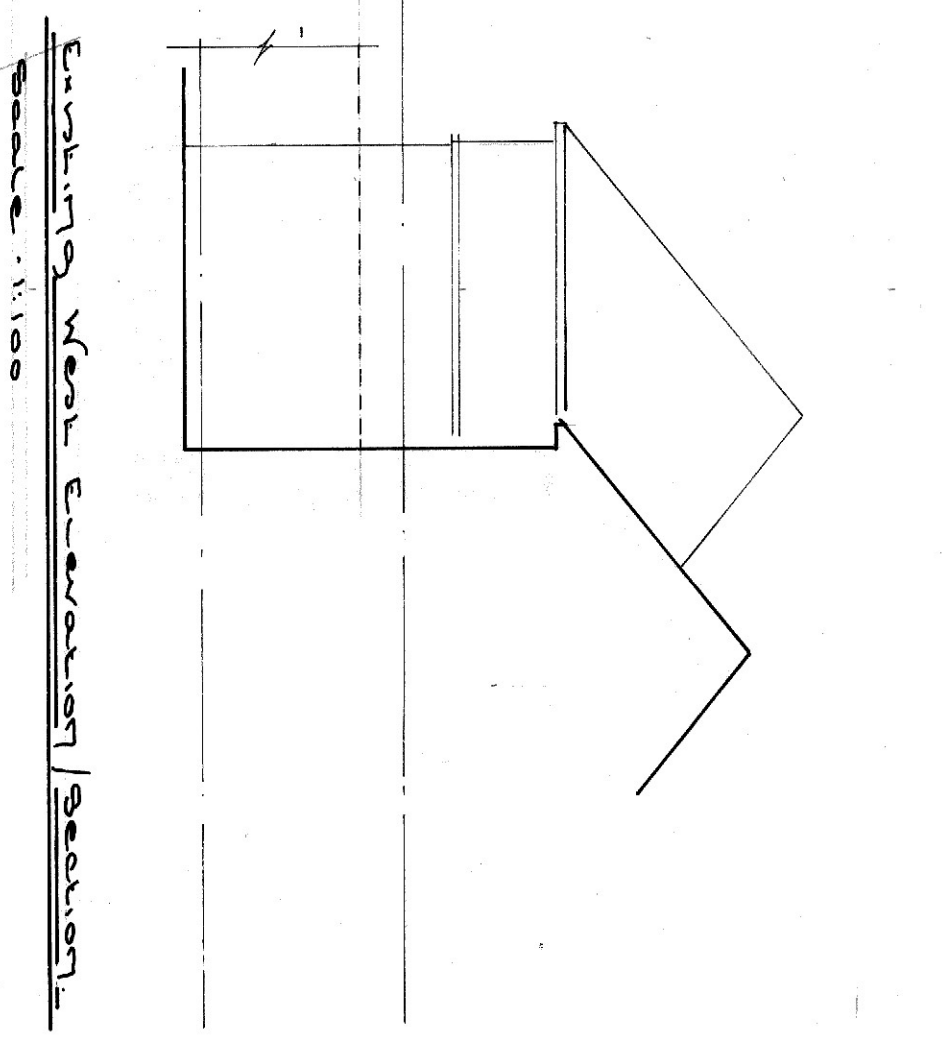

Existing West Elevation/Section.

- Existing Materials
- Roof – Pitched – Dark, plain clay tiles and fittings
 - Eaves – White, UPVC eaves enclosure.
 - Guttering – Black, profiled, UPVC gutters and downpipes.
 - Walls – Ground Floor, Local red stock brickwork.
 - First Floor, Colour washed sand/ cement render.
 - Windows – White, high performance, UPVC.
 - Joinery – Doors – High performance, UPVC/ composite.

Proposed Two Storey Rear Extension at:-

18, Bethune Road, Horsham, West Sussex. RH13 5JP

Title: Existing Ground, First Floor, Roof Plans and Elevations.

Client: Mr & Mrs Thomas

Date: October 2025

Scales: 1:50 & 1:100 @ A1

Drawing No: 2025/350/002

Drawn: ST