

NOTES

- DO NOT SCALE OFF THIS DRAWING EXCEPT FOR PLANNING PURPOSES
- CHECK ALL DIMENSIONS ON SITE BEFORE ANY WORK IS COMMENCED
- ALL GOODS MATERIALS AND WORKMANSHIP MUST CONFORM WITH CURRENT BUILDING REGULATIONS, BRITISH STANDARDS AND CODES OF PRACTICE
- COPYRIGHT OF THIS DRAWING IS RETAINED BY THE ARCHITECT AND IT MUST NOT BE REPRODUCED WITHOUT WRITTEN CONSENT

Materials Legend


- SLATE ROOF
- HORIZONTAL COMPOSITE CLADDING
- VERTICAL COMPOSITE CLADDING
- COLOUR THROUGH RENDER
- FLINT WORK
- BRICKWORK
- ALUMINIUM TRIM (WHITE)
- WINDOWS & DOORS - WHITE (MAIN HOUSE)
- WINDOWS & DOORS - GREY (PHYSIO POOL HOUSE)

East Elevation 1:100


South Elevation 1:100



West Elevation 1:100

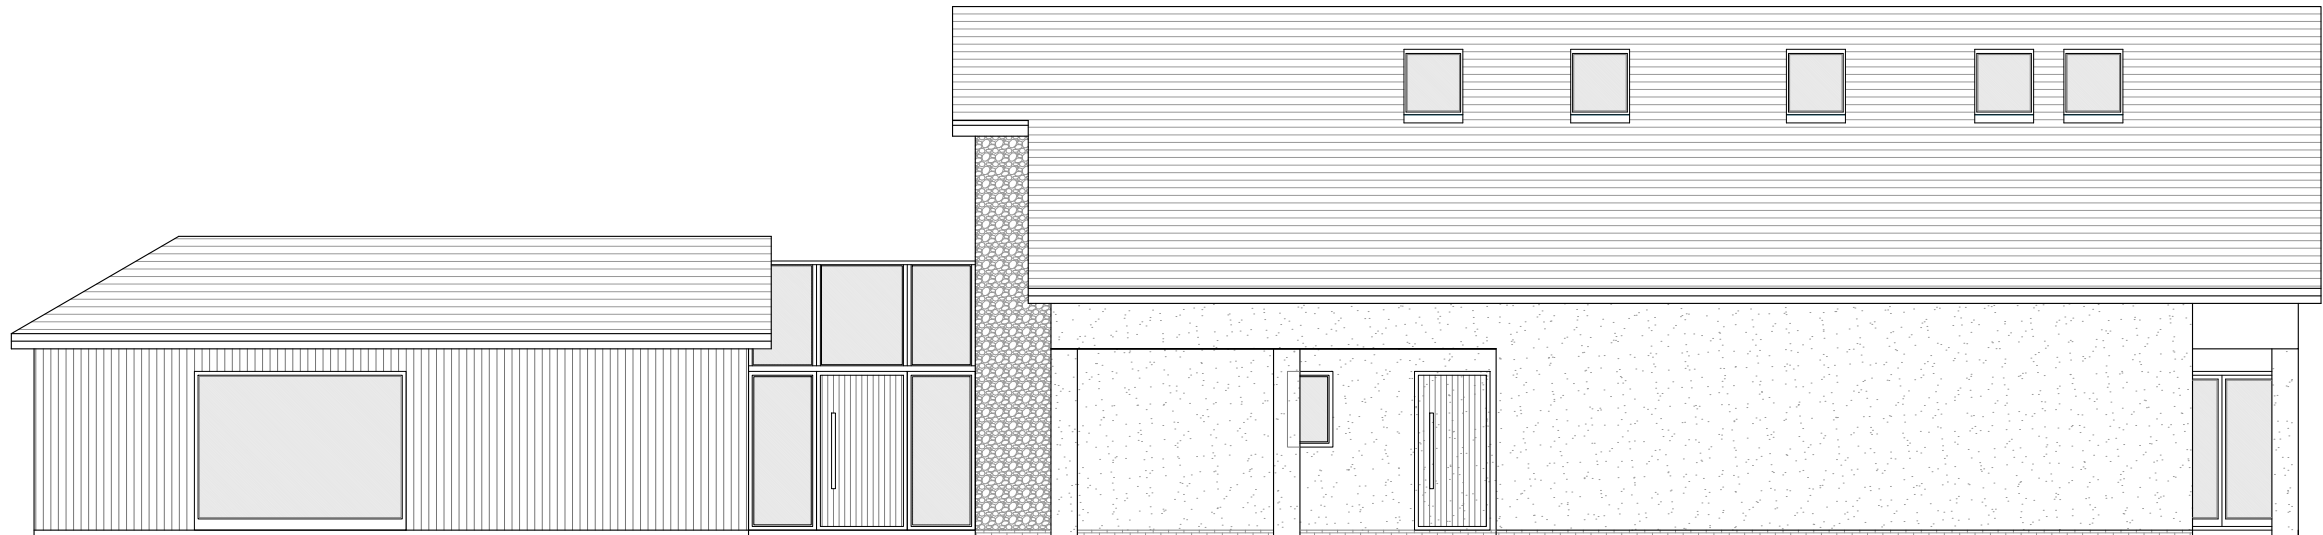

North Elevation 1:100

 

Scale Bar 1:100



REV	DATE	BY	AMENDMENT
B	04.11.24	BH	Windows added
A	07.08.24	BH	Revised floor layout

folkesarchitects

L 01903 868629
info@folkesarchitects.co.uk

The Old Forge
& Church Street
Stamington
West Sussex
BN20 4LA

CLIENT
Mr & Mrs Preston

JOB TITLE
Replacement Dwelling
Wychwood House
Faircox Lane
Henfield
BN5 9PD

DRAWING TITLE
Elevations
As Proposed

DRAWING STATUS
PLANNING
NOT FOR CONSTRUCTION USE UNLESS STATED AS 'CONSTRUCTION'

DATE	SCALE	DRAWN BY
June 2024	1:100@A1	BH
CHECKED BY	MF	

JOB NO.	DRAWING NO.	REVISION
24011	2.05	/