


NOTES



- DO NOT SCALE OFF THIS DRAWING EXCEPT FOR PLANNING PURPOSES
- CHECK ALL DIMENSIONS ON SITE BEFORE ANY WORK IS COMMENCED
- ALL GOODS MATERIALS AND WORKMANSHIP MUST CONFORM WITH CURRENT BUILDING REGULATIONS, BRITISH STANDARDS AND CODES OF PRACTICE
- COPYRIGHT OF THIS DRAWING IS RETAINED BY THE ARCHITECT AND IT MUST NOT BE REPRODUCED WITHOUT WRITTEN CONSENT



Roof Plan 1:100

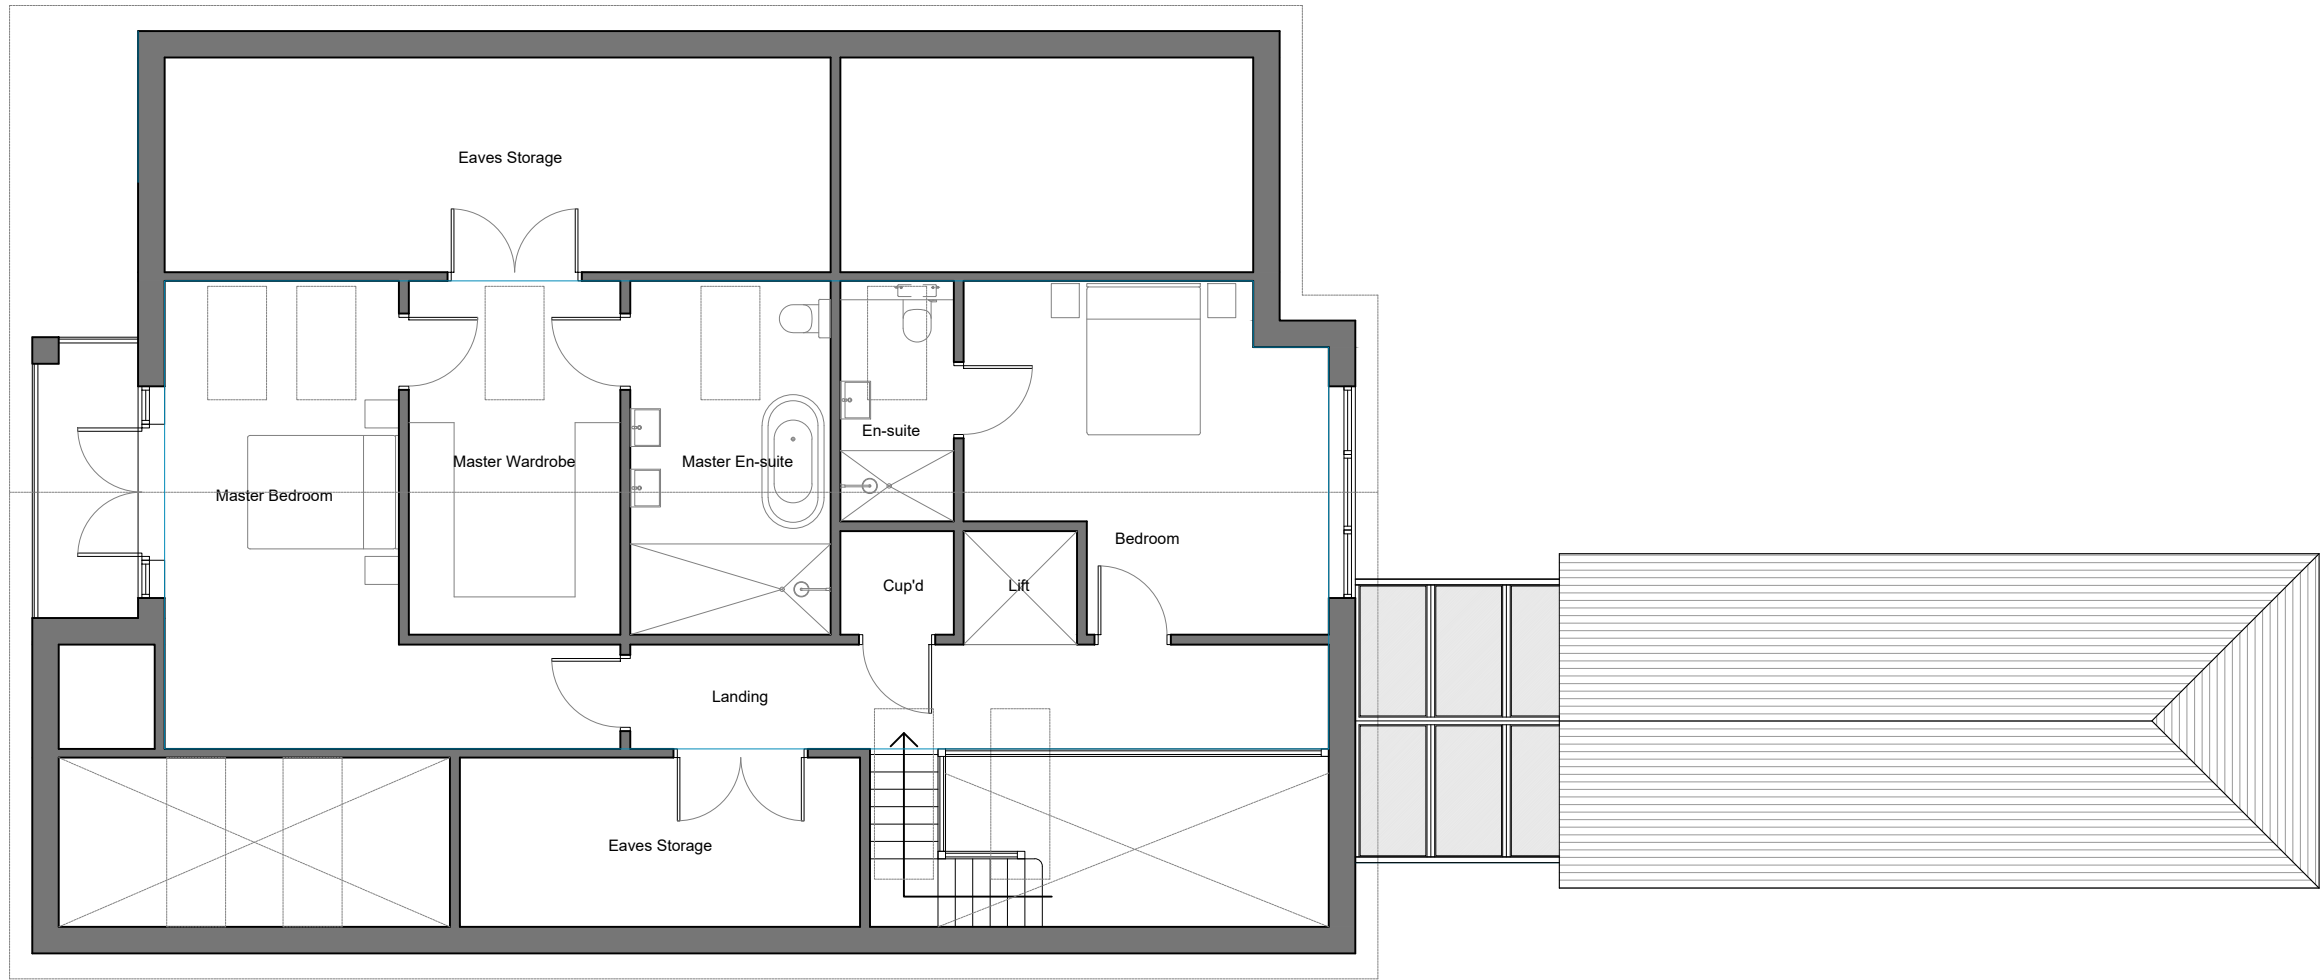

First Floor Plan 1:100

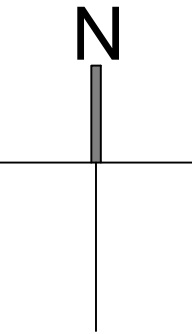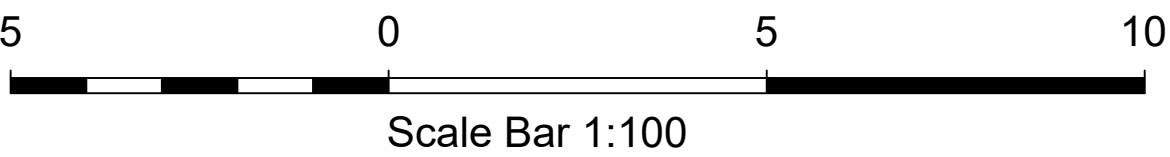

B	11.10.24	BH	Revised Physio Pool
A	07.08.24	BH	Revised floor layout
REV	DATE	BY	AMENDMENT

folkesarchitects

L 01903 868629
info@folkesarchitects.co.uk

The Old Forge
& Church Street
Stamington
West Sussex
BN20 4LA

CLIENT

Mr & Mrs Preston

JOB TITLE

Replacement Dwelling
Wychwood House
Faircox Lane
Henfield
BN5 9PD

DRAWING TITLE

First Floor & Roof Plan
As Proposed

DRAWING STATUS

PLANNING

NOT FOR CONSTRUCTION USE UNLESS STATED AS 'CONSTRUCTION'

DATE	SCALE	DRAWN BY
June 2024	1:100@A1	BH
		CHECKED BY MF

JOB NO.	DRAWING NO.	REVISION
24011	2.04	/