


NOTES

- DO NOT SCALE OFF THIS DRAWING EXCEPT FOR PLANNING PURPOSES
- CHECK ALL DIMENSIONS ON SITE BEFORE ANY WORK IS COMMENCED
- ALL GOODS MATERIALS AND WORKMANSHIP MUST CONFORM WITH CURRENT BUILDING REGULATIONS, BRITISH STANDARDS AND CODES OF PRACTICE
- COPYRIGHT OF THIS DRAWING IS RETAINED BY THE ARCHITECT AND IT MUST NOT BE REPRODUCED WITHOUT WRITTEN CONSENT

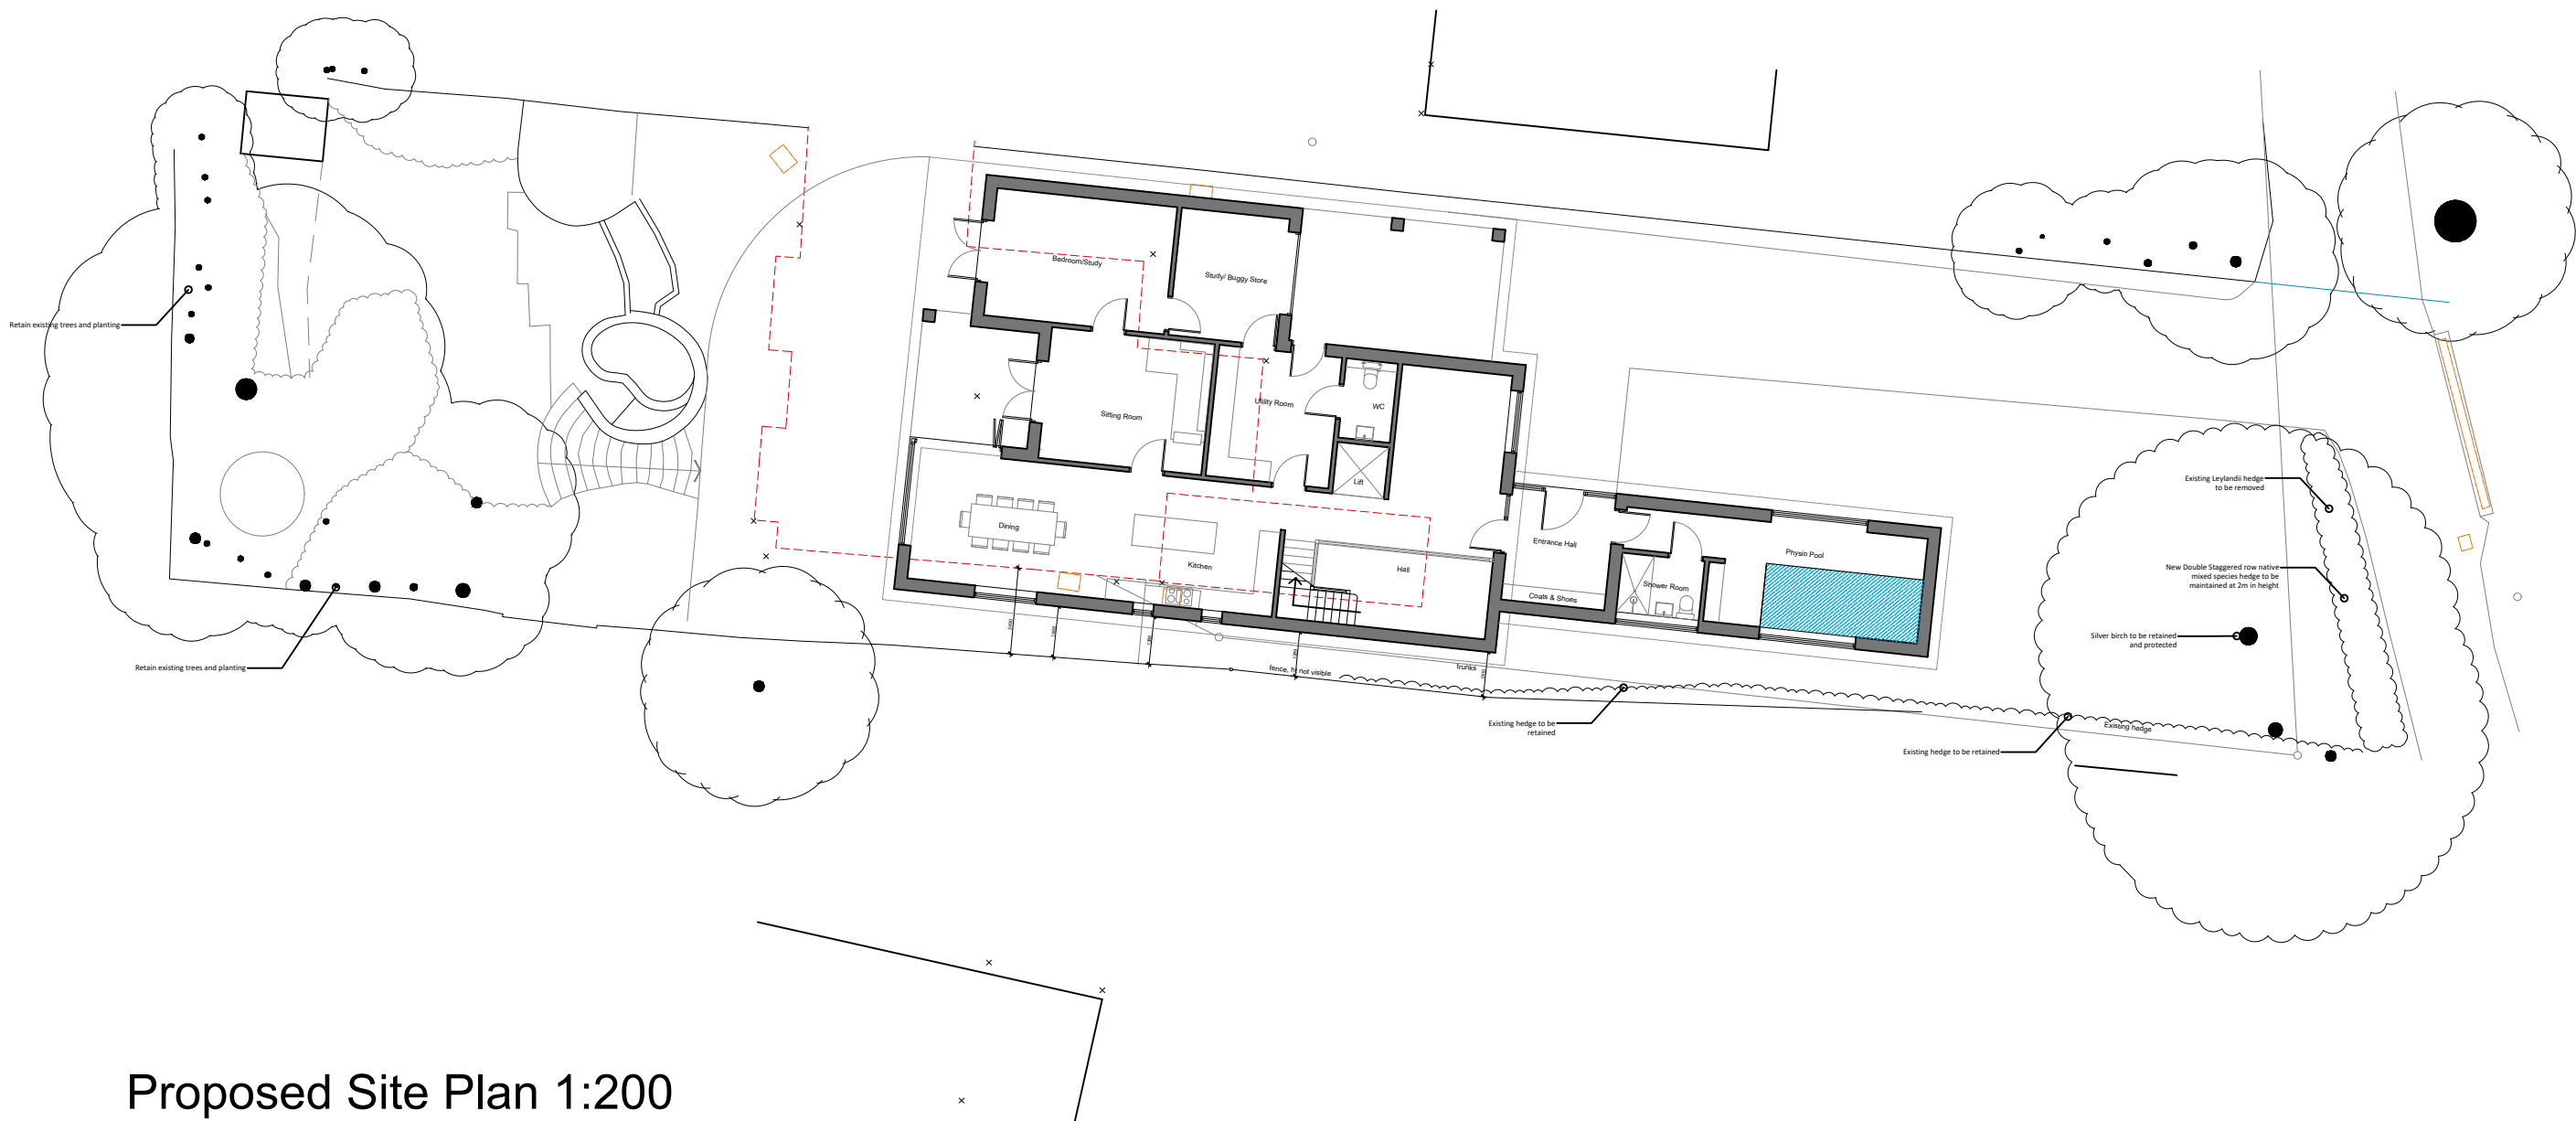

Proposed Site Plan 1:200

B	11.10.24	BH	Revised Physio Pool
A	07.08.24	BH	Revised floor layout
REV	DATE	BY	AMENDMENT

folkesarchitects

L 01903 868629
info@folkesarchitects.co.uk

The Old Forge
& Church Street
Stamington
West Sussex
BN20 4LA

CLIENT
Mr & Mrs Preston

JOB TITLE
Replacement Dwelling
Wychwood House
Faircox Lane
Henfield
BN5 9PD

DRAWING TITLE
Site Plan
As Proposed

DRAWING STATUS
PLANNING
NOT FOR CONSTRUCTION USE UNLESS STATED AS 'CONSTRUCTION'

DATE	SCALE	DRAWN BY
June 2024	1:200@A1	BH
	CHECKED BY	MF

JOB NO.	DRAWING NO.	REVISION
24011	2.02	/

