



NOTES



- DO NOT SCALE OFF THIS DRAWING EXCEPT FOR PLANNING PURPOSES
- CHECK ALL DIMENSIONS ON SITE BEFORE ANY WORK IS COMMENCED
- ALL GOODS MATERIALS AND WORKMANSHIP MUST CONFORM WITH CURRENT BUILDING REGULATIONS, BRITISH STANDARDS AND CODES OF PRACTICE
- COPYRIGHT OF THIS DRAWING IS RETAINED BY THE ARCHITECT AND IT MUST NOT BE REPRODUCED WITHOUT WRITTEN CONSENT

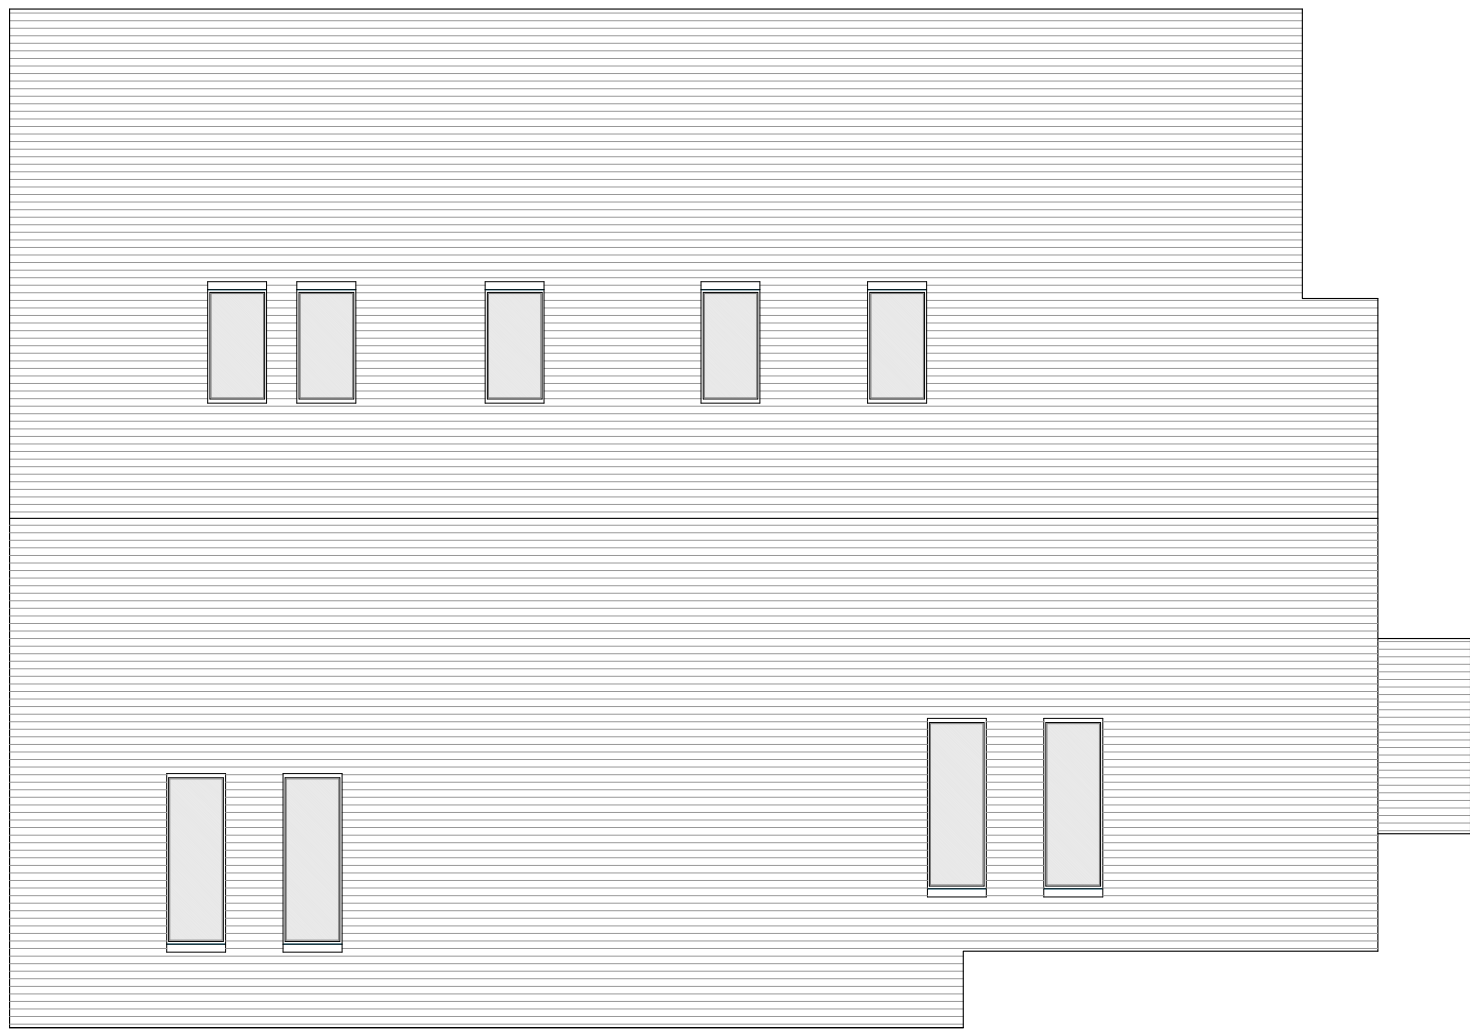

Roof Plan 1:100

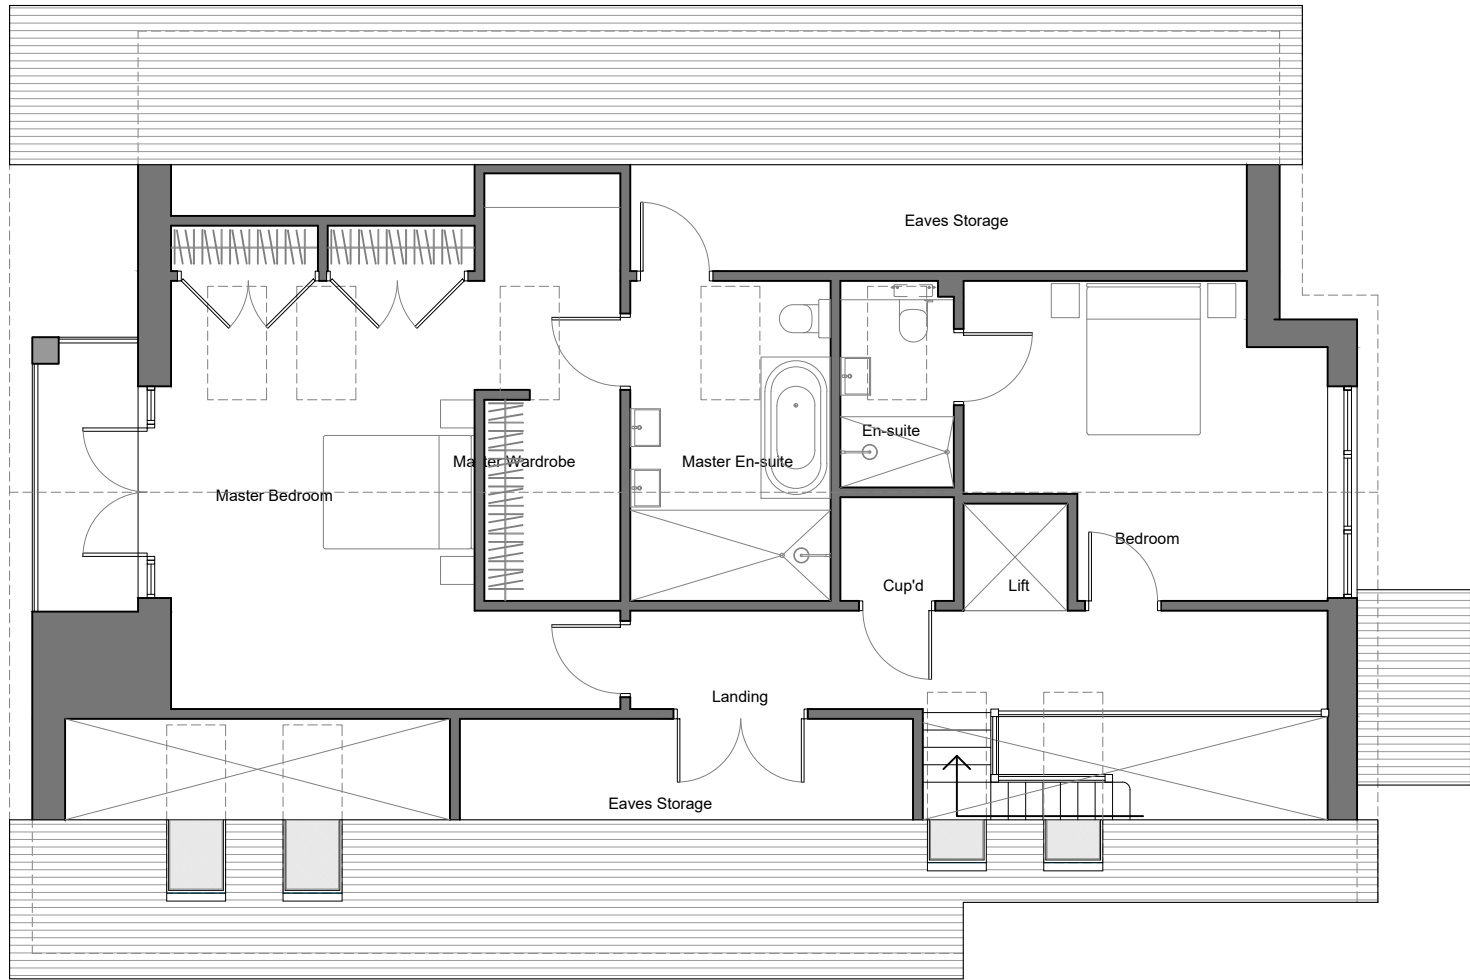

First Floor Plan 1:100

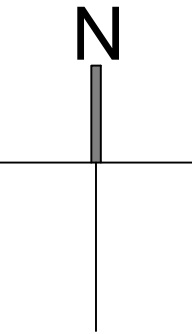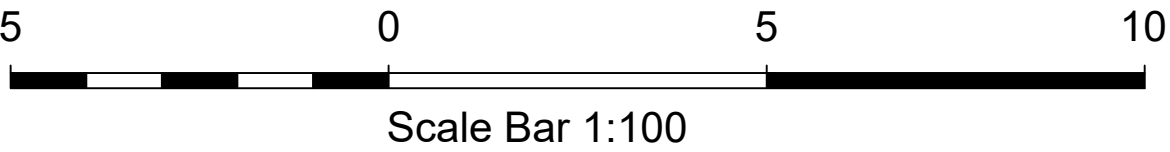

A	30.04.25	BH	S73 Amendments to elevations
REV	DATE	BY	AMENDMENT

folkes architects

The Old Forge
6 Church Street
Birmingham
West Midlands
B92D 6JA

0121 805 8000
info@folkearchitects.co.uk

CLIENT

Mr & Mrs Preston

JOB TITLE

Replacement Dwelling
Wychwood House
Fairfox Lane
Henfield
BN5 9PD

DRAWING TITLE

First Floor & Roof Plan
As Proposed

DRAWING STATUS

PLANNING

NOT FOR CONSTRUCTION USE UNLESS STATED AS 'CONSTRUCTION'

DATE	SCALE	DRAWN BY
June 2024	1:100@A1	BH
		CHECKED BY
		MF

JOB NO.	DRAWING NO.	REVISION
24011	2.04	A