



Notes:-


1. All working dimensions to be checked on site.
2. Any discrepancies between drawings of different scales, and between drawings and specification where appropriate to be notified to the designer.
3. Copyright reserved. This drawing may only be used on the project specified in the title block. It may not be copied or disclosed to any third party without the prior written consent of the designer.

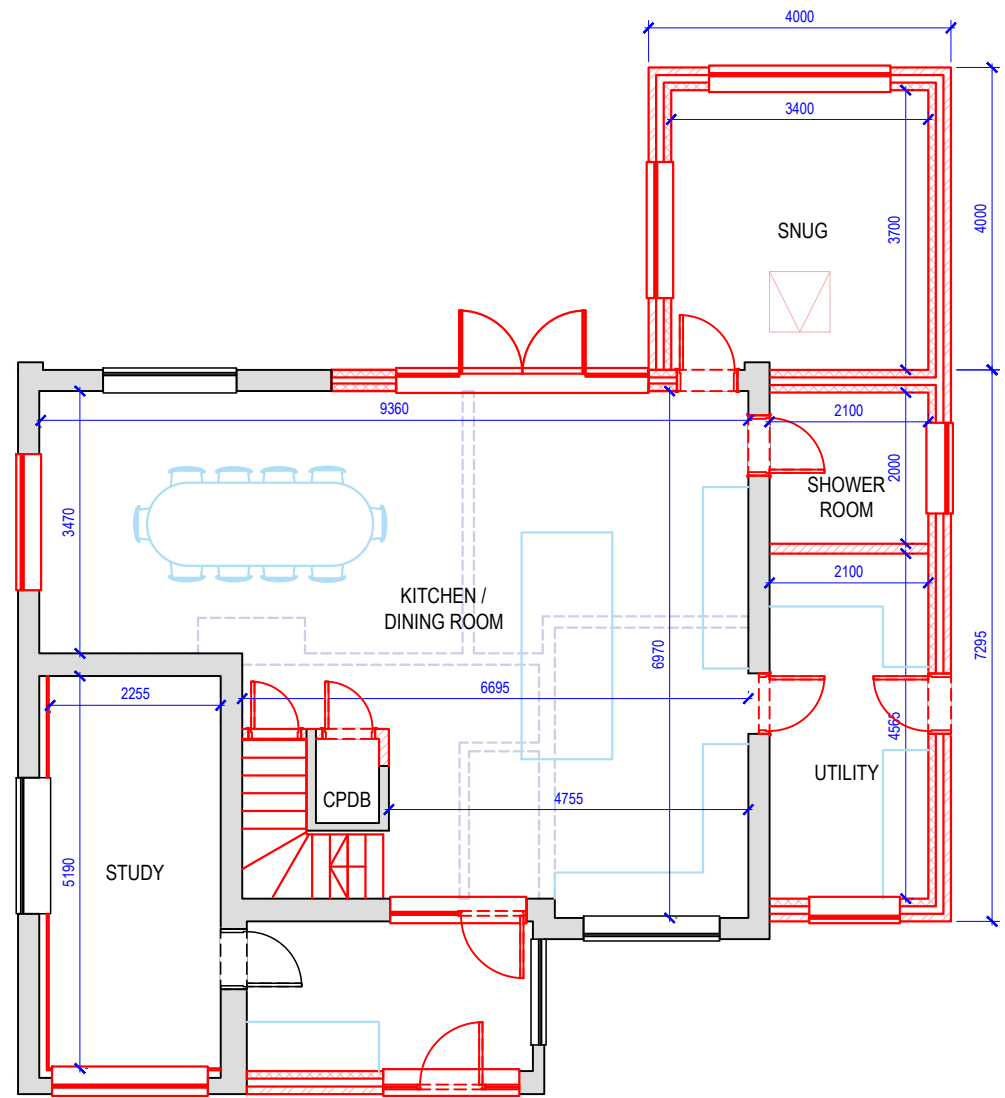


GROUND FLOOR PLAN
SCALE 1:100

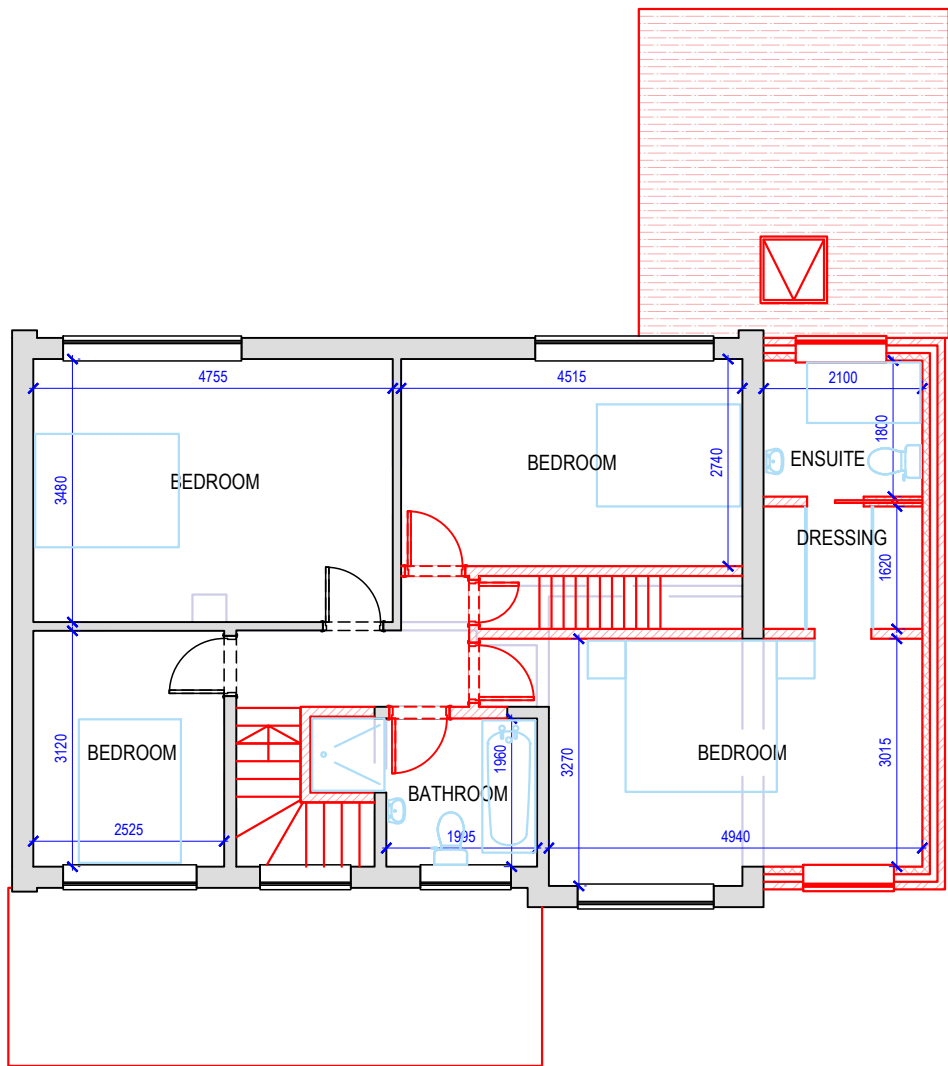


FIRST FLOOR PLAN
SCALE 1:100

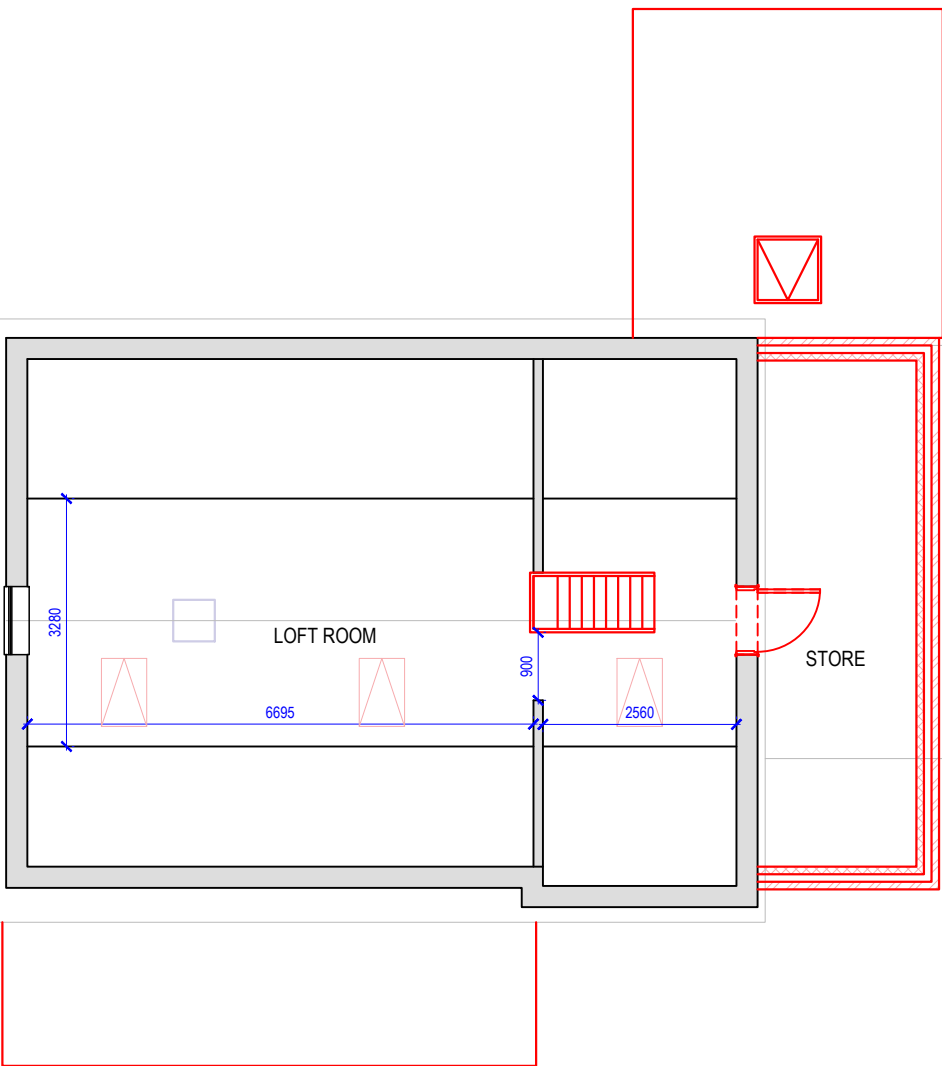


LOFT PLAN
SCALE 1:100

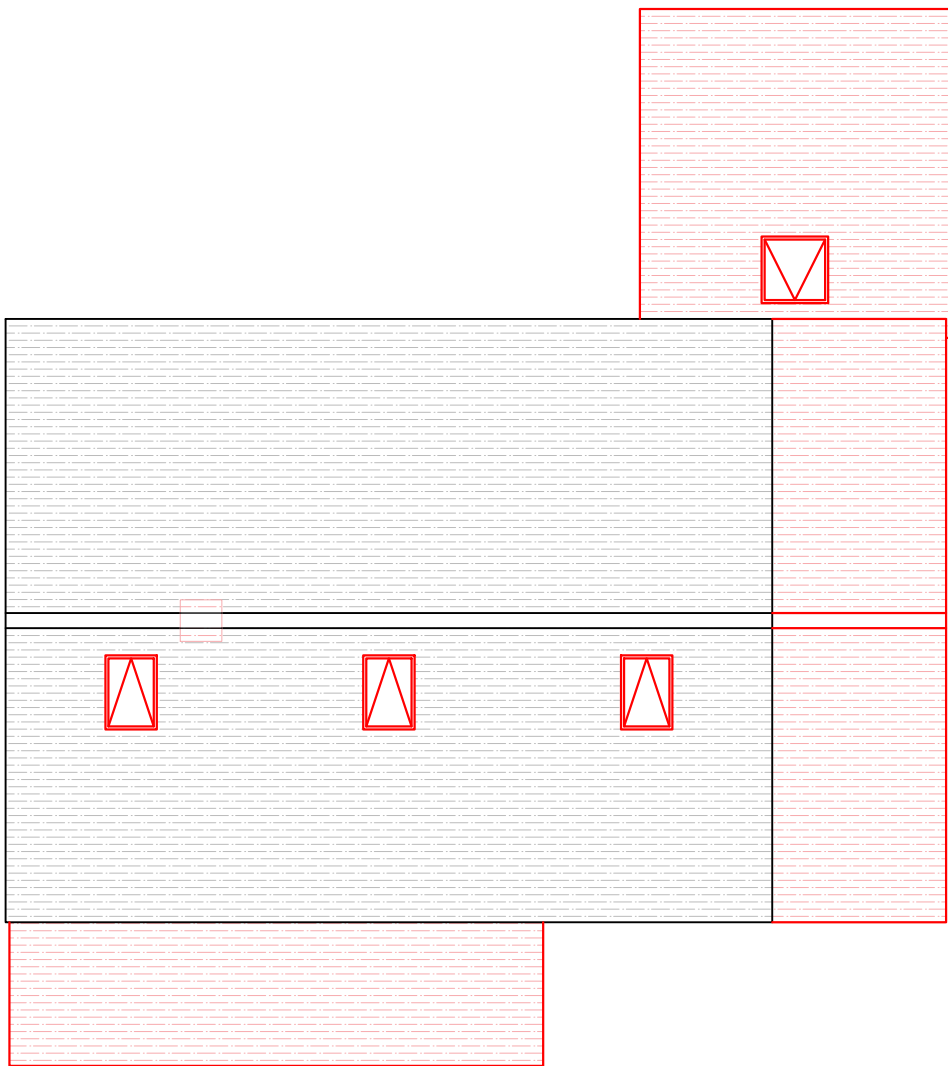


ROOF PLAN
SCALE 1:100

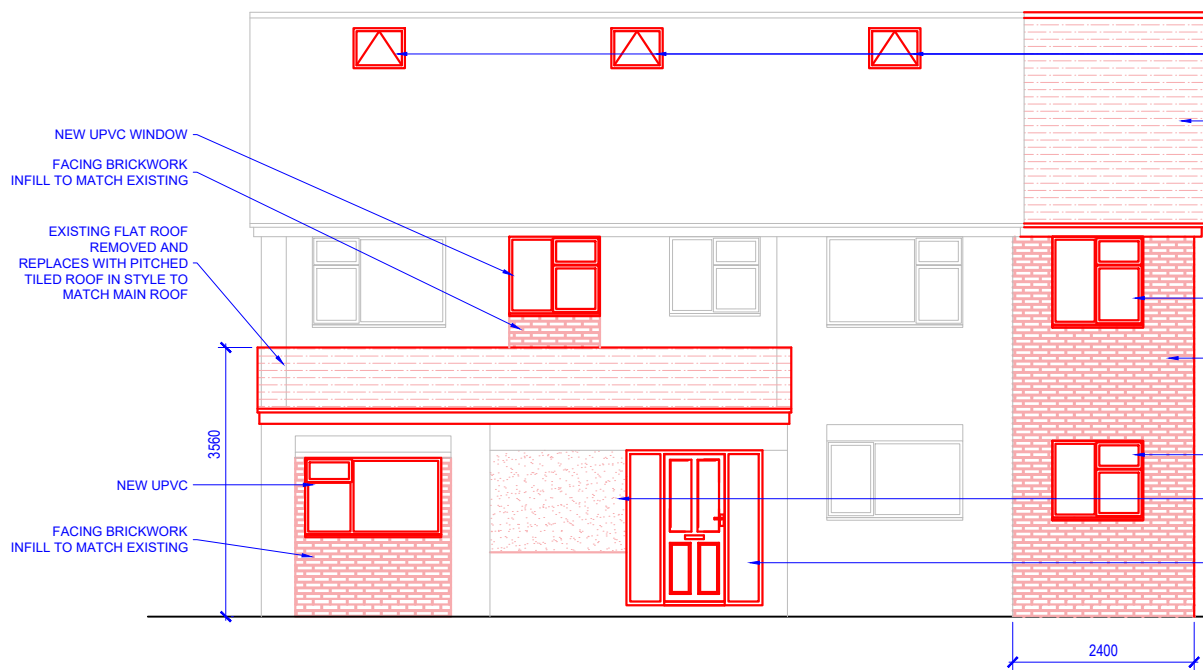

FRONT ELEVATION
SCALE 1:100

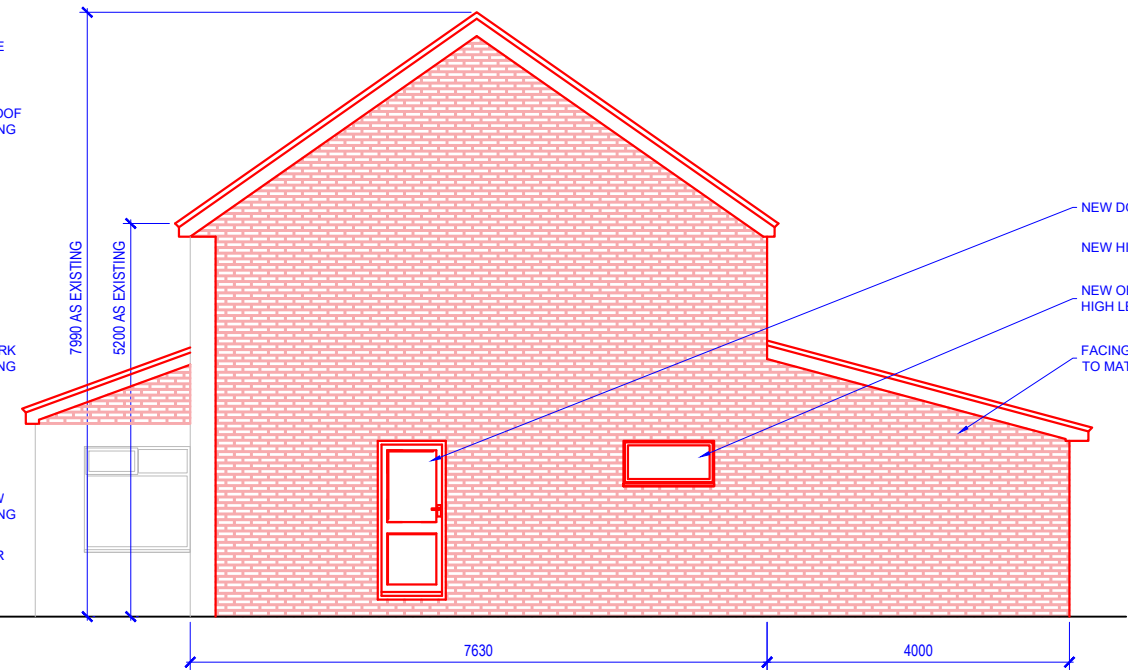

SIDE ELEVATION
SCALE 1:100

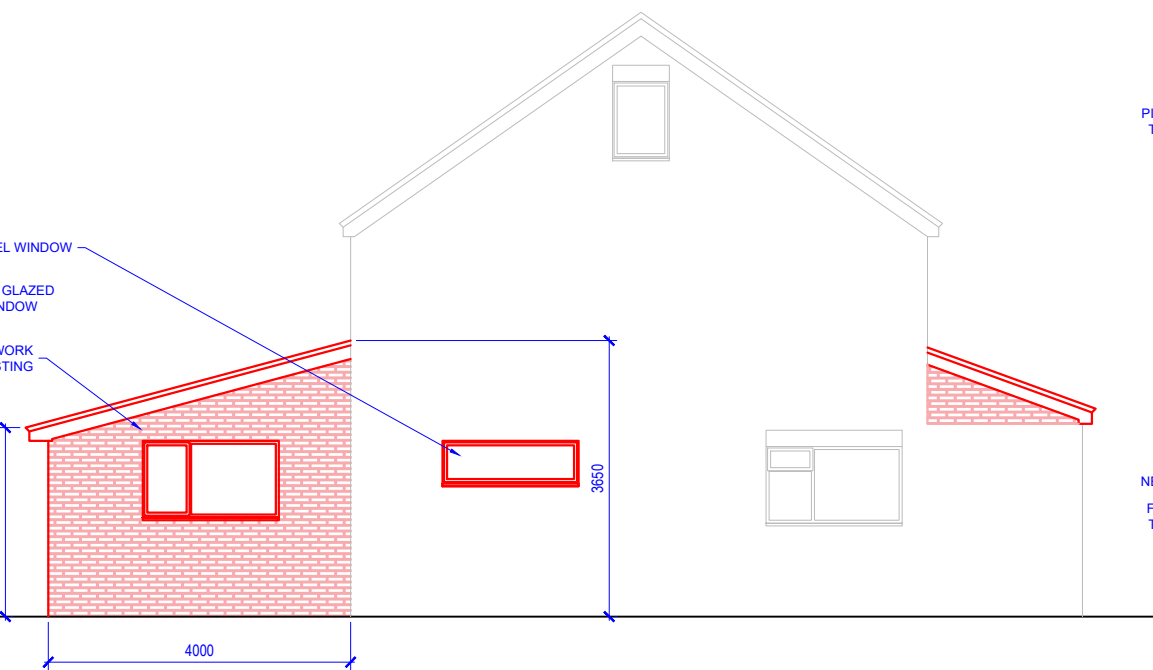

SIDE ELEVATION
SCALE 1:100



REAR ELEVATION
SCALE 1:100



01	11.05.26	PORCH ROOF REVISED TO PITCHED TILED.
00	31.10.25	PLANNING ISSUE
REV	DATE	COMMENTS



Astra House, The Common, Cranleigh, GU6 8RZ
01483 256760 / projects@davidstrudwick.co.uk

CLIENT:
LUCY CUNNINGHAM
54 POLLARDS DRIVE, HORSHAM,
RH13 5HH

TITLE:
PROPOSED
PLANS & ELEVATIONS

SCALE: 1:100@A1 (1:200@A3)

PROJECT: 1292

DRG No: 12

REV:

01