



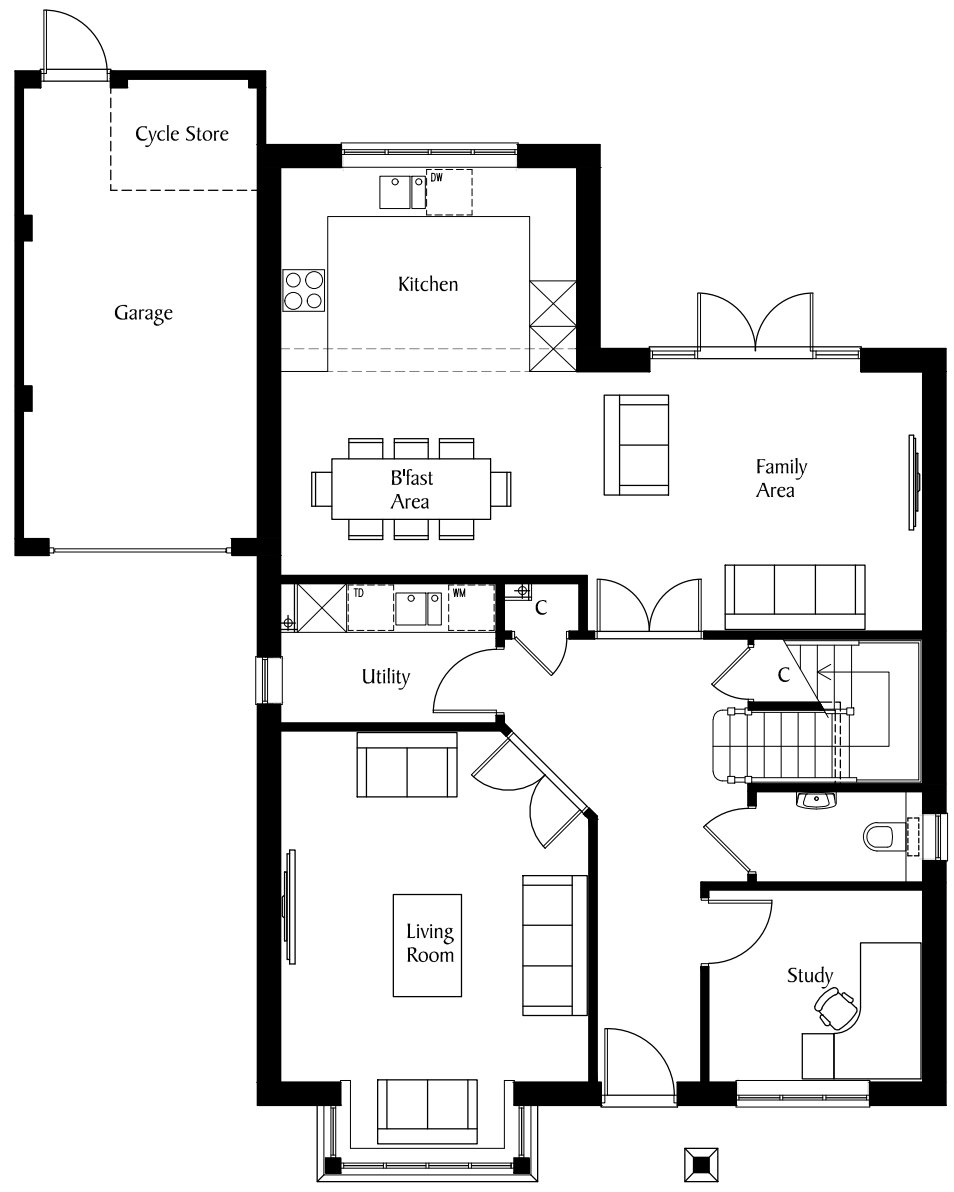

4H11
Plot 8

Ground Floor

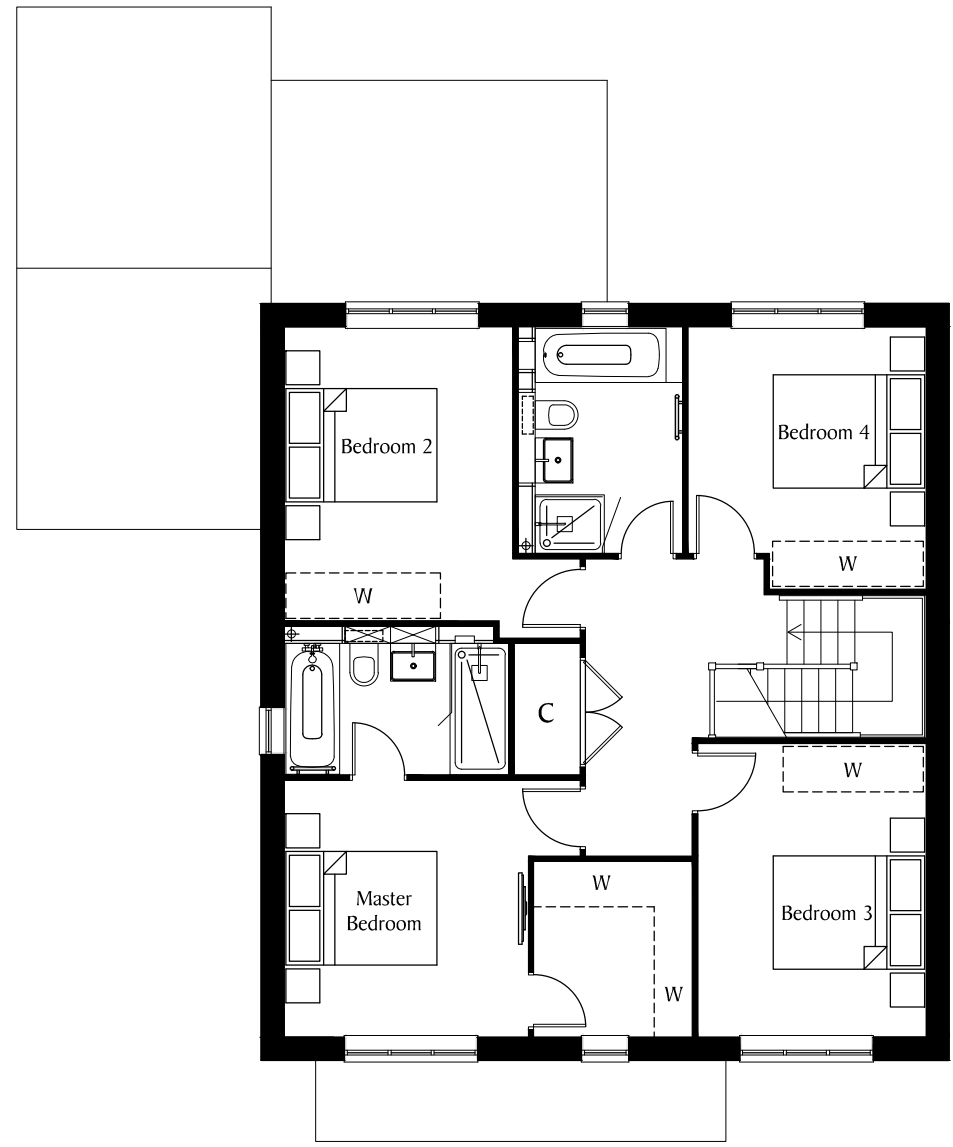

First Floor

SCALE 1:100@A3		REV DATE REVISION		REV DATE REVISION		DEVELOPMENT		DRAWING TITLE		Berkeley Designed for life Berkeley Homes (Southern) Limited Berkeley House, Bay Tree Avenue Leatherhead Surrey, KT22 7UE Tel: (01372) 370400
0 2m 4m 6m		B 07.05.20 Ground floor plan amended.				LAND WEST OF WORTHING ROAD SOUTHWATER PHASE 5		PLOT 8 FLOOR PLANS		
		C 08.06.20 House type amended to suit revised site layout.				DRAWN DATE		DRG NO. REVISION		
						RJW MAY 2020		S835/P8/01 C		