



Scale Bar 1:50

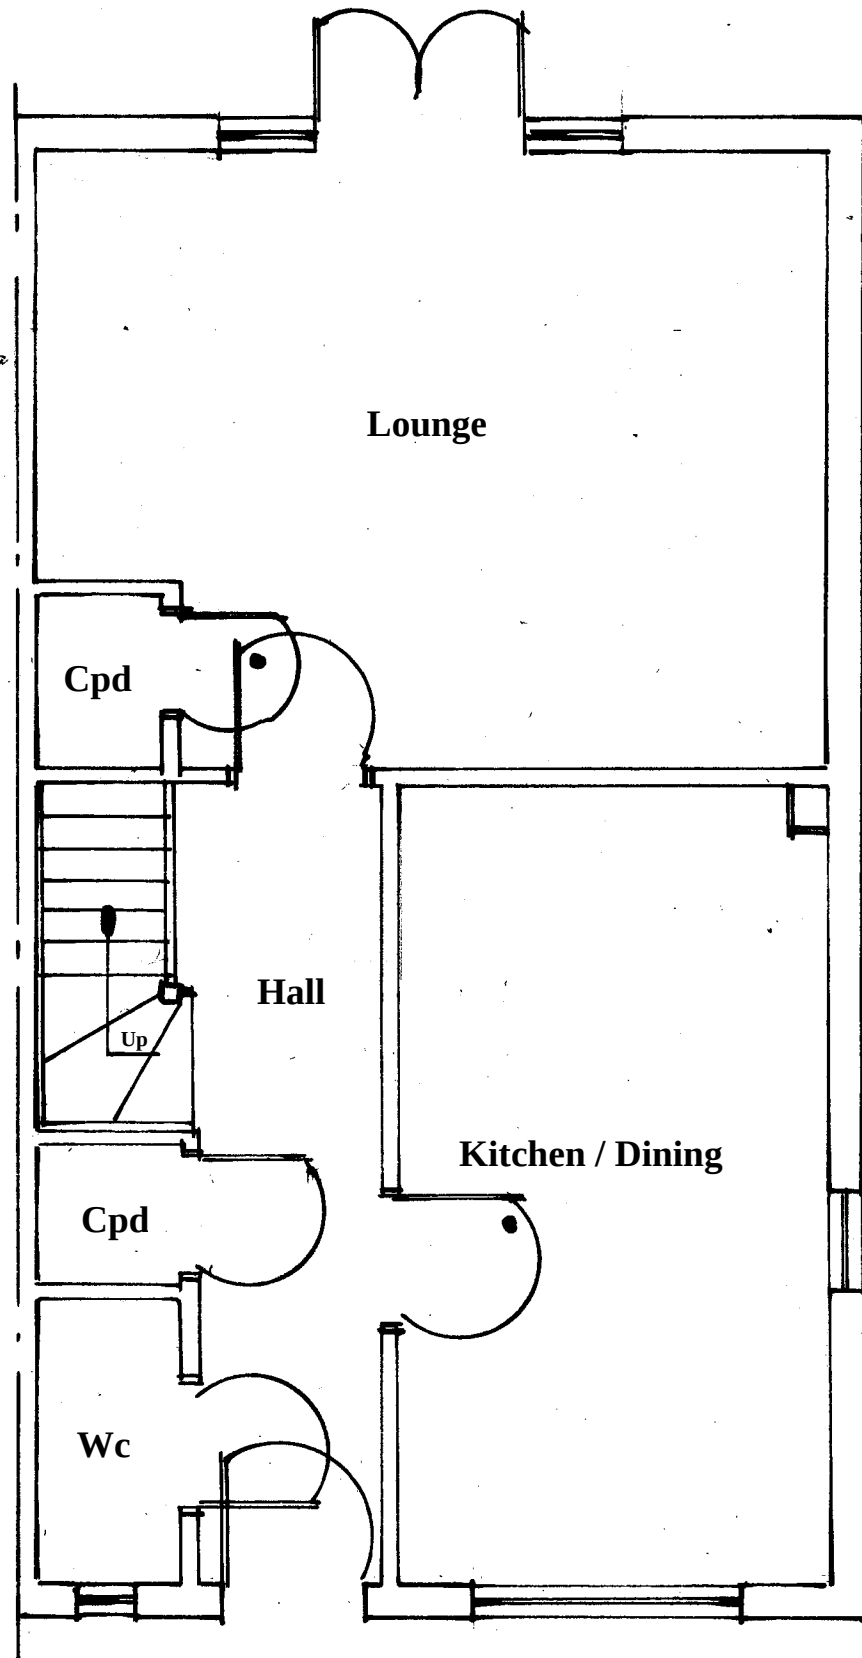

Existing Ground Floor Plan

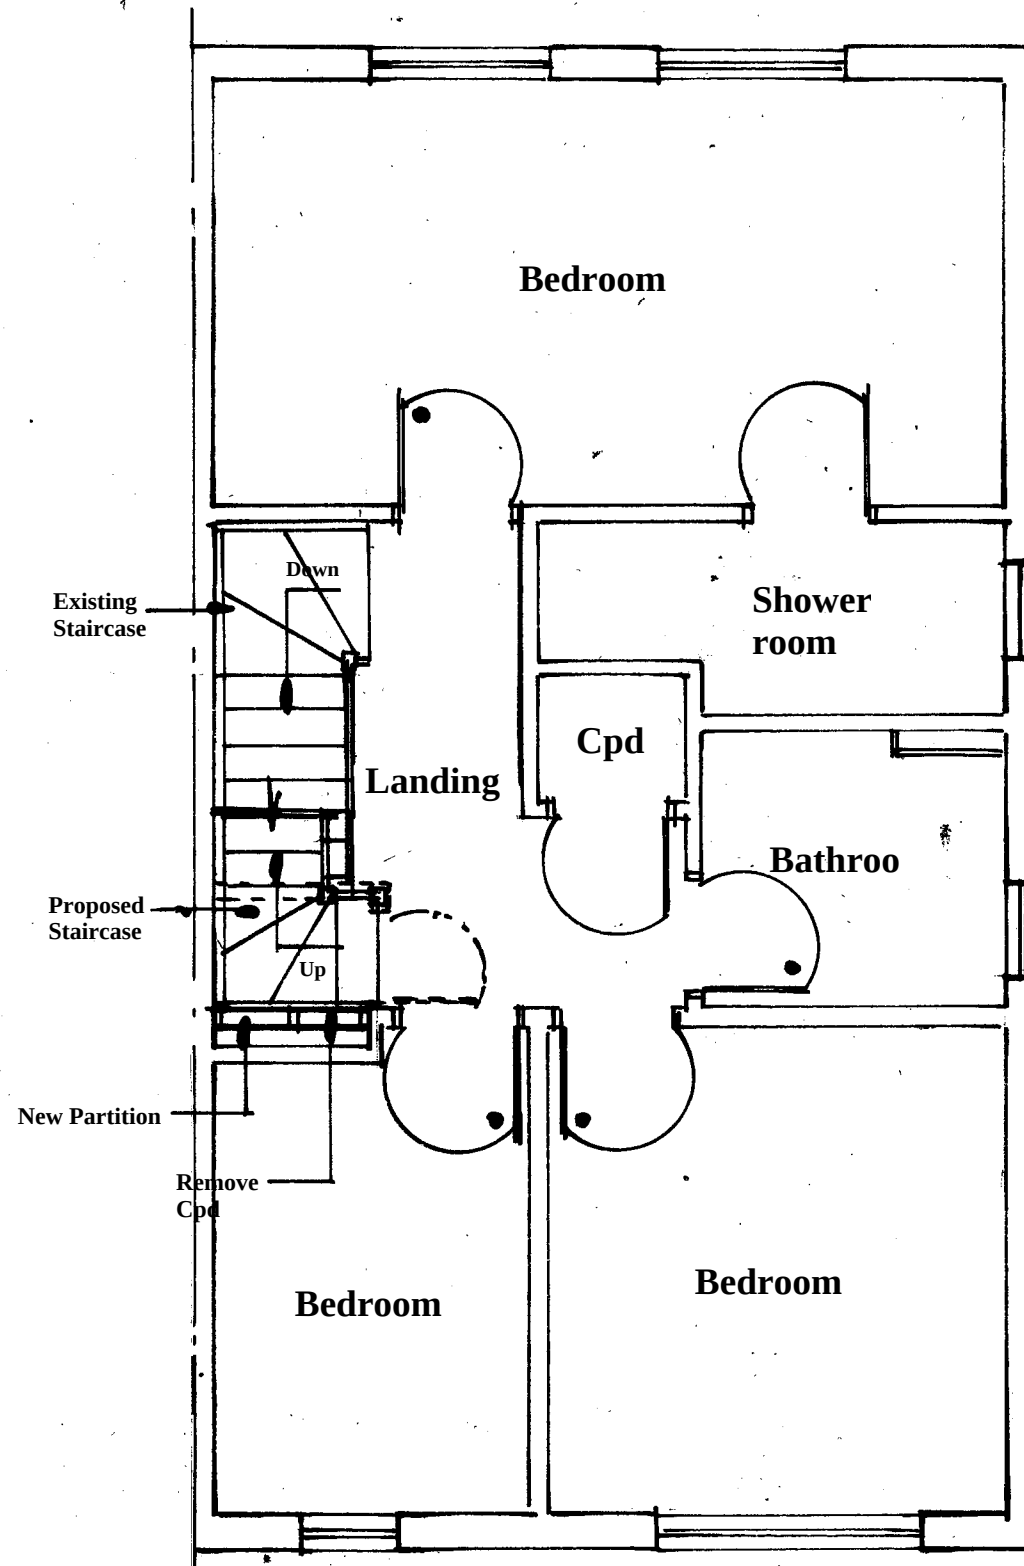

Existing First Floor Plan

Amendments	Date

Client

Miss Z. Haider

Site Address

53 Bricklayer Lane
Kilnwood Vale
Horsham
West Sussex
RH12 0AA

Proposal

Loft Conversion

Drawing Title

Existing Grd/ First Floor Plan

Date

02/04/26

Drawn

S. Burrows

Scales

1:50

DWG NO. S13514/1

REV