





Project Area Summary.	
Measured to outside of external walls	
Proposed Extension Areas	
First Floor Rear Extension	16.30 m ²

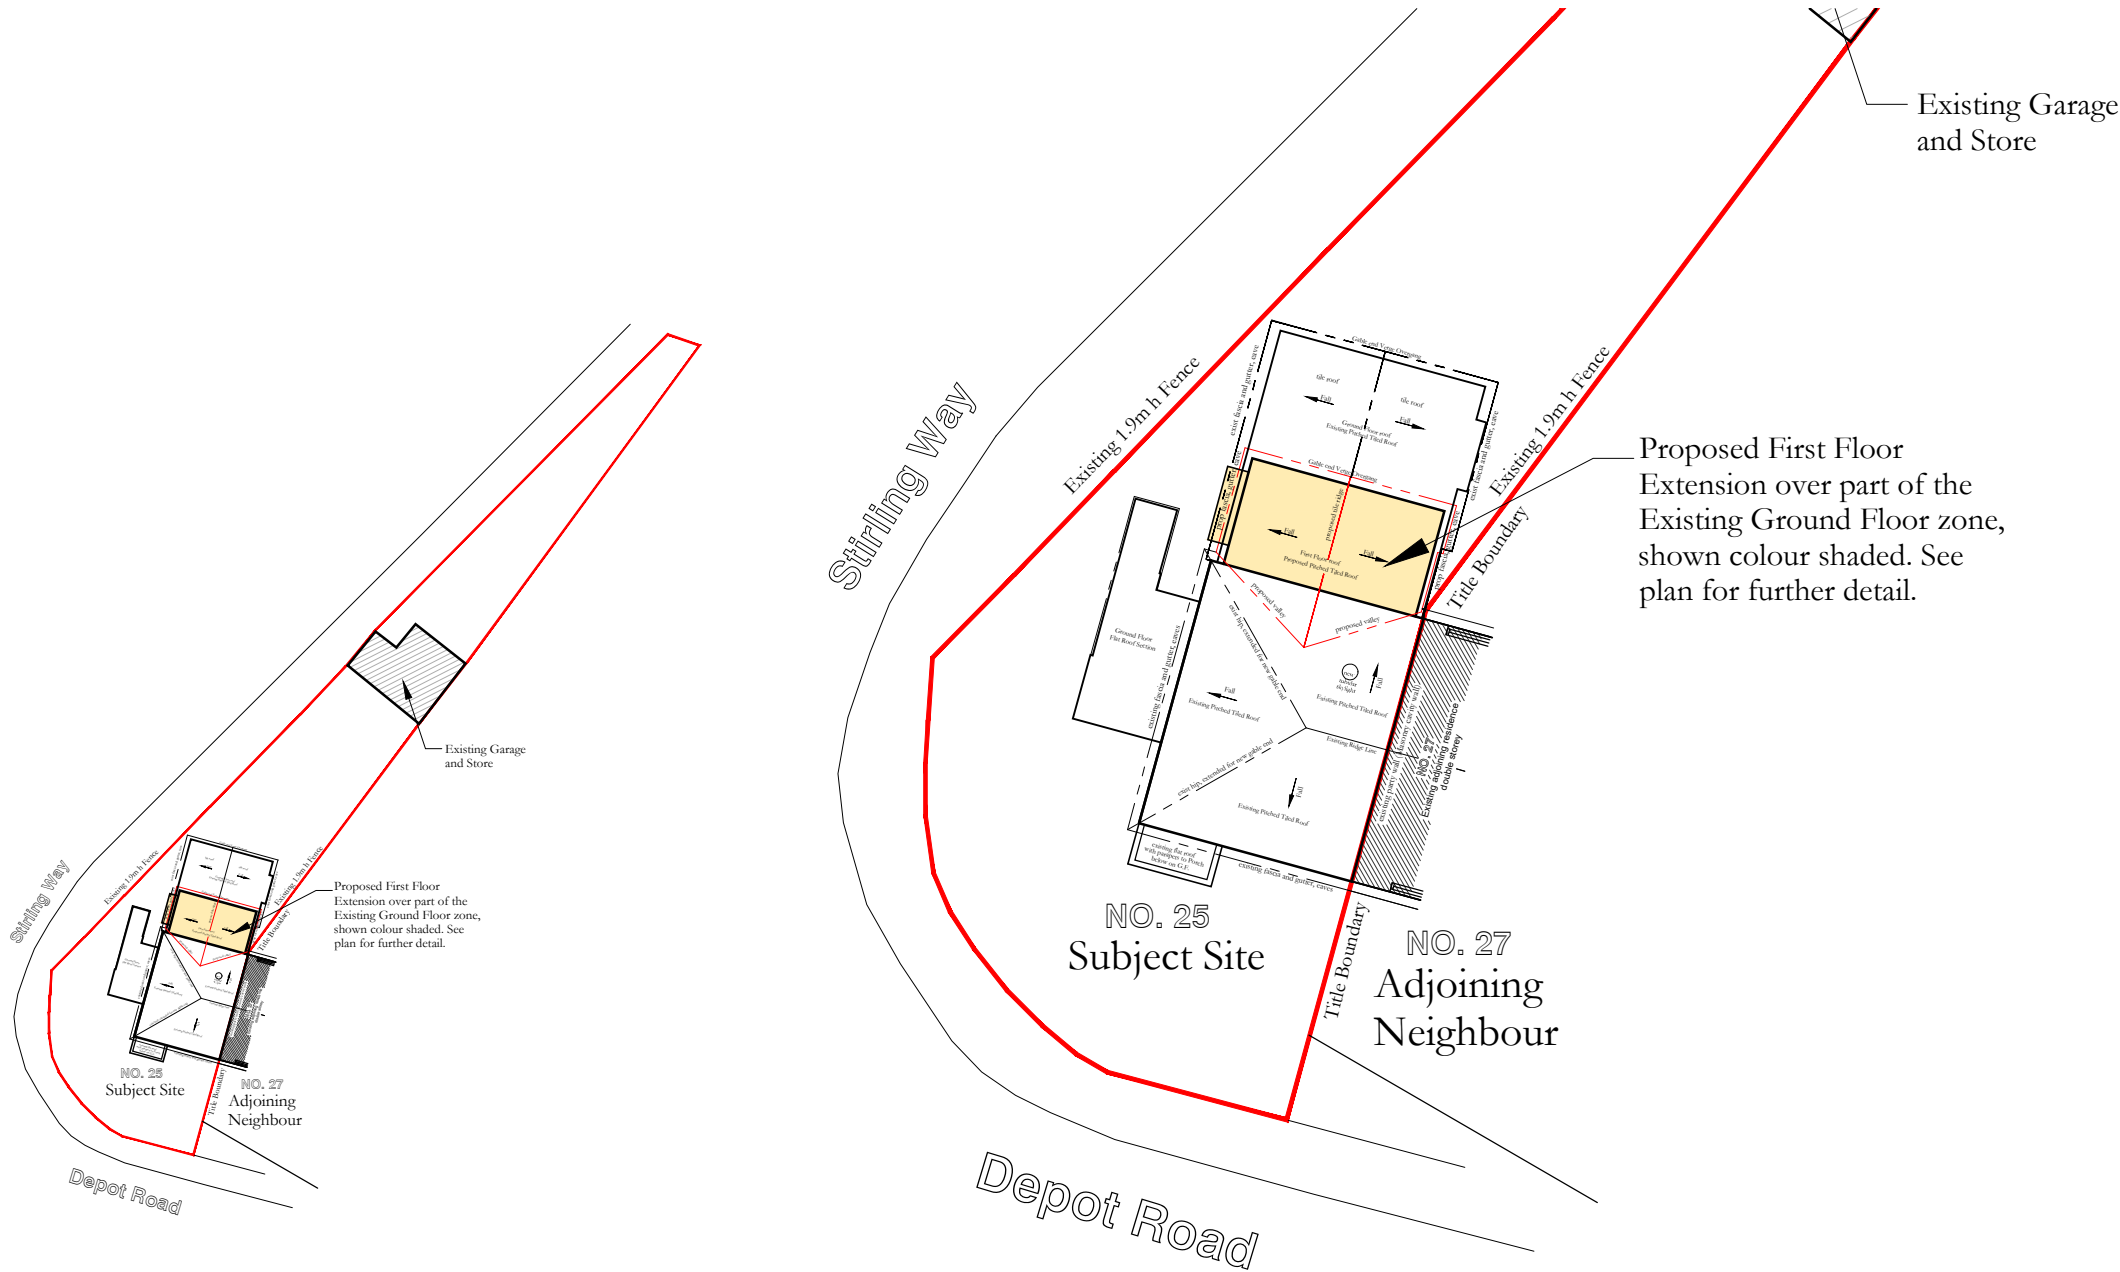

 **PROPOSED SITE/BLOCK PLAN**
SCALE 1 : 500 @ A3

 **PROPOSED SITE/BLOCK PLAN**
SCALE 1 : 200 @ A3

 **LOCALITY PLAN**
SCALE 1 : 1250 @ A3

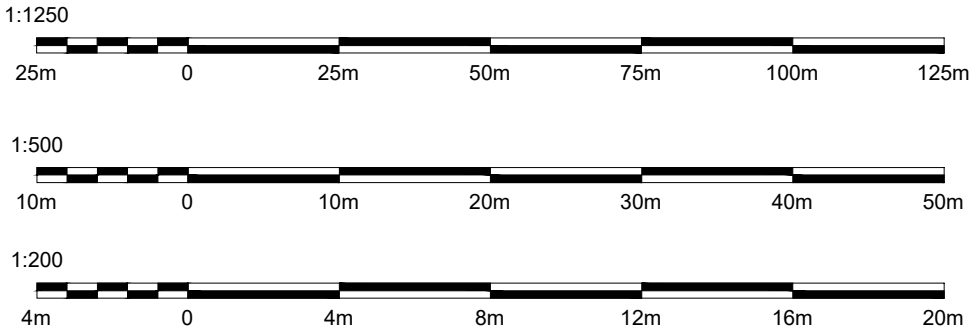

General Project Notes and Caveats.


OS Map and Title Plan-Deed:
The site plan, title boundaries and adjoining properties drawn are based on the OS map, Title plan & visual inspection on site and are also to be checked on site by the builder when setting out.

Planning Permit:
This proposal is subject to a Planning Application being lodged and approved.

Structural Engineering:
These plans are subject to and to be read in conjunction with the Structural Engineers advice, design, drawings, calculations and details.

Marlon Haus Ltd
Architecture - Sustainability
E: info@marlonhaus.com
W: www.marlonhaus.com
A: Horsham, West Sussex

PROJECT: Proposed First Floor Rear Extension
CLIENT: Mr M. Long & Mrs K. Tomuschat
AT : 25 Depot Road, Horsham RH13 5HE
West Sussex

 

Job No: 25-00
Date: 03-05-26
Drawn By: M. Long
Issue: TP01

PAGE 1

Issue amendment notes:
03-05-26 Final Planning Drawings, issued for Planning Application Submission.

© Owned by 'Marlon Haus Ltd'