




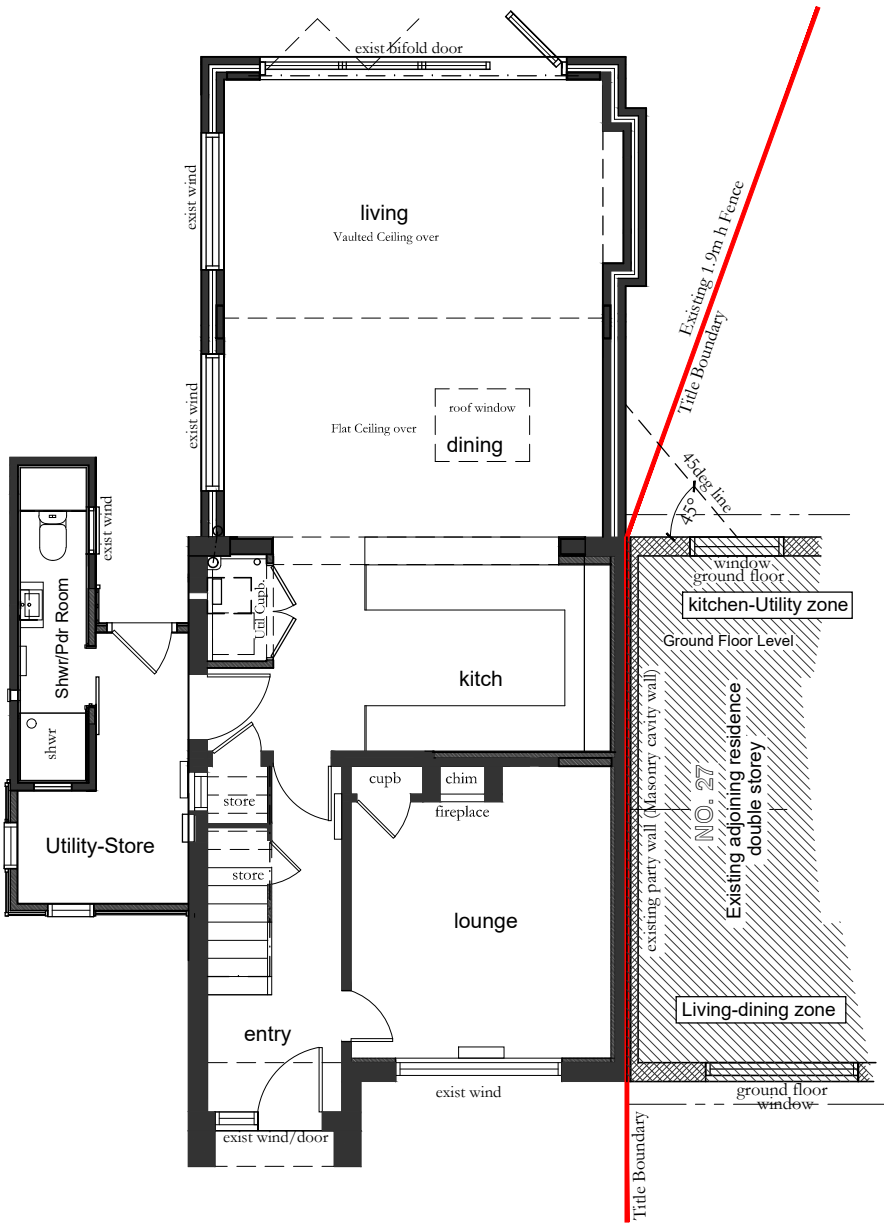

EXISTING PLAN- GROUND FLOOR
SCALE 1 : 100 @ A3

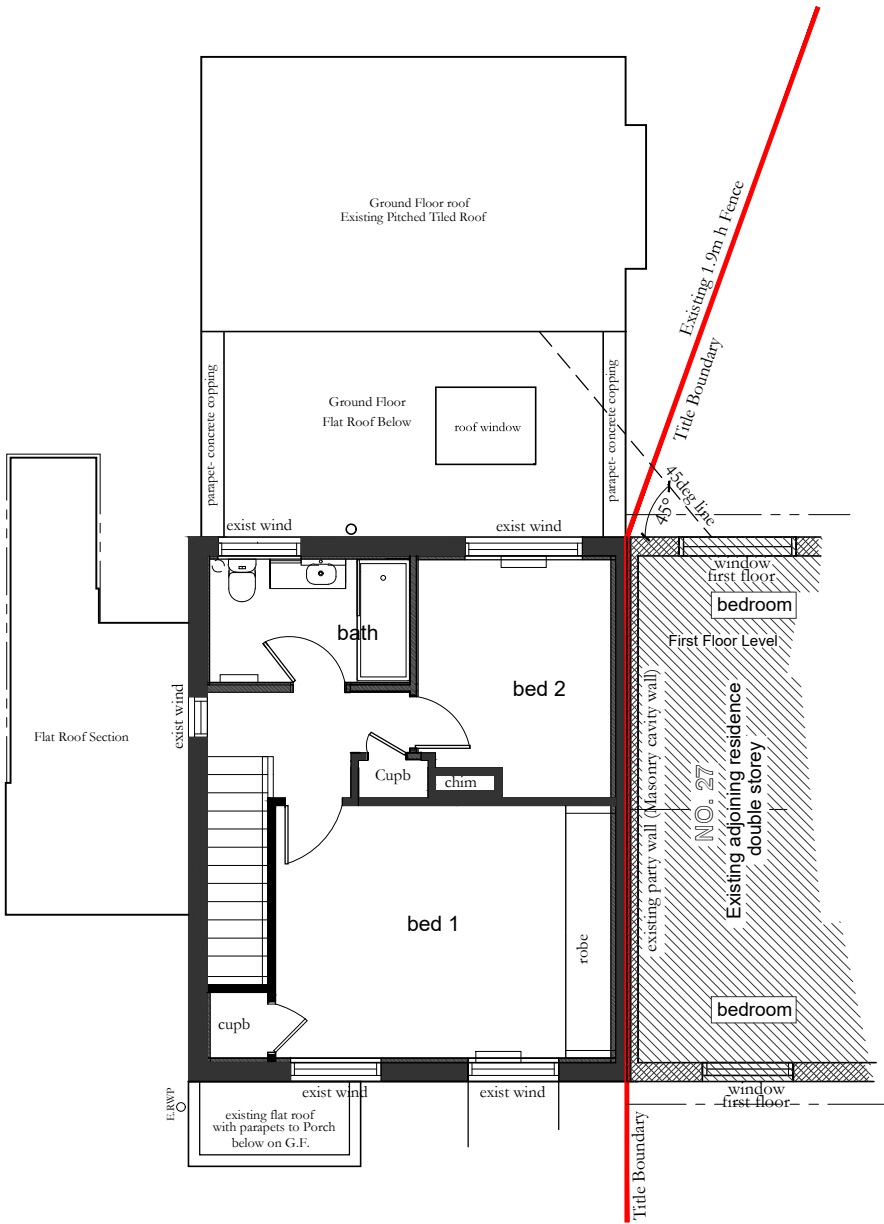

EXISTING PLAN- FIRST FLOOR
SCALE 1 : 100 @ A3

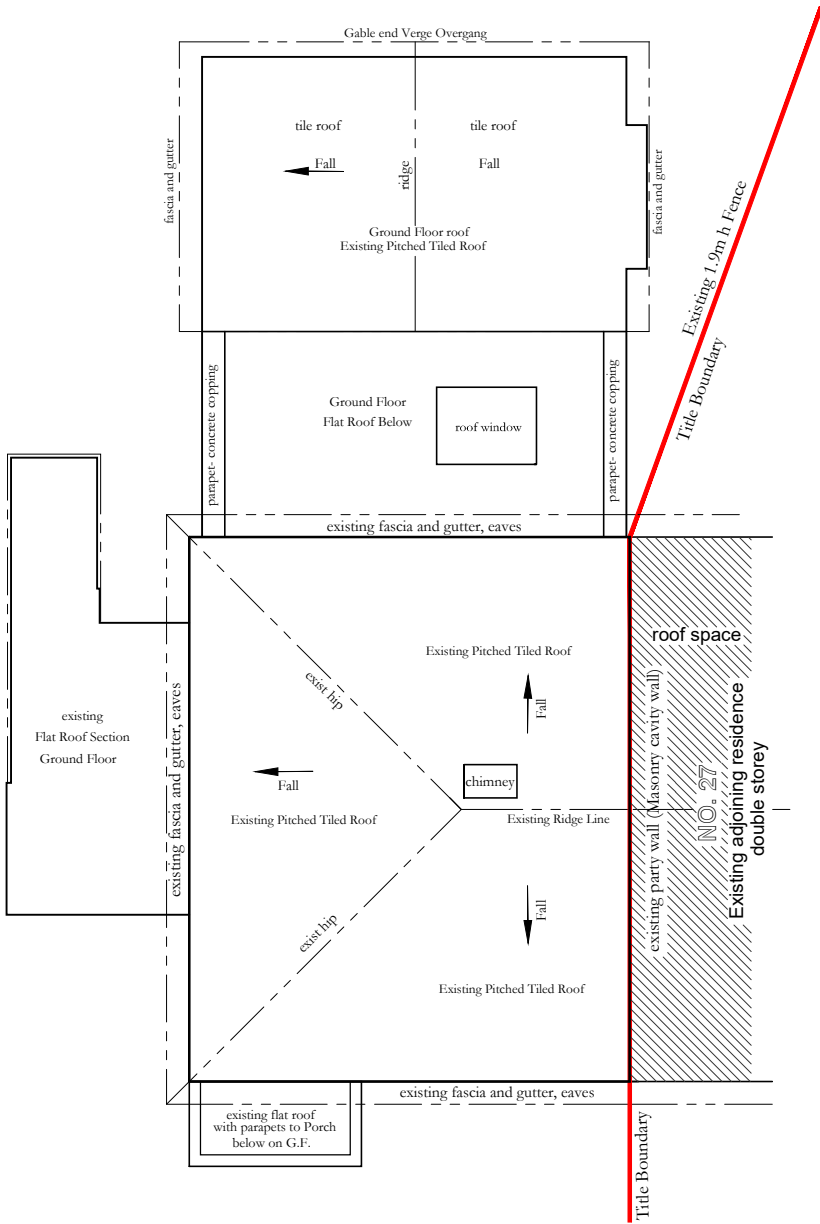

EXISTING PLAN- ROOF PLAN
SCALE 1 : 100 @ A3

General Project Notes and Caveats.

OS Map and Title Plan-Deed:

The site plan, title boundaries and adjoining properties drawn are based on the OS map, Title plan & visual inspection on site and are also to be checked on site by the builder when setting out.

Planning Permit:

This proposal is subject to a Planning Application being lodged and approved.


Structural Engineering:

These plans are subject to and to be read in conjunction with the Structural Engineers advice, design, drawings, calculations and details.

Drawing Legend

Existing walls

Existing roof lines, to be read in conjunction with elevations

 


Marlon Haus Ltd
Architecture - Sustainability

E: info@marlonhaus.com
W: www.marlonhaus.com
A: Horsham, West Sussex

PROJECT: Proposed First Floor Rear Extension

CLIENT: Mr M. Long & Mrs K. Tomuschat

AT : 25 Depot Road, Horsham RH13 5HE
West Sussex

 

Job No: 25-00

Date: 03-05-26

Drawn By: M. Long

Issue: TP02

PAGE 2

Issue amendment notes:

TP02 6-03-26 Updated to add 45 deg window lines and room names, as requested by the HDC Planner.

© Owned by 'Marlon Haus Ltd'