



SCALE BAR 1:1250

 


SCALE BAR 1:500

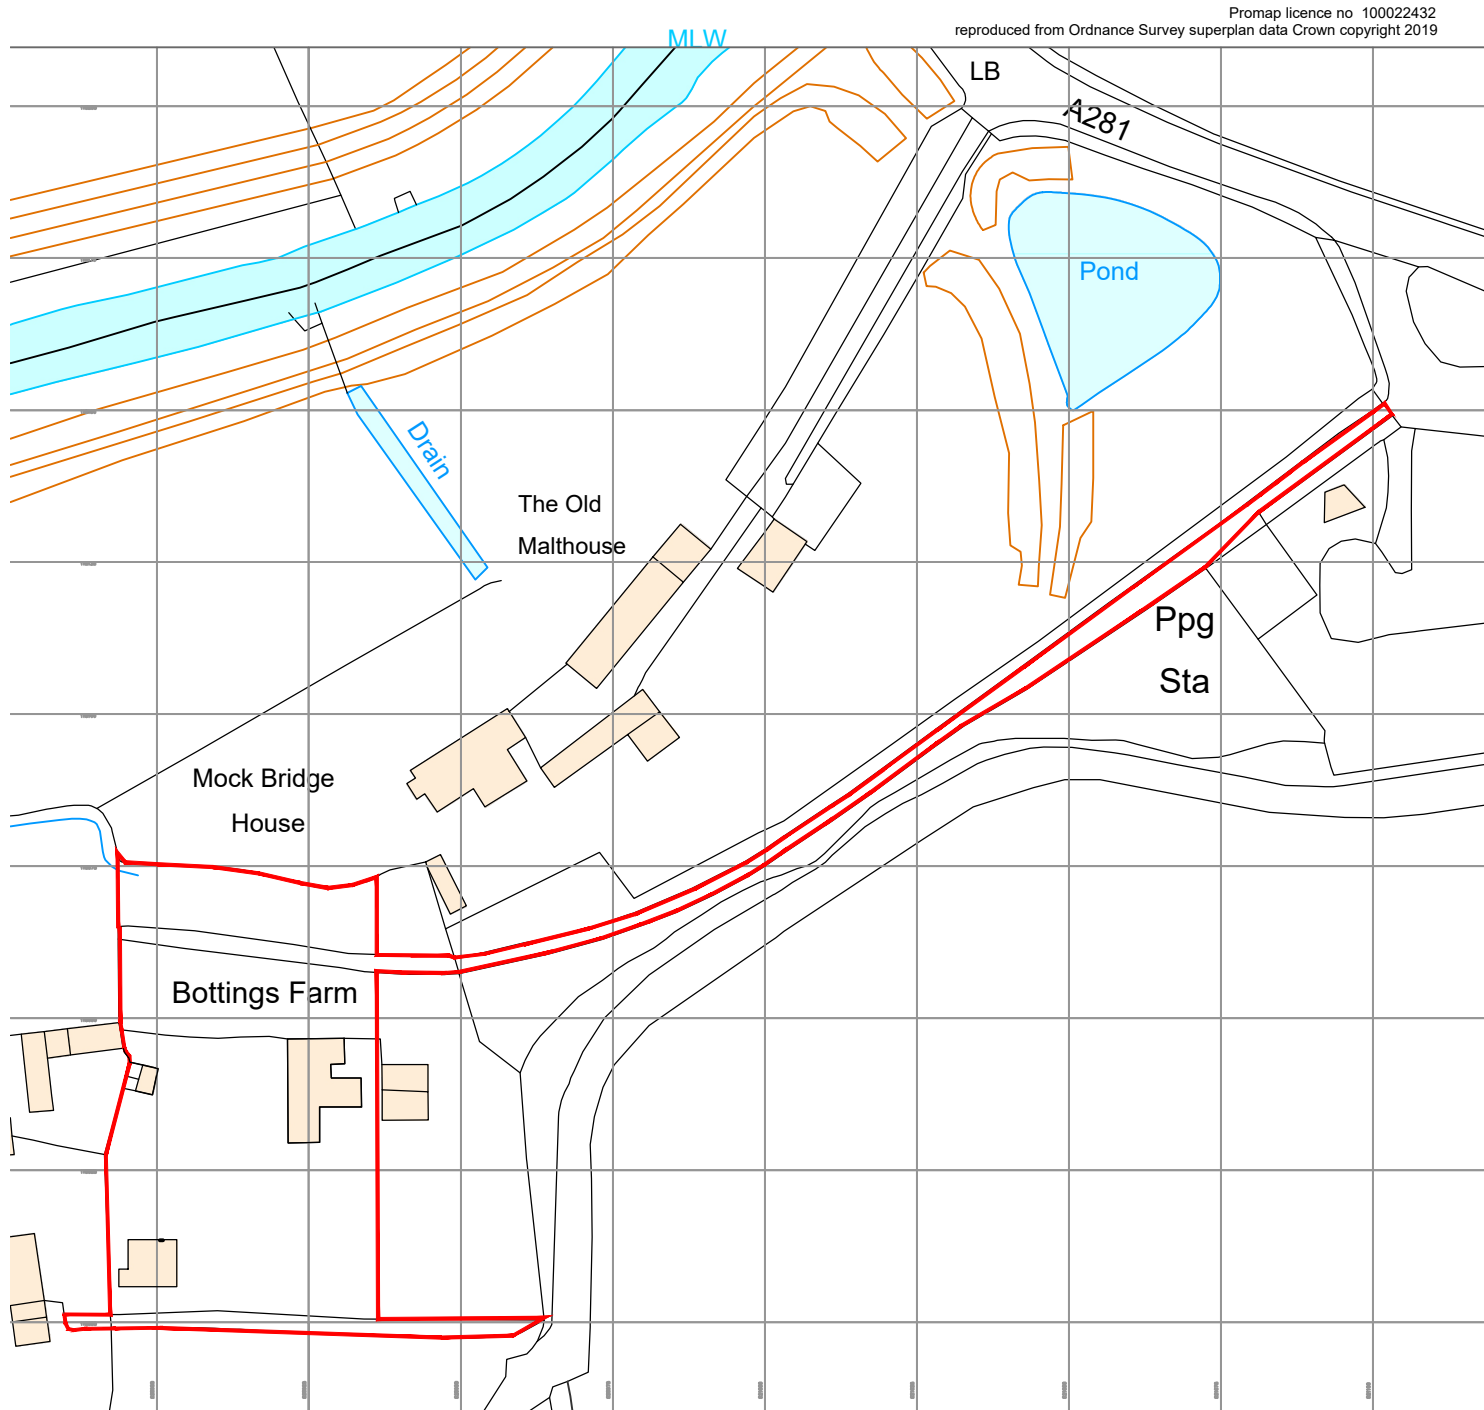

Existing Site Location Plan

Scale 1:1250

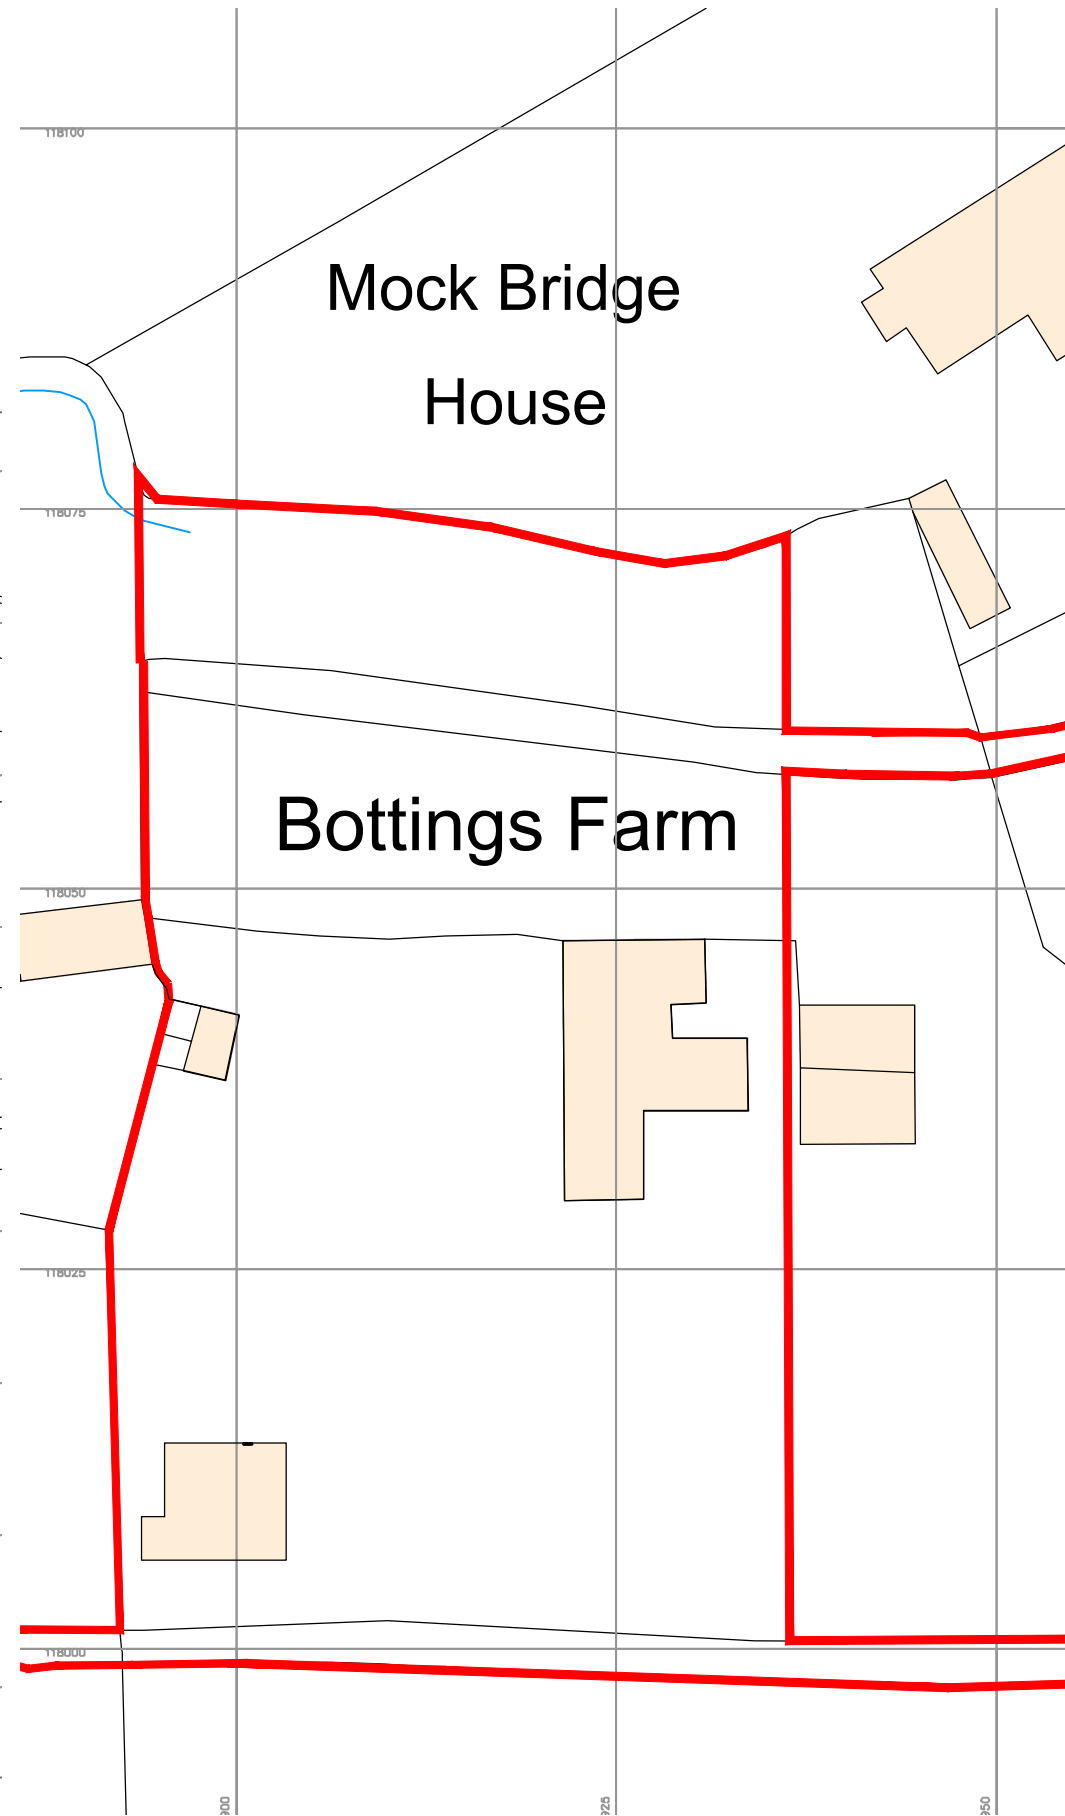

Existing Block Plan

Scale 1:500

For Construction: Do not scale from this drawing. Figured dimensions only to be taken. Check all dimensions prior to setting out. Report all discrepancies to the Architect.

Revisions

CARTER DAVEY Architects LLP

T. 07525643101
E. chelsey.cda@gmail.com
davey.cda@gmail.com

Client.
Mr Lynch and Dr McDonnell

Project.
Bottings Farmhouse, London Road,
Henfield, BN5 9AD

Drawing Title.
Existing Site Plan and Site Location Plan

Scale.
1:1250 and 1:500 @ A3

Date.
Feb 26

Drawing No.
26042/100

Revision:
--

< Original size 60mm - A3 at full size >