



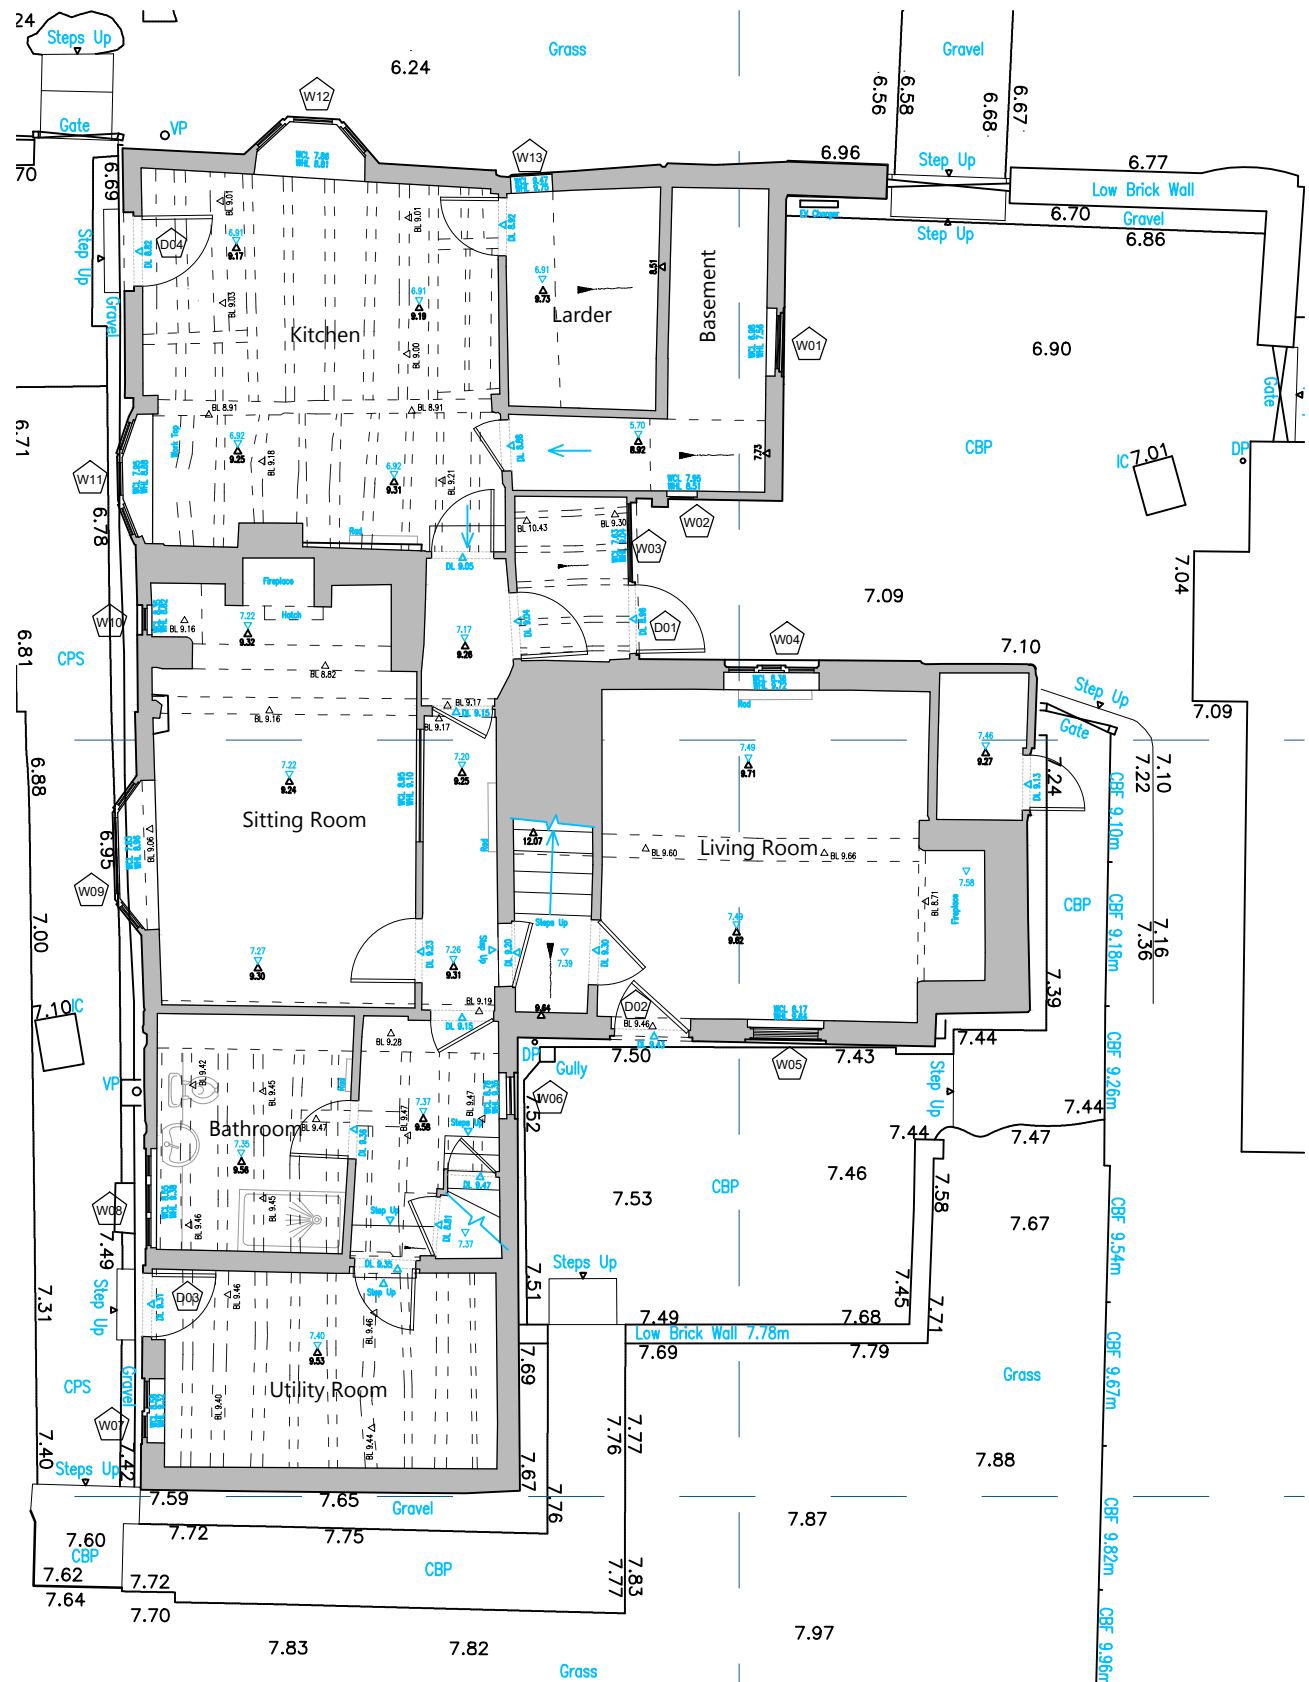

Ground Floor Plan

Scale 1:100

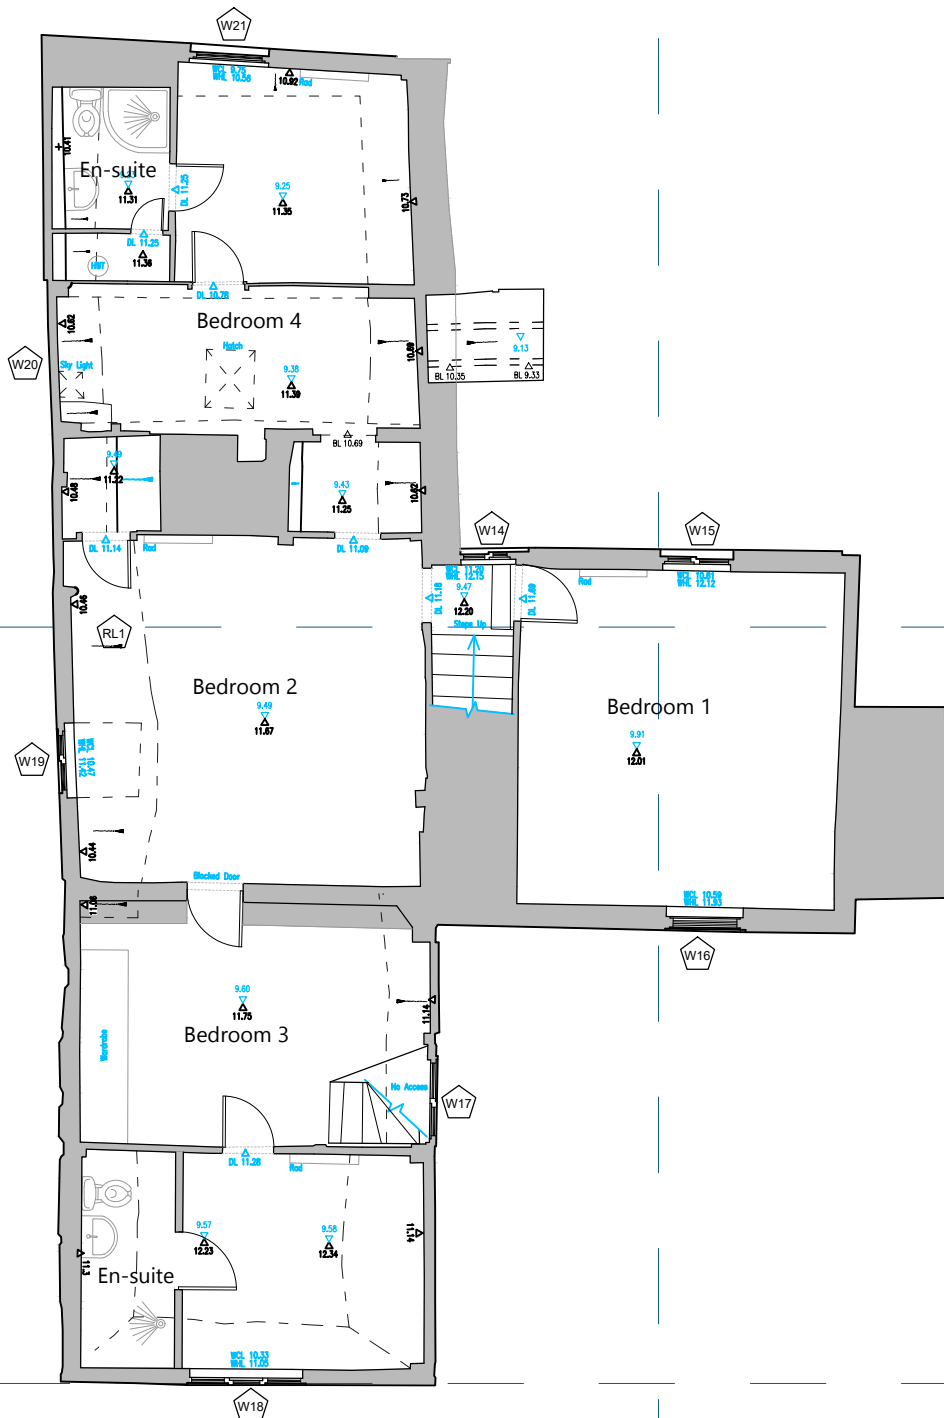


First Floor Plan

Scale 1:100



For Construction: Do not scale from this drawing. Figured dimensions only to be taken. Check all dimensions prior to setting out. Report all discrepancies to the Architect.

Revisions

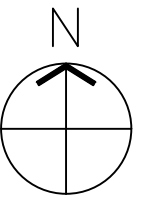

CARTER DAVEY Architects LLP

T. 07525643101
E. chelsey.cda@gmail.com
davey.cda@gmail.com

Client.

Mr Lynch and Dr McDonnell

Project.

Bottings Farmhouse, London Road,
Henfield, BN5 9AD

Drawing Title.

Existing Floor Plans

Scale.

1:100 @ A3

Date.

Feb 26

Drawing No.

26042/110

Revision:

--

< Original size 60mm - A3 at full size >