



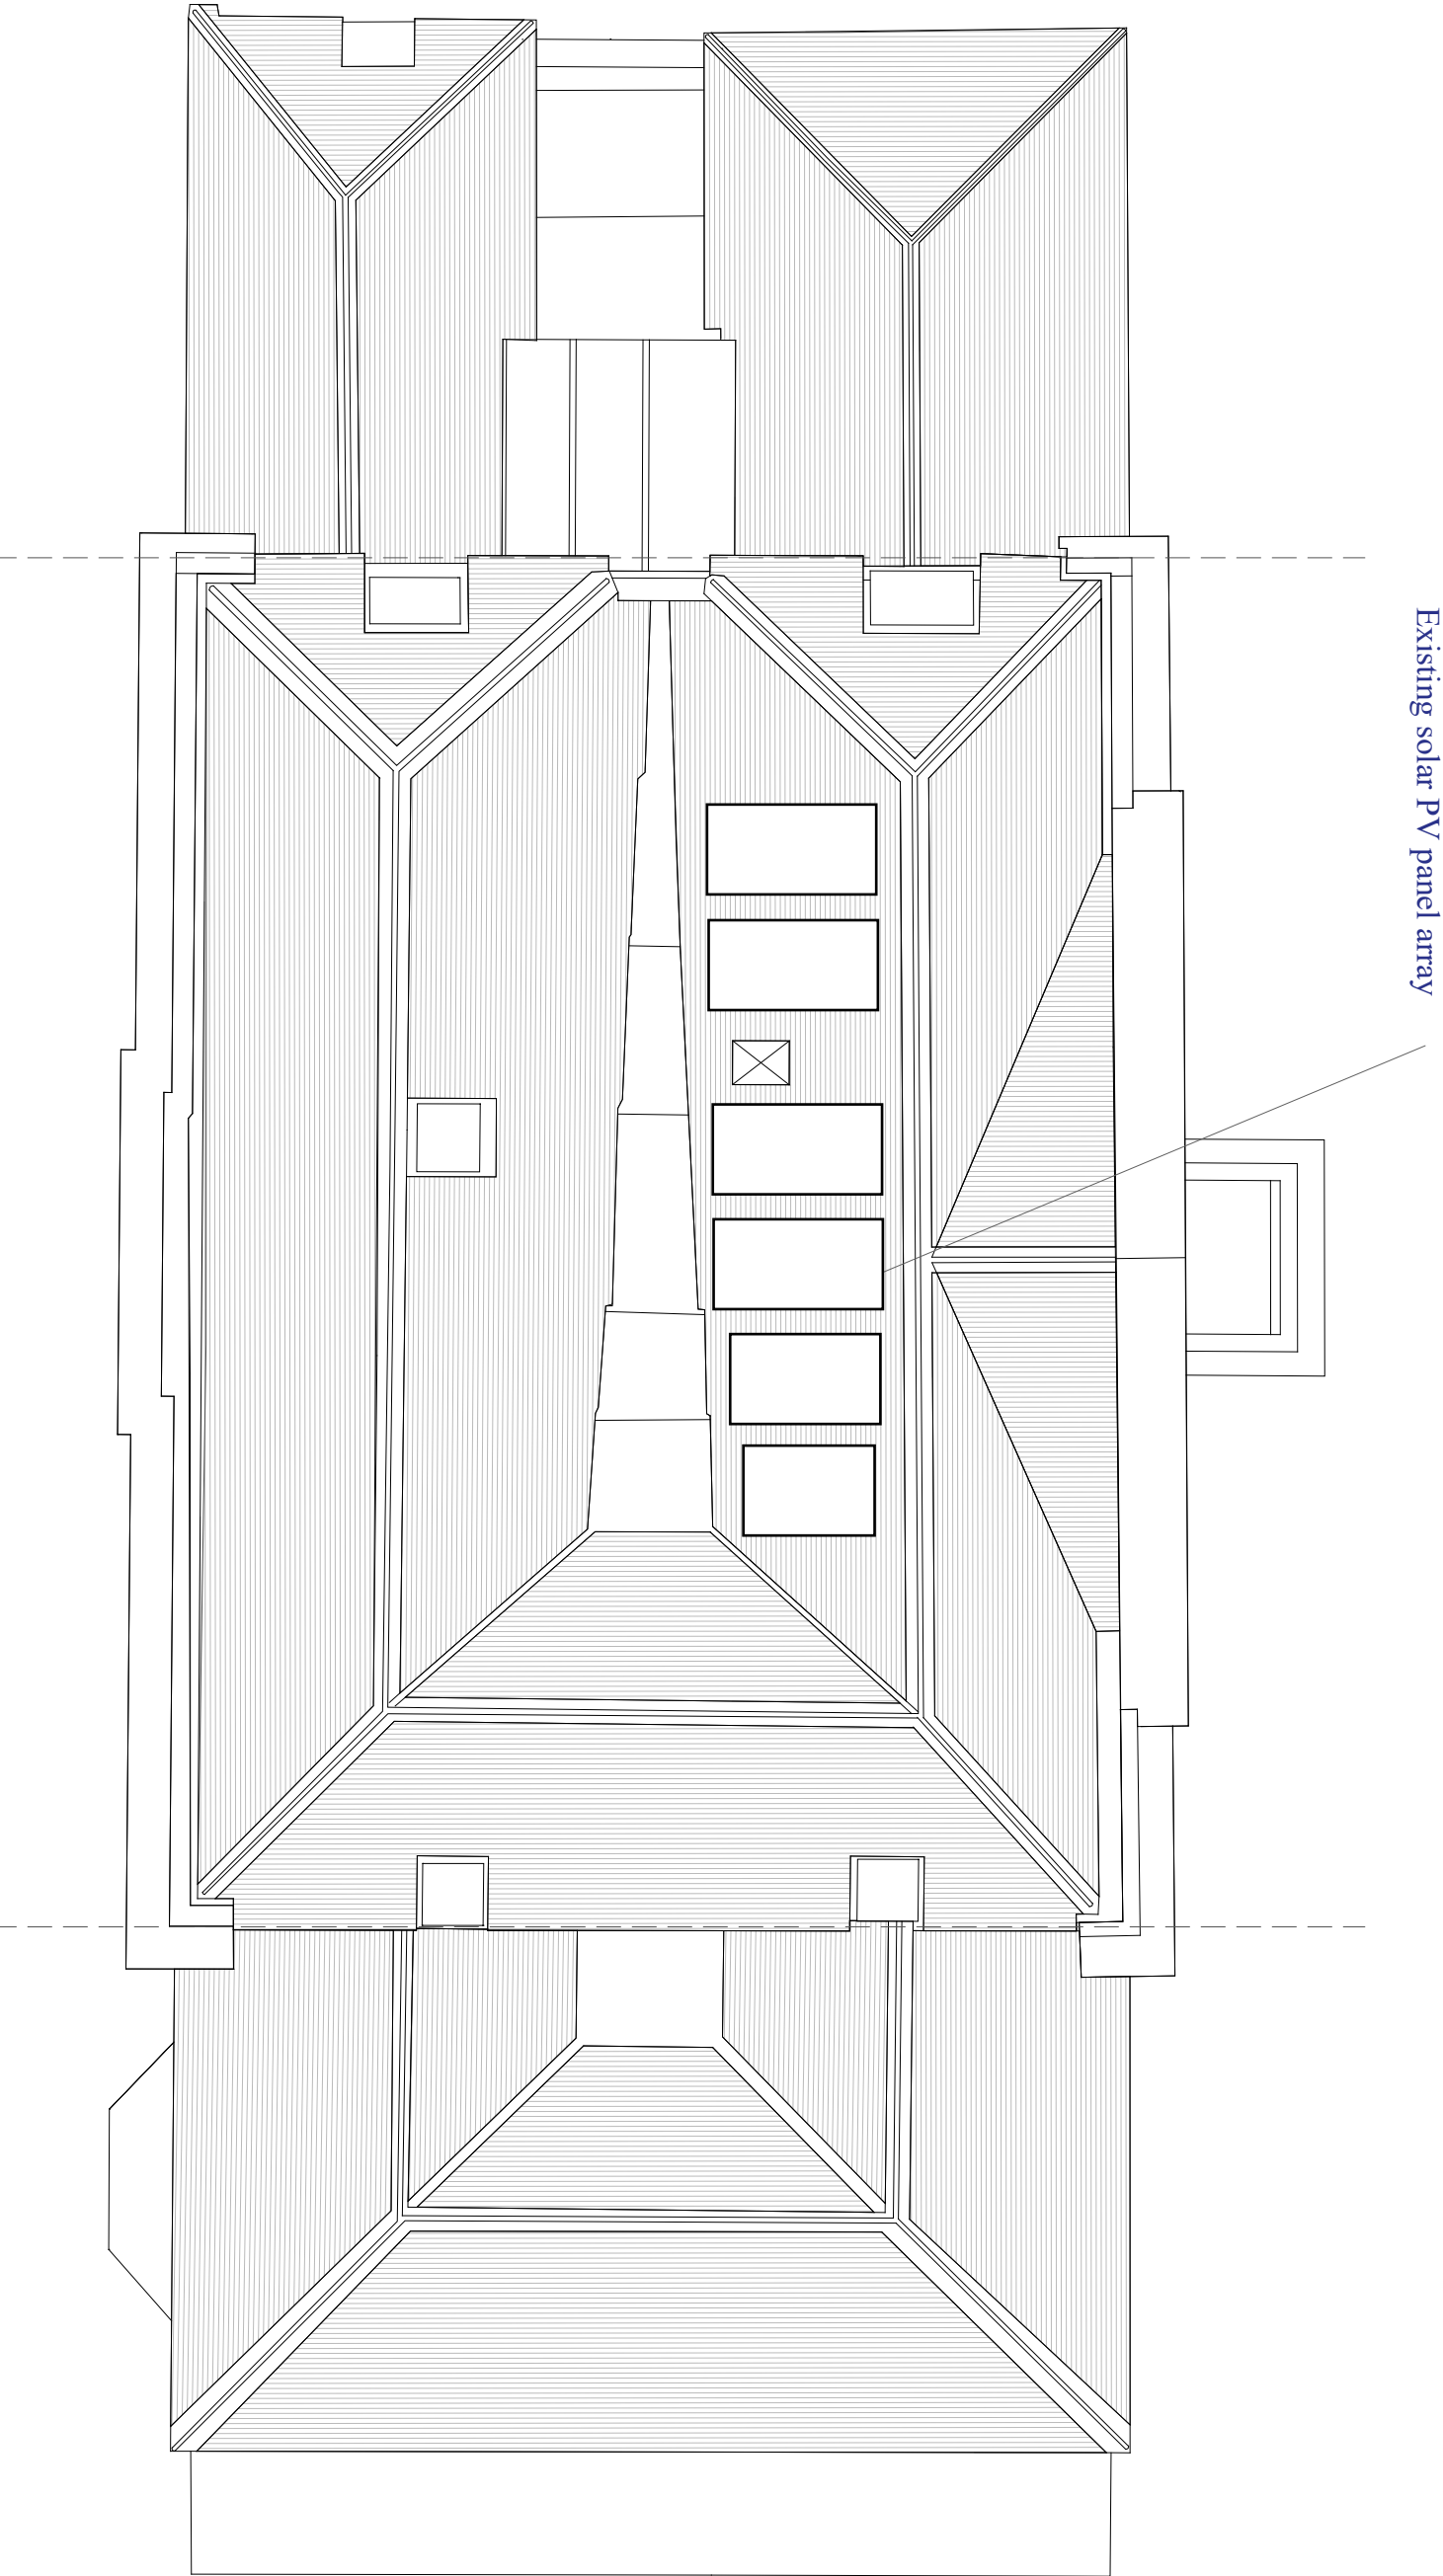

Proposed solar PV panel array

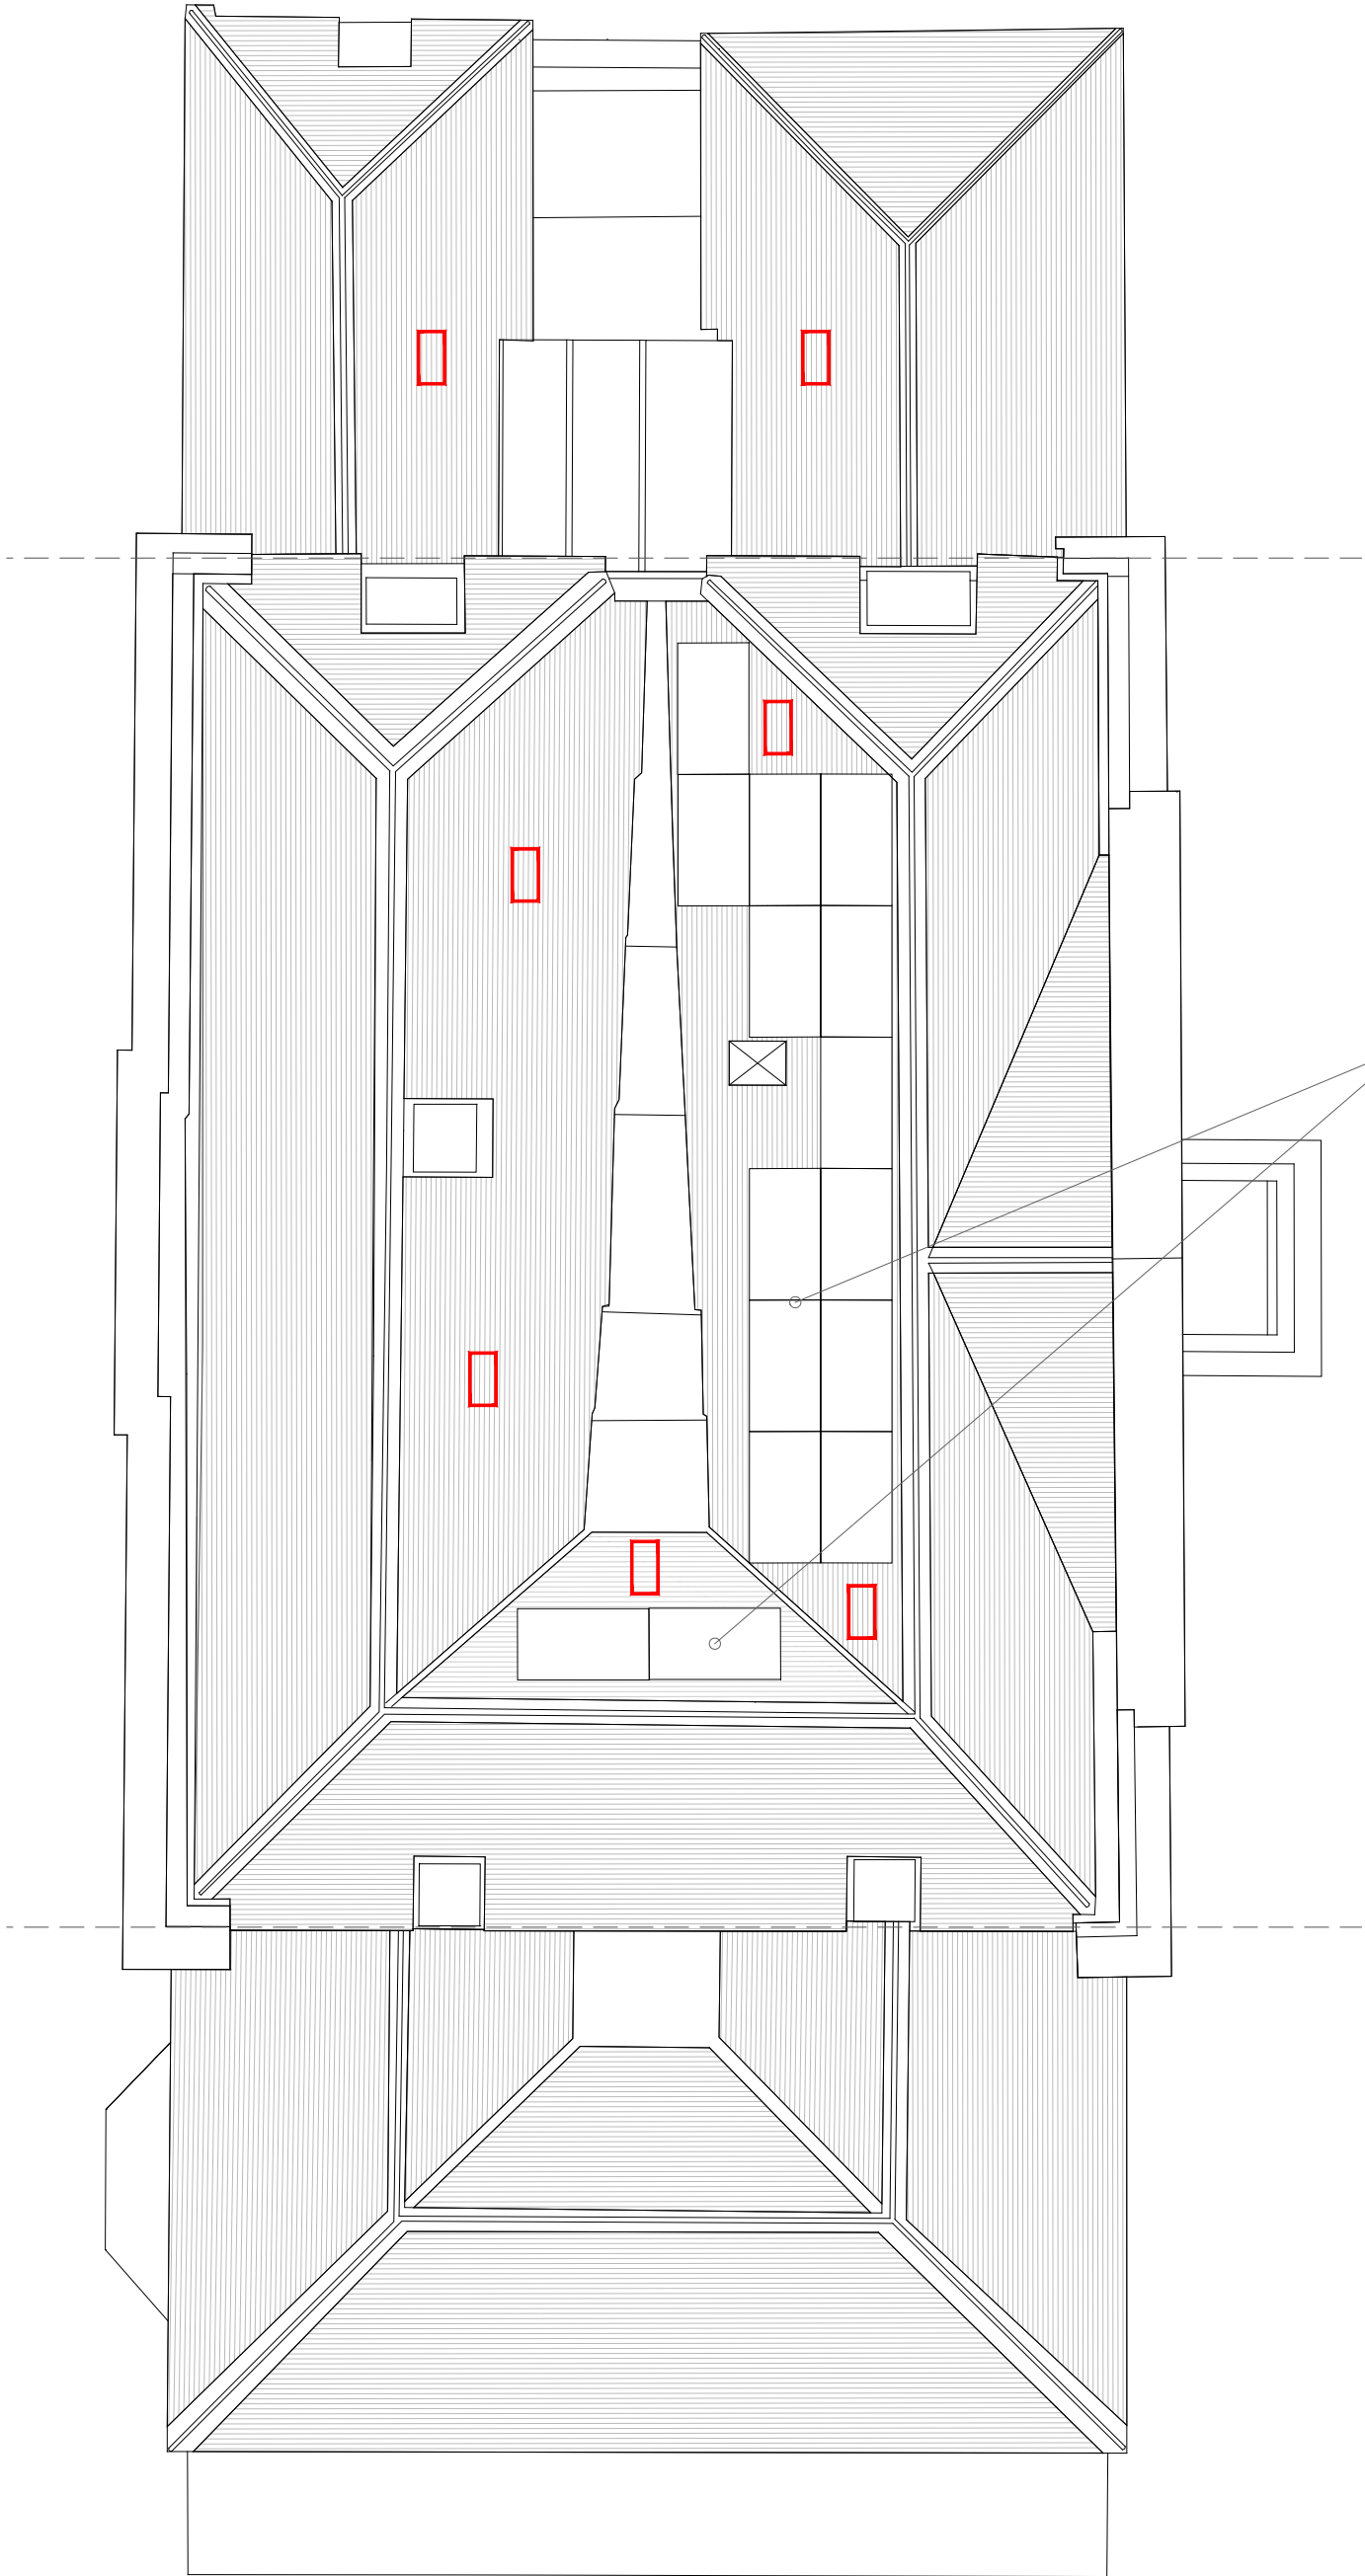

Key - As approved in the Shermanbury Repairs Package:
 Recommended positions of new, purpose made bat access slates

This drawing is the copyright of Manorwood Construction Ltd but may be used for planning purposes by the client and its advisers without breach of copyright.


Do not scale from this drawing unless for Local Authority planning purposes. All dimensions must be checked on site prior to commencement of works.

Construction (Design and Management) Regulations 2015

This drawing is intended for Planning purposes only and as such does not highlight residual design related health and safety risks.

This information can be provided on request; however, it is anticipated that the design team will be responsible for identifying and managing any health and safety risks during the design process. Regulations or construction design status and prior to construction works commencing on site.

All responsibilities and duties of the Principal Designer as stated within the above regulations now revert to the client unless Manorwood are appointed as the Principal Designer for the construction drawings.

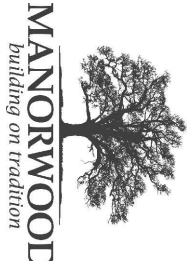

Suite 114
26 The Hornet
Chichester
West Sussex
PO19 7BB

t4: 01243 201 102
email: enquiries@manorwood.co.uk
web: www.manorwood.co.uk

Address	
Shermanbury Place, Brighton Rd, Horsham RH13 8HP	
Drawing No. 2405SH_R2_100	
Scale @ A2 1:100	
Job No. 2405SH_R2	
Drawn By VM	
Checked By BK	
Drawn On 09.02.2026	
Issued On 09.02.2026	
Status Existing and Proposed	
Drawing Roof Plan	
Submission Planning	
Revision 00	



Indicative 0"

