
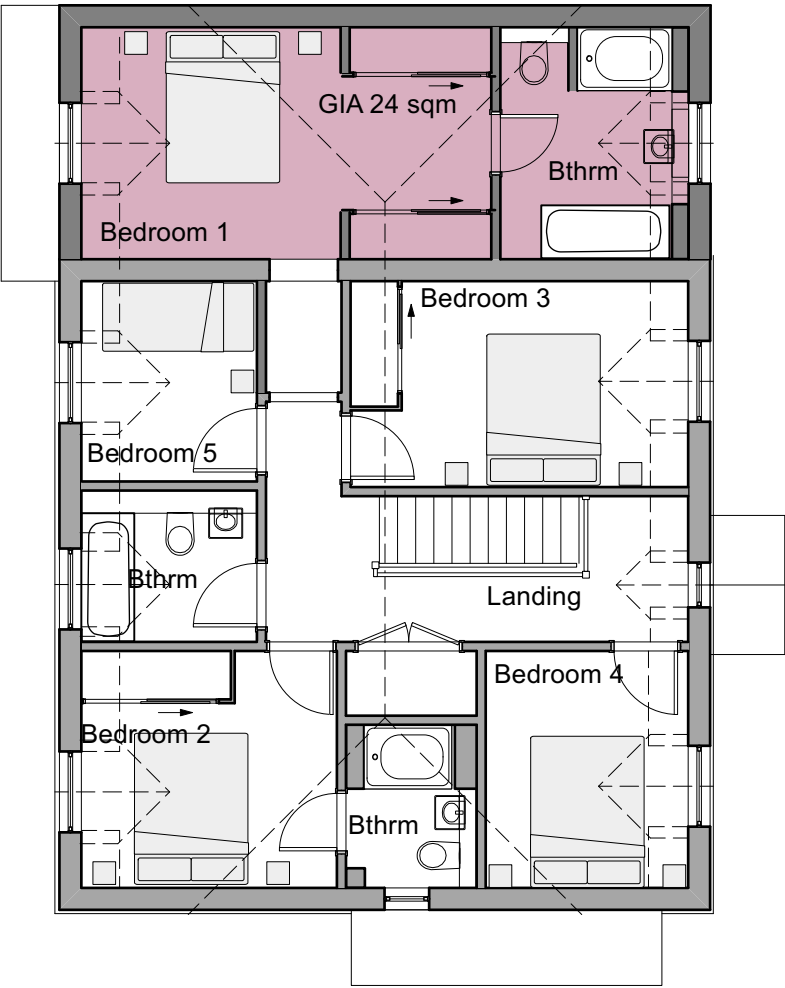


This drawing is the copyright of Moore: Design Consultancy. The contractor should check all dimensions on site.
No dimensions are to be scaled from this drawing except for planning purposes. It is the contractor's responsibility to ensure that all works are in compliance with the current statutory requirements.

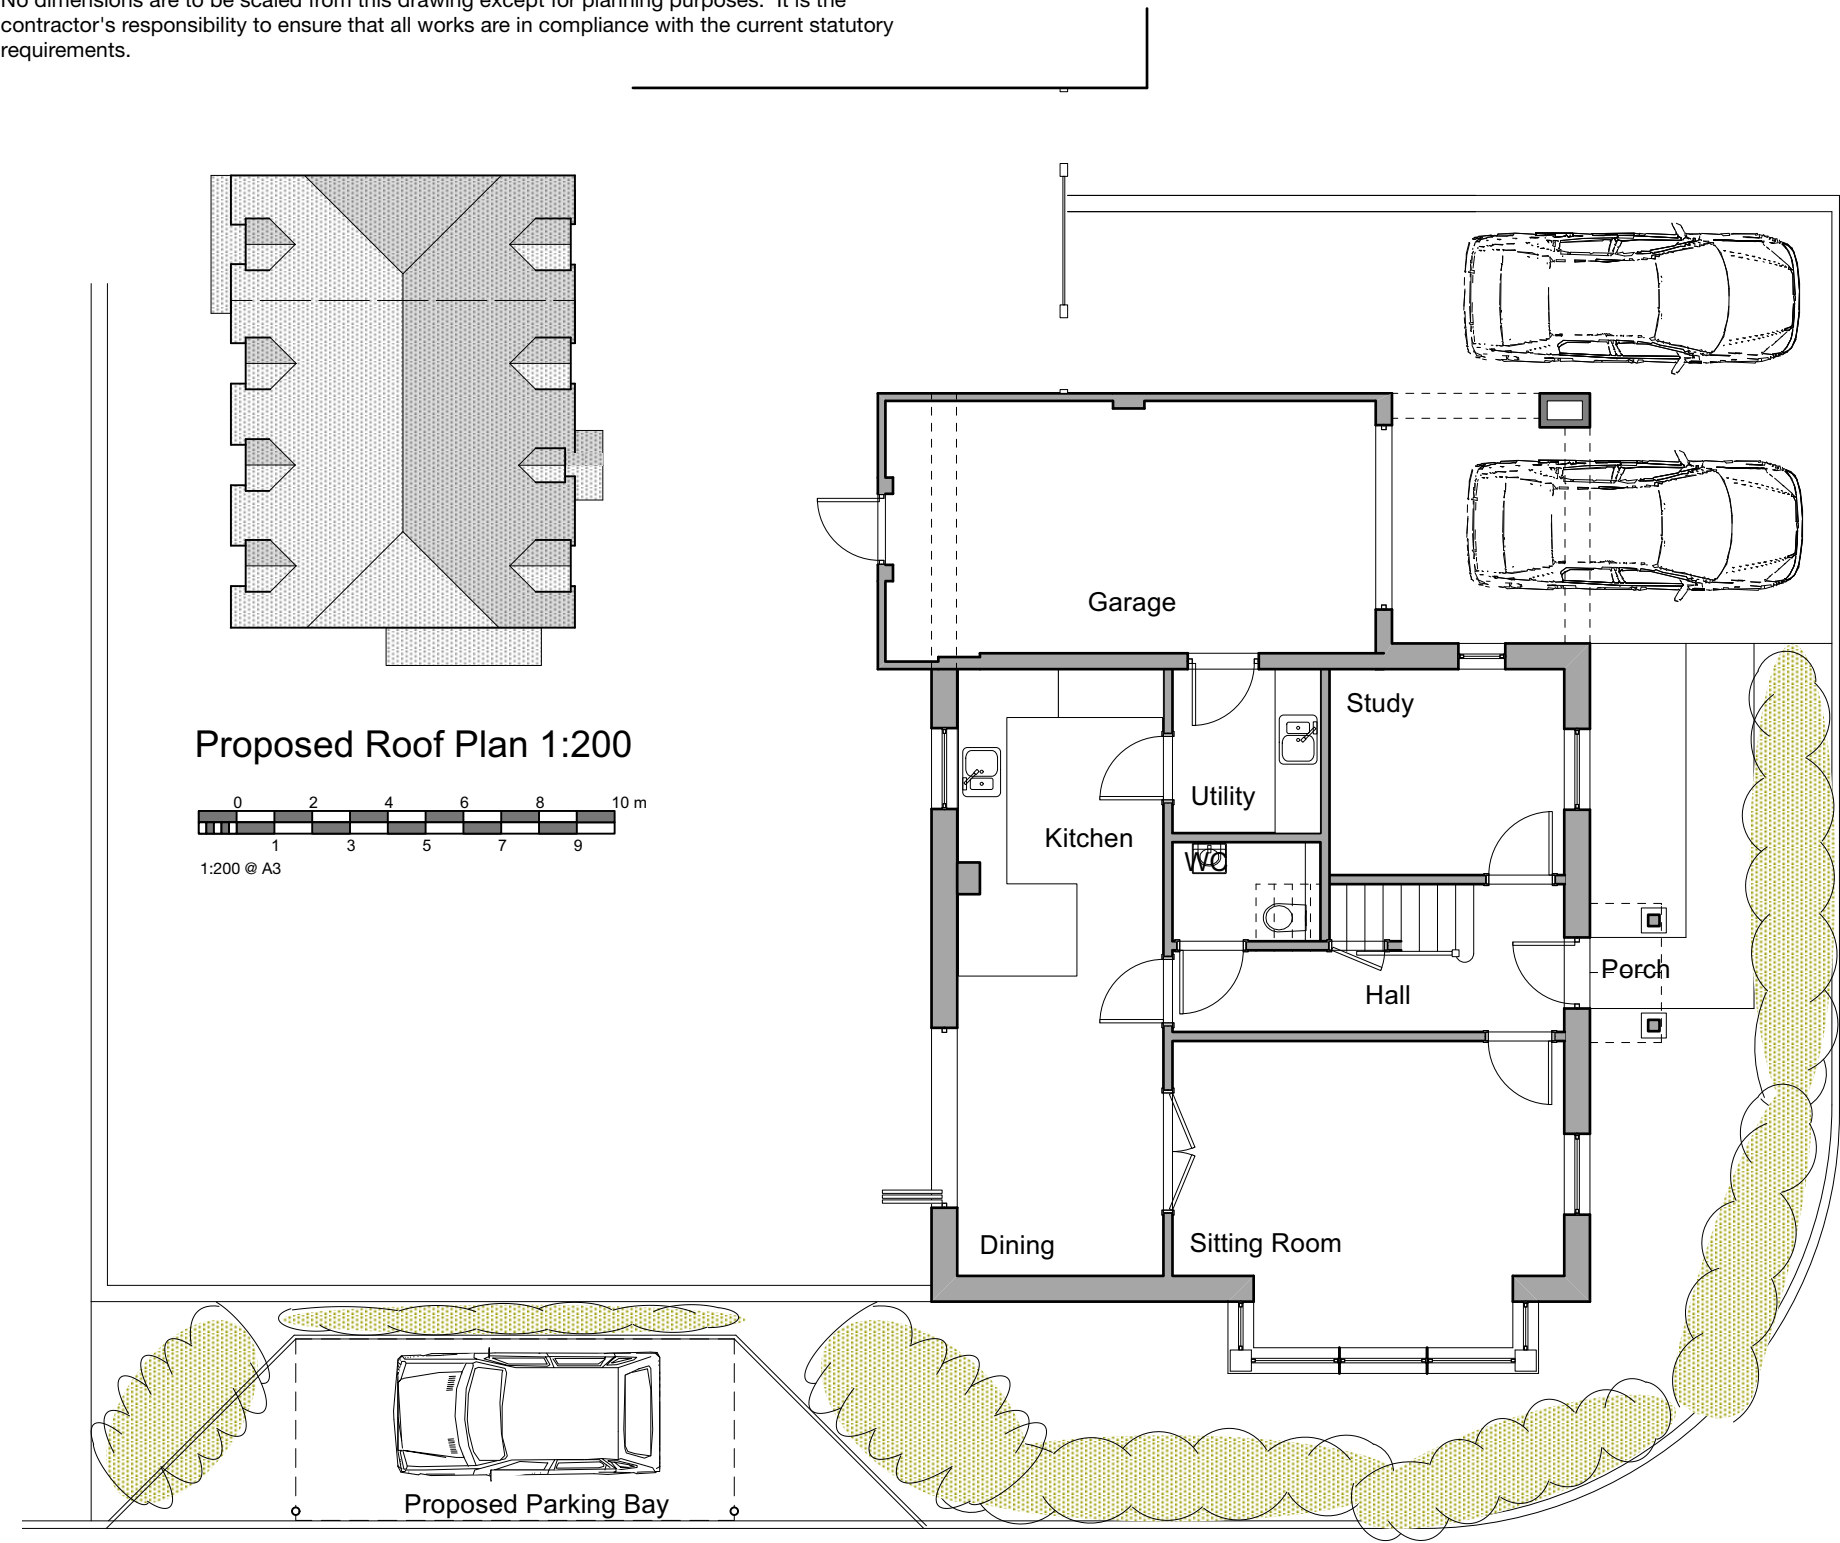

Moore:Design Consultancy

1 Exmoor Crescent Worthing West Sussex BN13 2PL

Tel: 01903 609607 Mobile: 07793 00 44 62 e-mail: g.moore.mdc@gmail.com

Client: N BARNETT

Project: 14 OWL CLOSE BILLINGSHURST WEST SUSSEX RH14 9XJ

Drawing: PROPOSED FLOOR AND ROOF PLANS

Rev Date Amend Revision

Drg No: 502/26/P/02

Scales: 1:200, 1:100 **Date:** JAN 2026

Drawn: gm

Drawing Size: A3