





scale bar @ 1/100

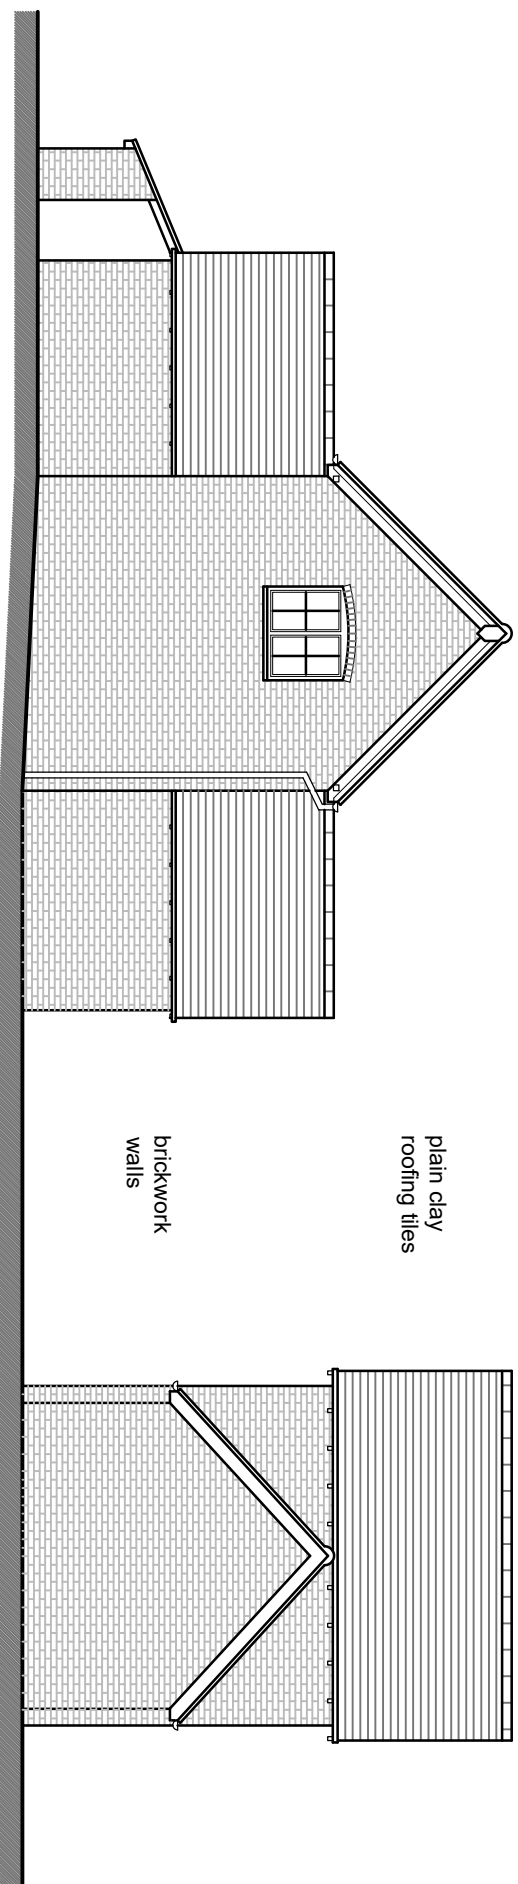


Rear Elevation 1:100
west

Side Elevation 1:100
south


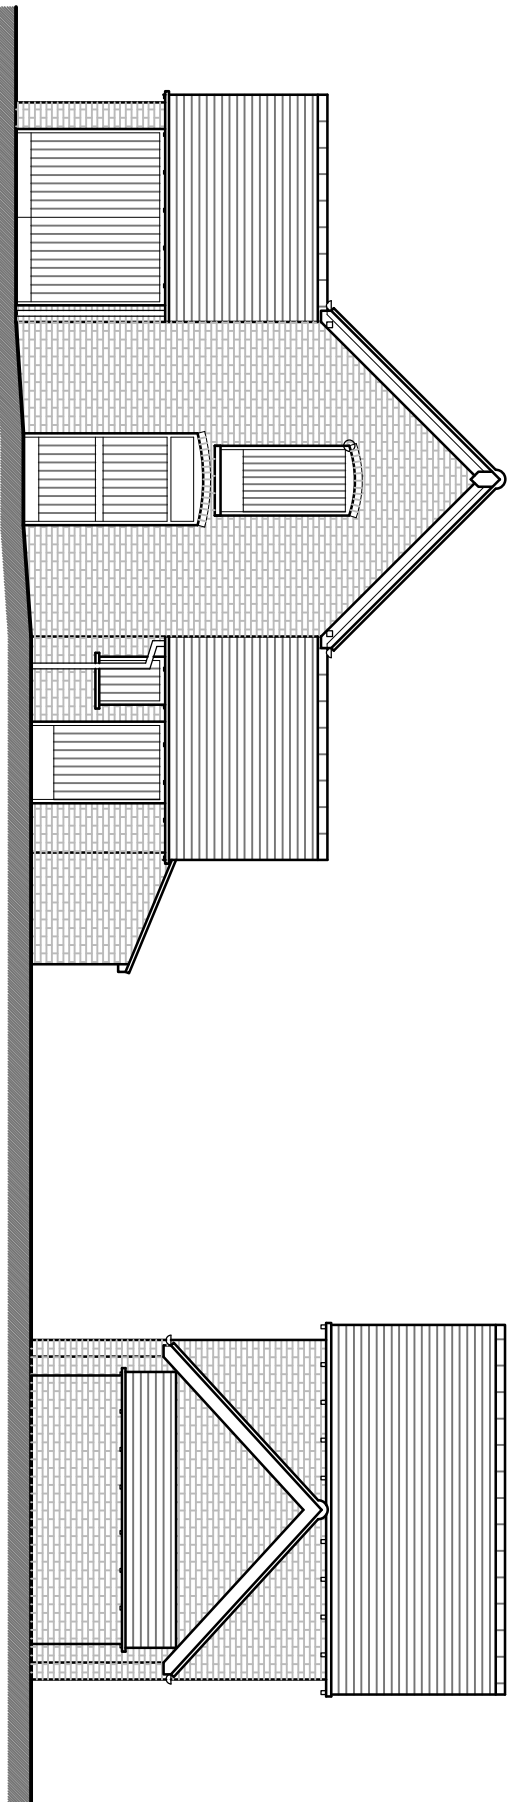


Front Elevation 1:100
east

Side Elevation 1:100
north

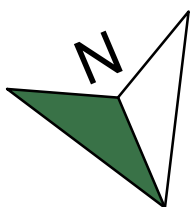


First Floor Plan 1:100

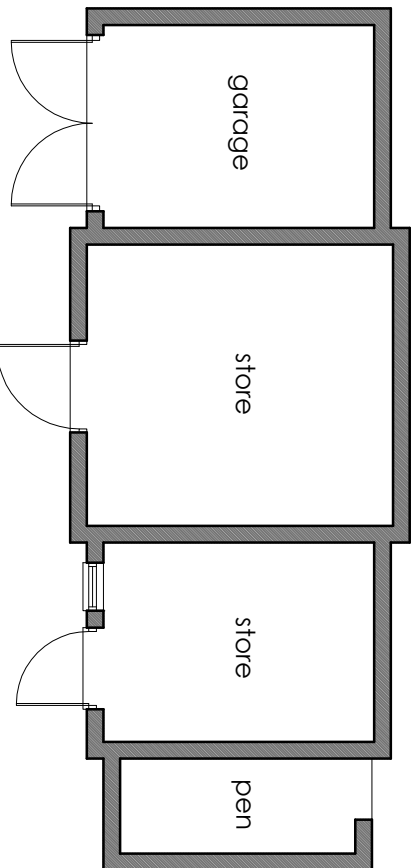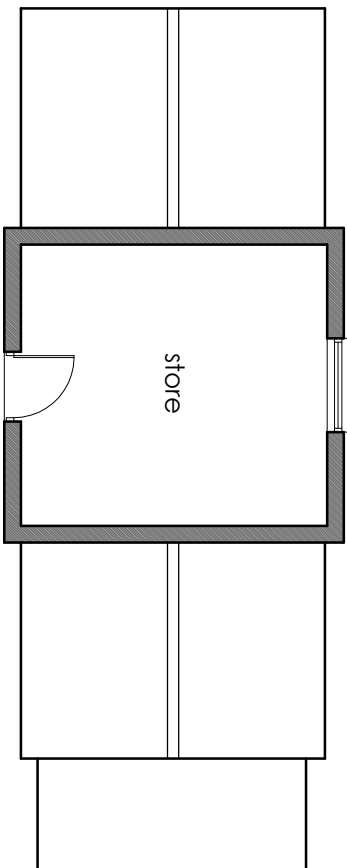


Ground Floor Plan 1:100




scale bar @ 1/500

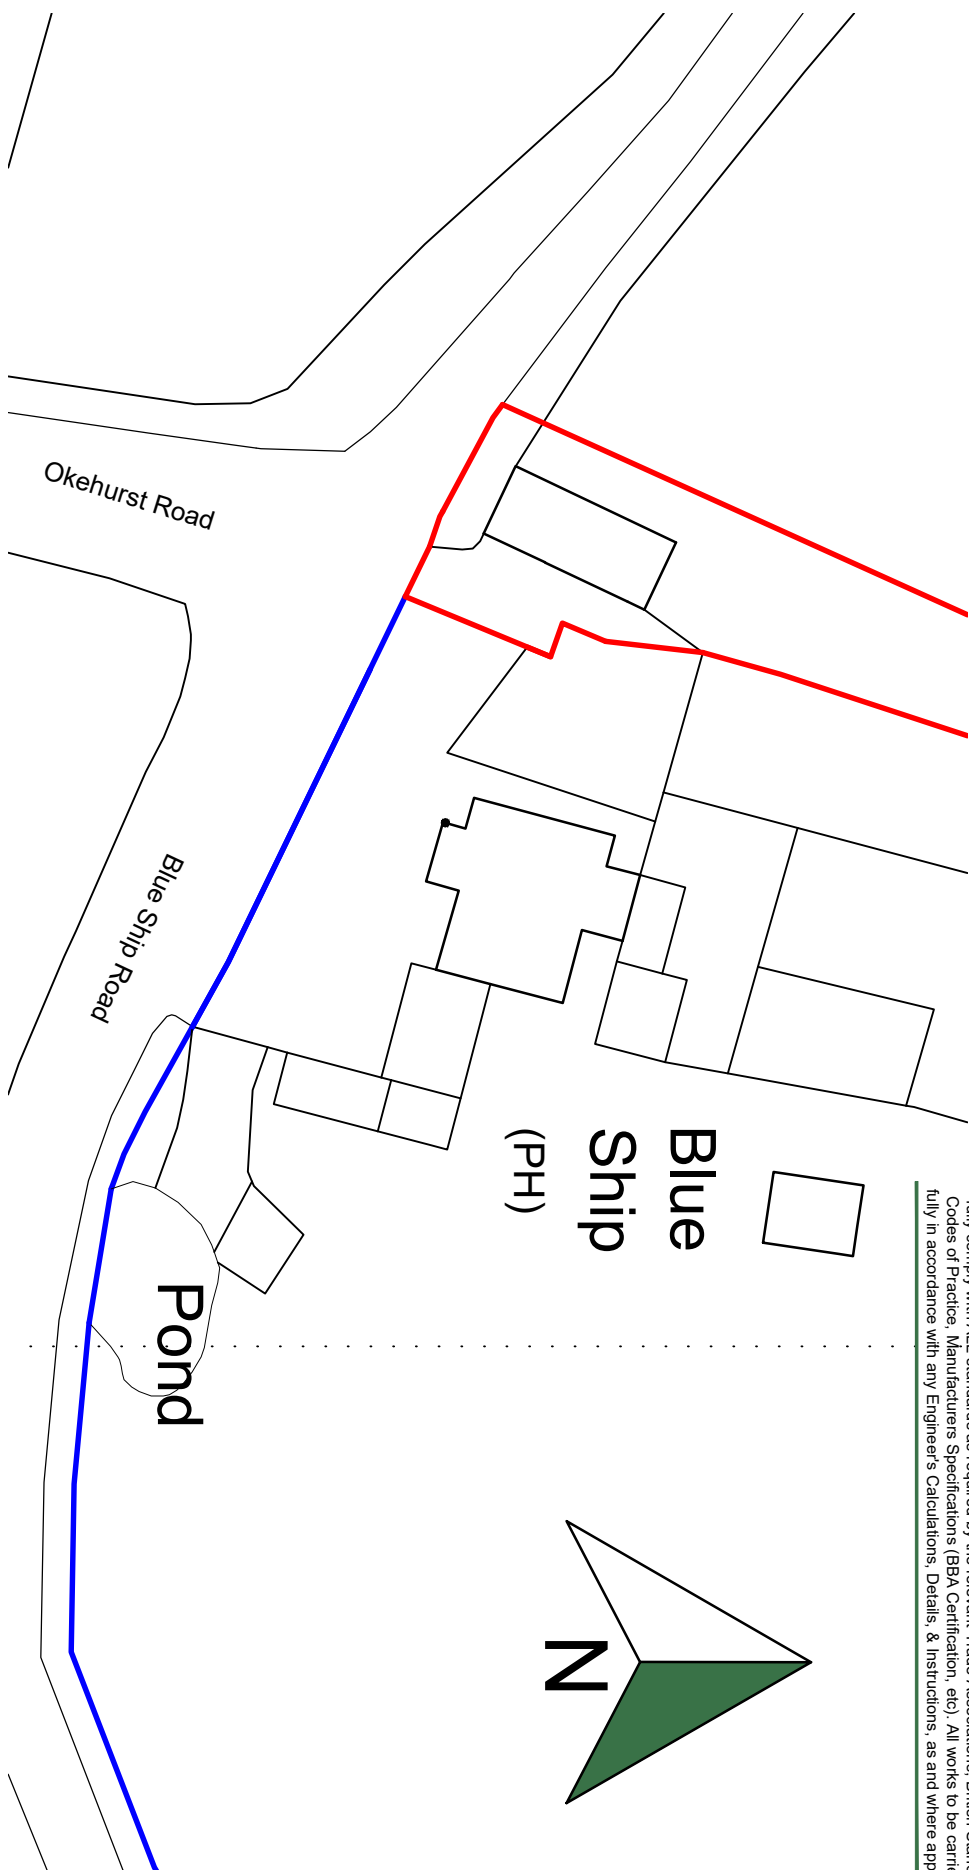

Block Plan 1:500

 

scale bar @ 1/1250

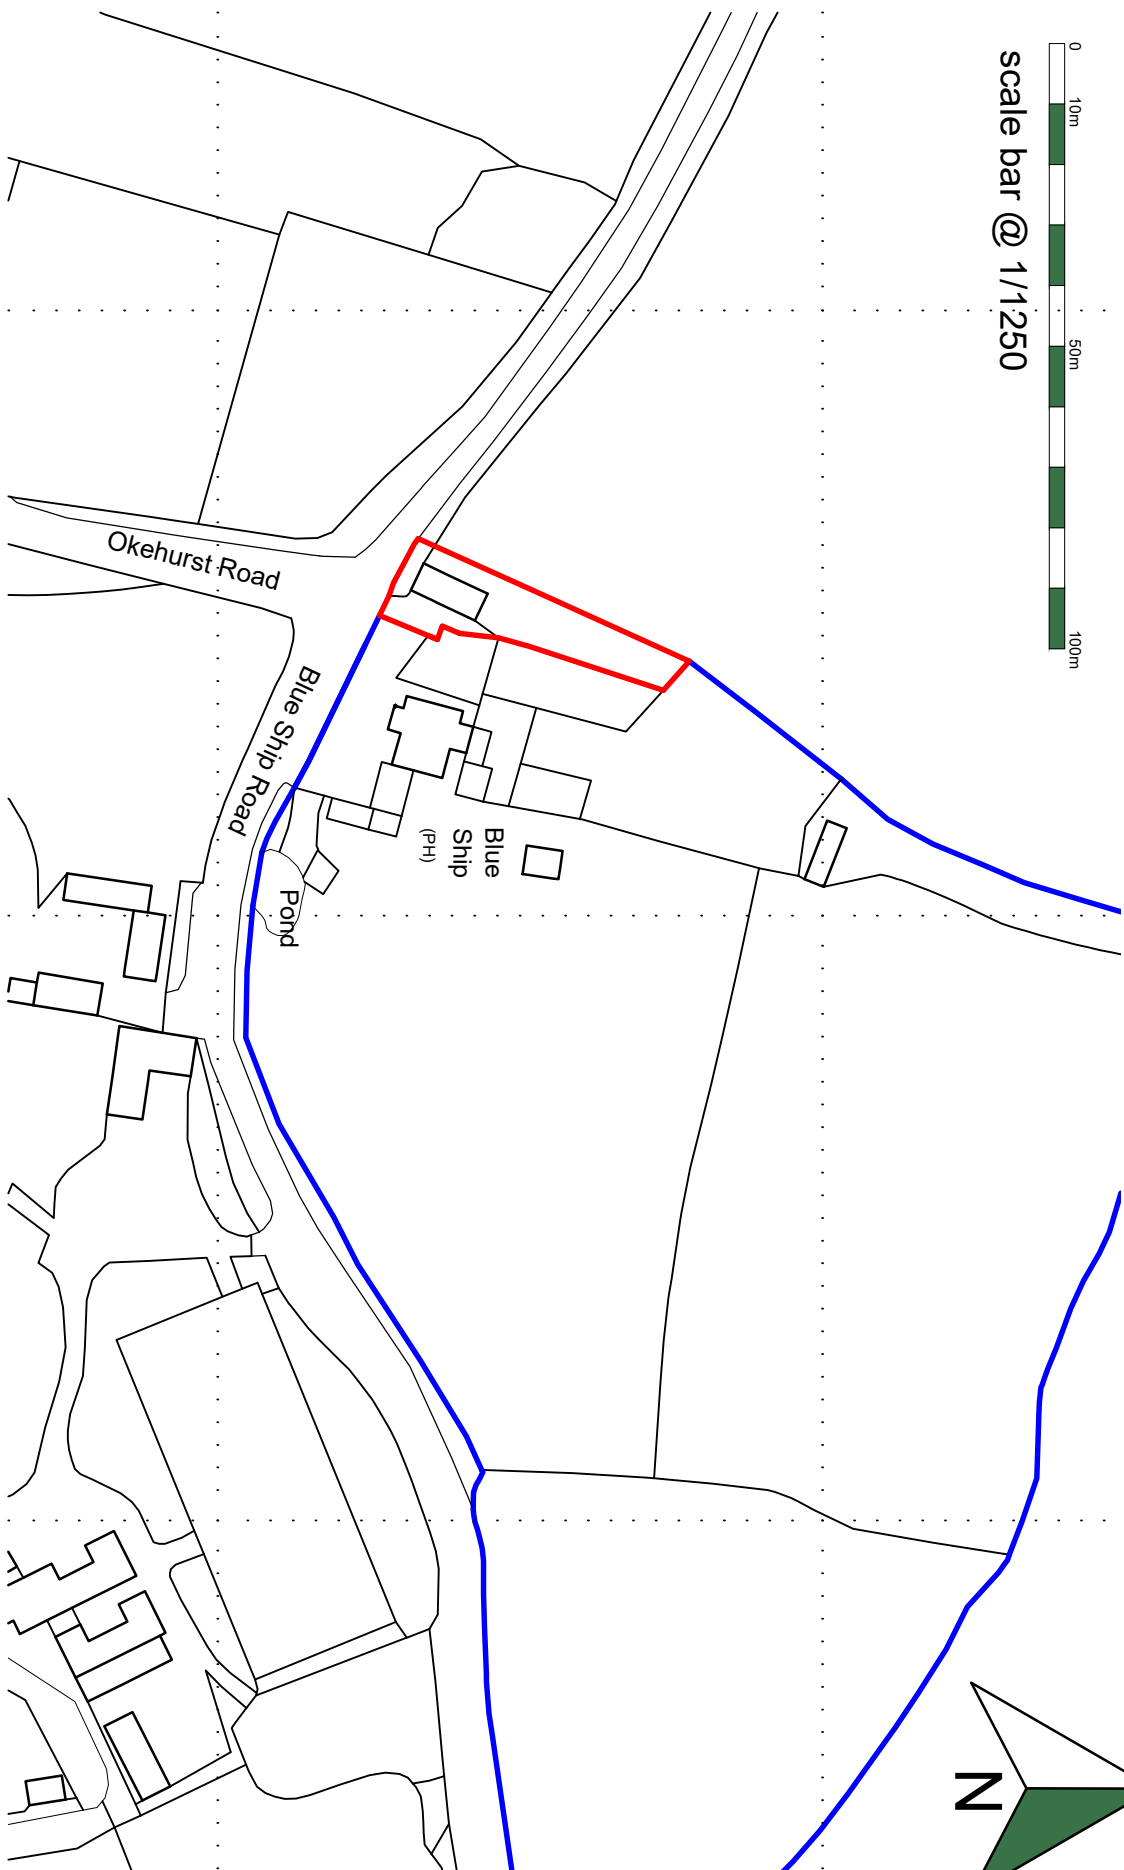

Location Plan 1:1250

(c) Crown Copyright and Database Rights 2025 OS 100060020



PROJECT
Conversion of Redundant Out-Building to Holiday Let at
Blue Ship, The Haven, Billingham, RH14 9BS

DRAWING TITLE
Existing Plans
& Elevations

PROCEDURE
PLANNING

CLIENT
Sophie Davis

SCALE
As shown
@ A2

DATE
Sept. 2025

DRAWN BY
CRS

ISSUED BY
EA0204/PL 1

REVISION

Edgeway Architecture Limited, 66, New Road, Uckfield, East Sussex, TN22 5SX
Tel: 07799 472549 / Email: crs@edgewayarchitecture.co.uk