


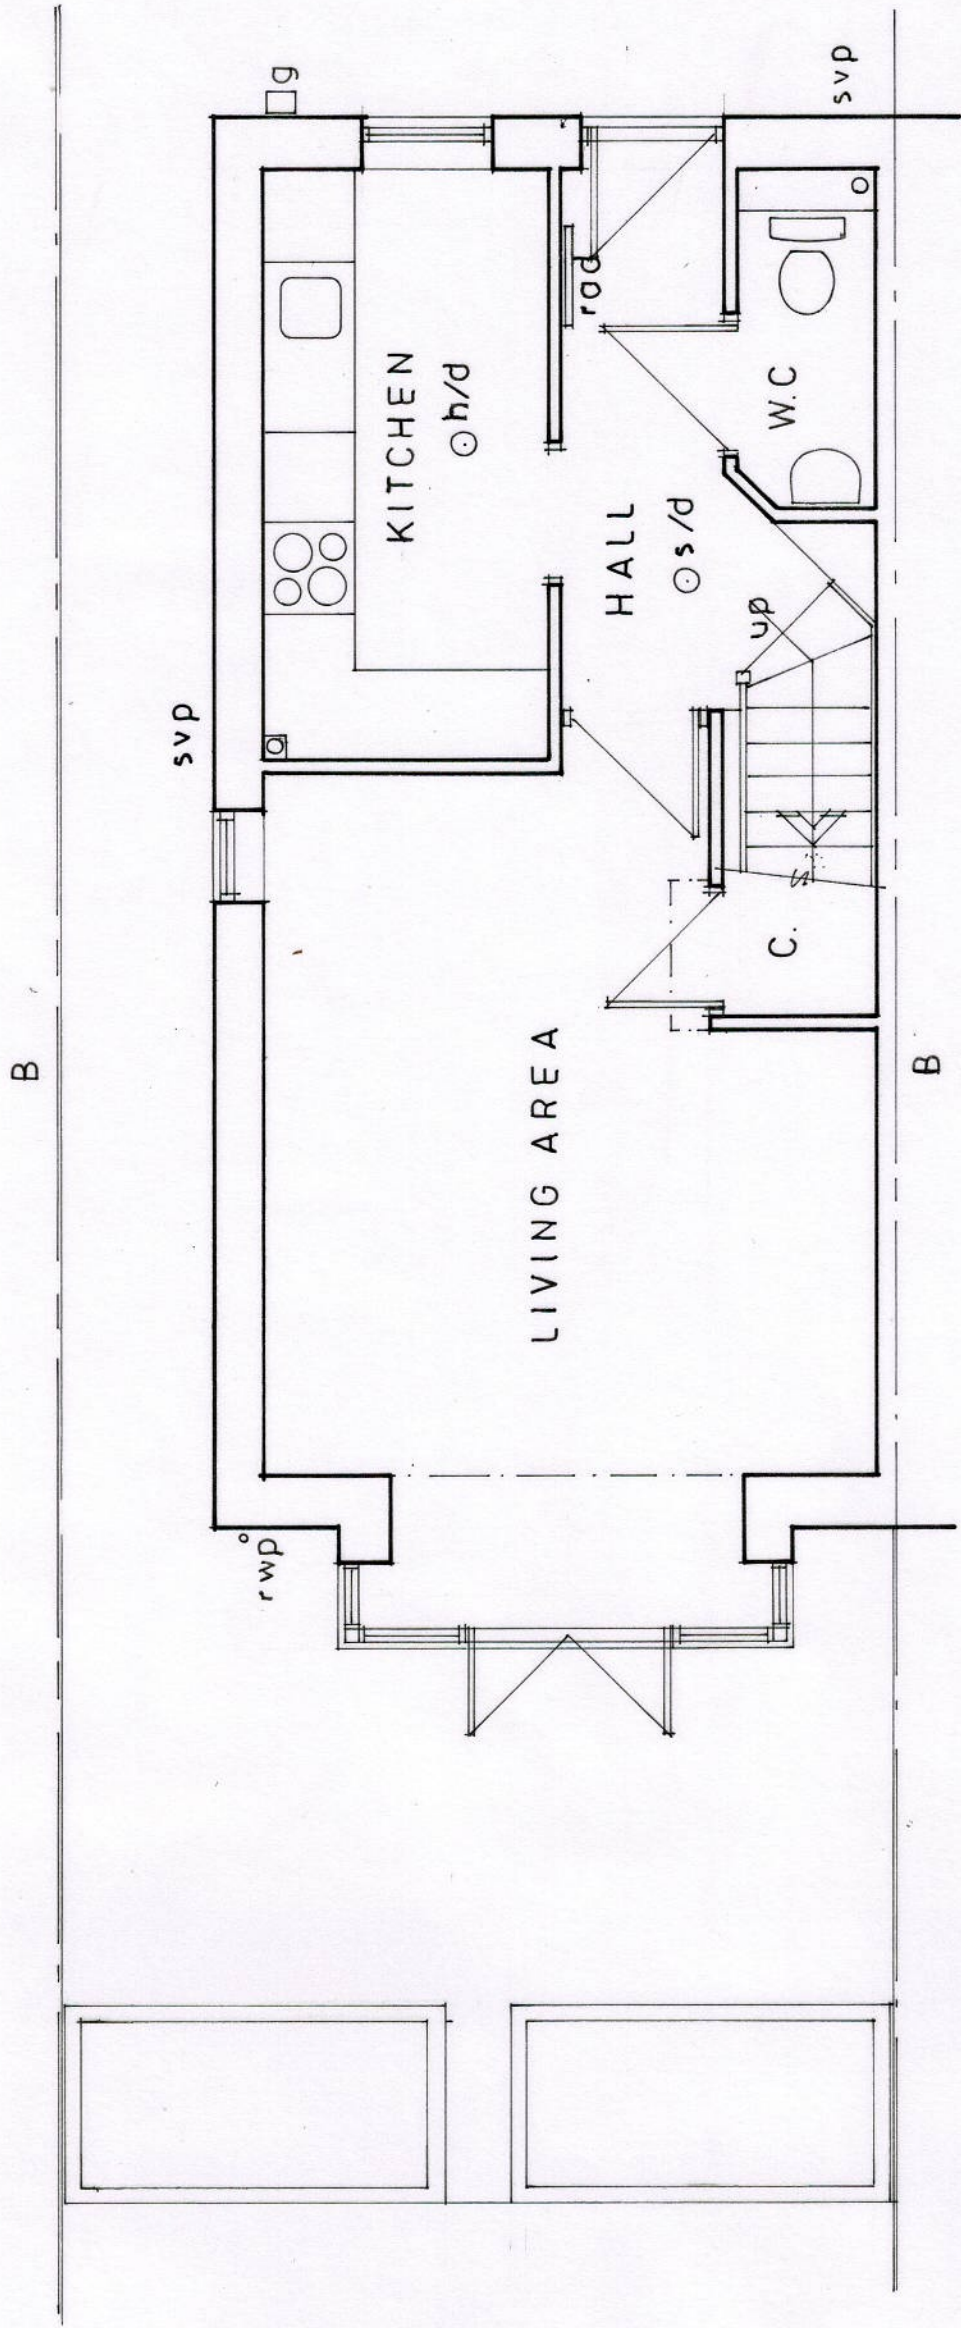

GROUND FLOOR PLAN

Belmont Designs Practice Limited
 37 Ashenground Road
 Haywards Heath
 West Sussex
 RH16 4PS
 email:james@belmont-designs.co.uk

Architectural Practice

Client	Mr & Mrs B Whitmore	Date	Feb 2026
Site	8 Fletcher Way Henfield BN5 9FR	Scale	1:50 @ A3
Project	Proposed single storey extension to the rear of the property	Drawn	JTM
		Drawing No	B.053.25.02

copyright and all dimensions to be checked prior to commencement

Existing Ground Floor Plan

