


B

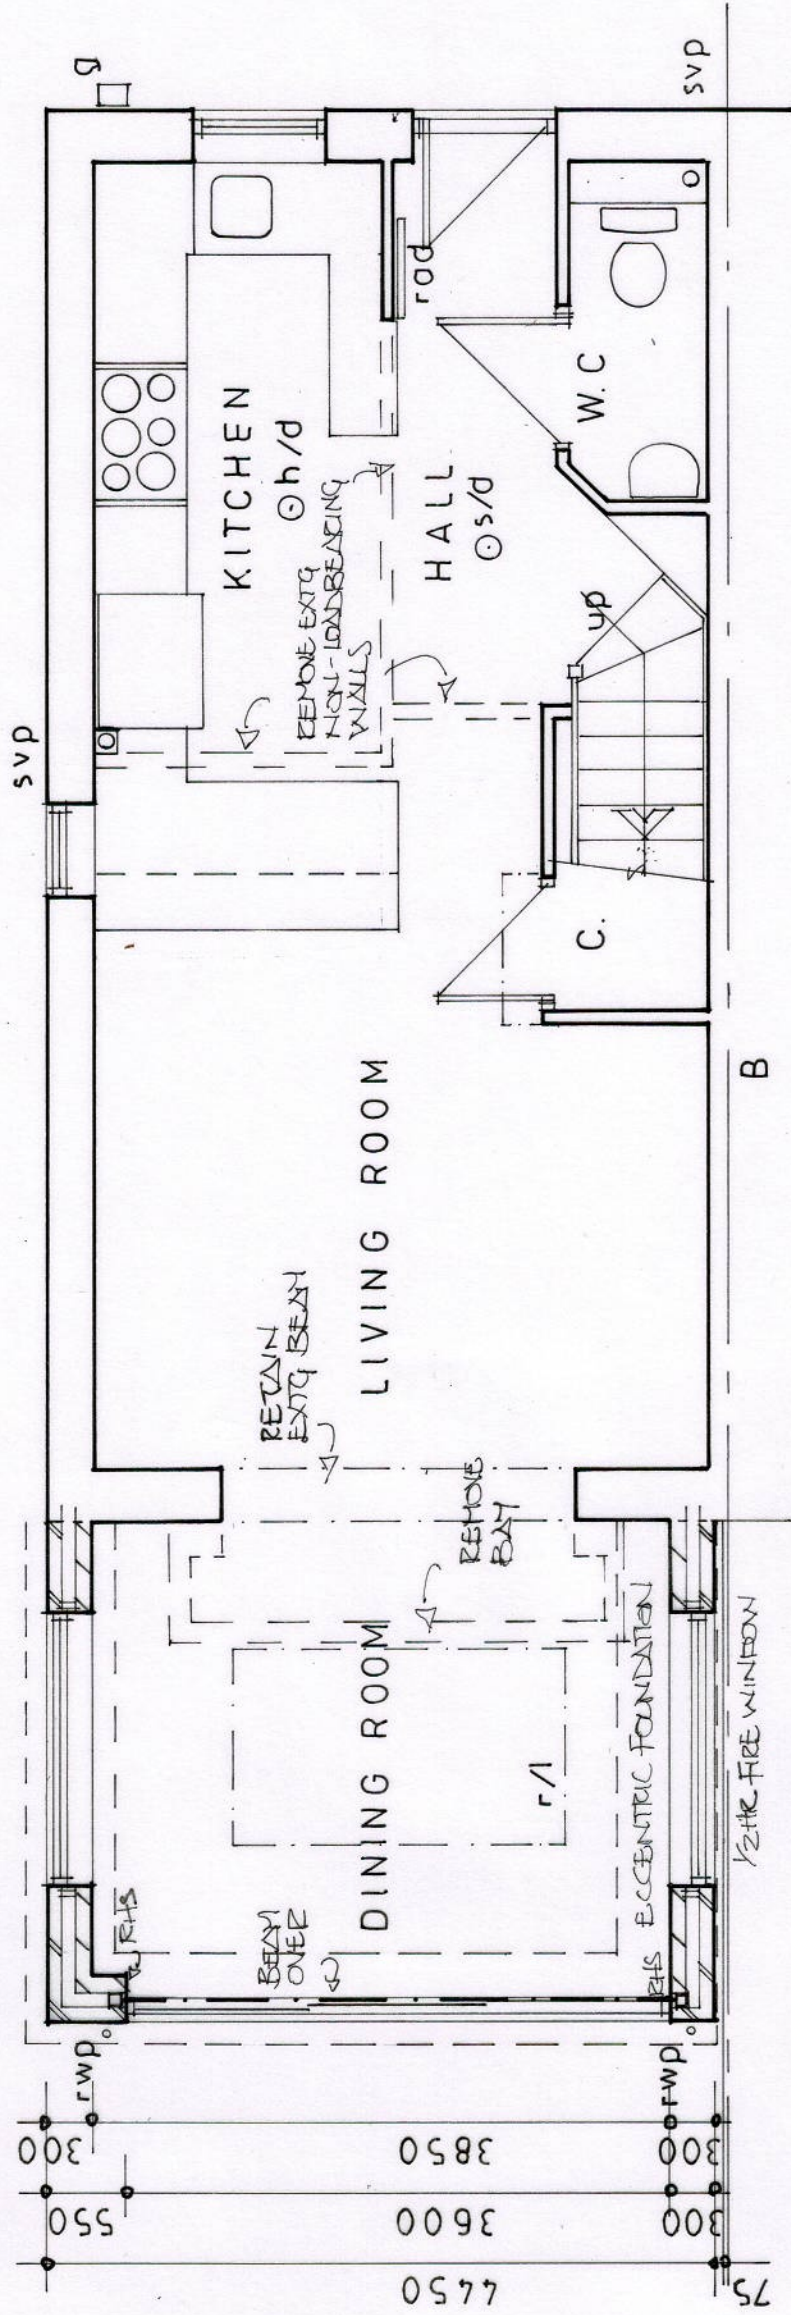

GROUND FLOOR PLAN

Belmont Designs Practice Limited

37 Ashenground Road
Haywards Heath
West Sussex
RH16 4PS
email:james@belmont-designs.co.uk

Architectural Practice

Client
Mr & Mrs B Whitmore

Date
Feb 2026
Scale
1:50 @ A3
Drawn
JTM
Drawing No

Site
8 Fletcher Way
Henfield
BN5 9FR

B.053.25.05

copyright and all
dimensions to be
checked prior to
commencement

Project
Proposed single storey
extension to the rear
of the property

Proposed Ground floor Plan

scale bar 1:50

