


11 Banfield Gardens - Site Plan

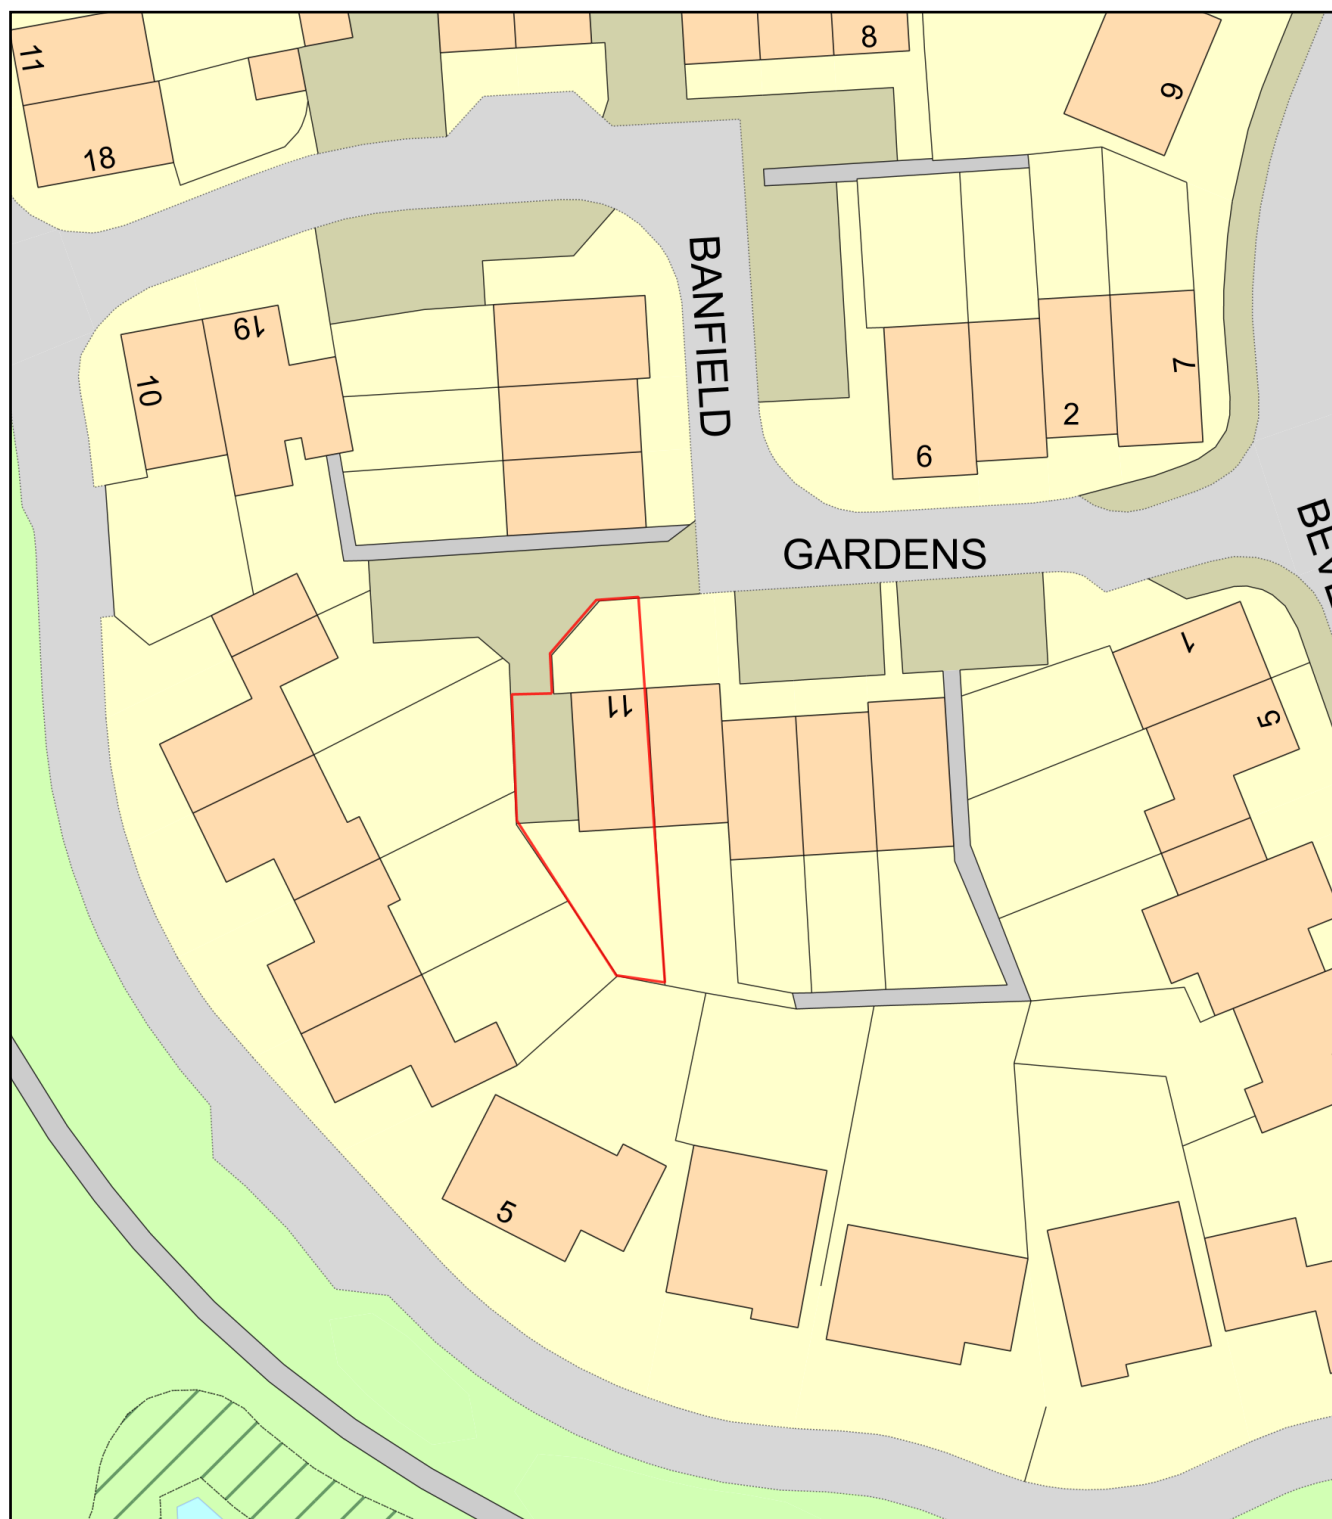

0 20
Metres



Plan Produced for: William Ellinger

Date Produced: 06 Jan 2026

Plan Reference Number: TQRQM26006164849355

Scale: 1:500 @ A4