
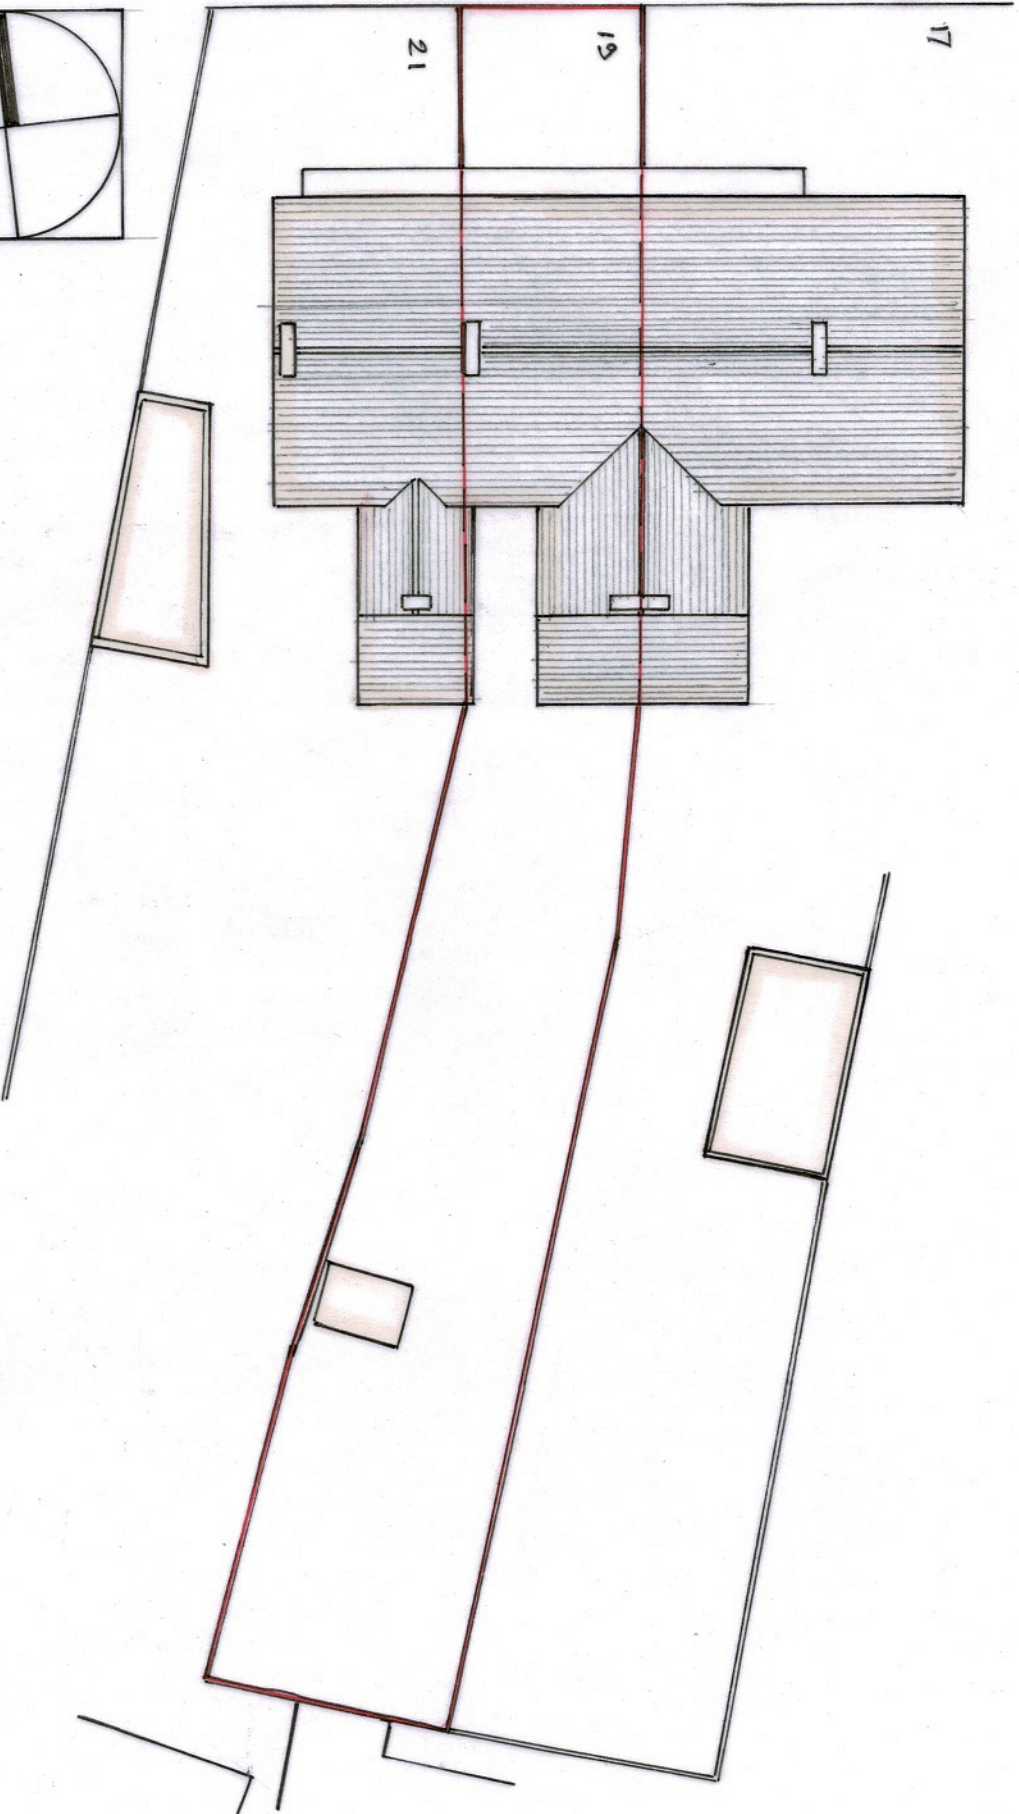


B I L L I N G S H U R S T R D.

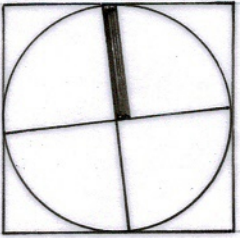

18 BILLINGSHURST ROAD.
P412 SLB.

EXISTING ROOF PLAN & SITE.
JULY 2026.

SCALE 1:200 @ A3.

0 2 4 8 12 16 20 M.

LOANES TAYLOR
MARCH RIBA.
loanstaylor@icloud.com.

BR 2607 PL. 010.