
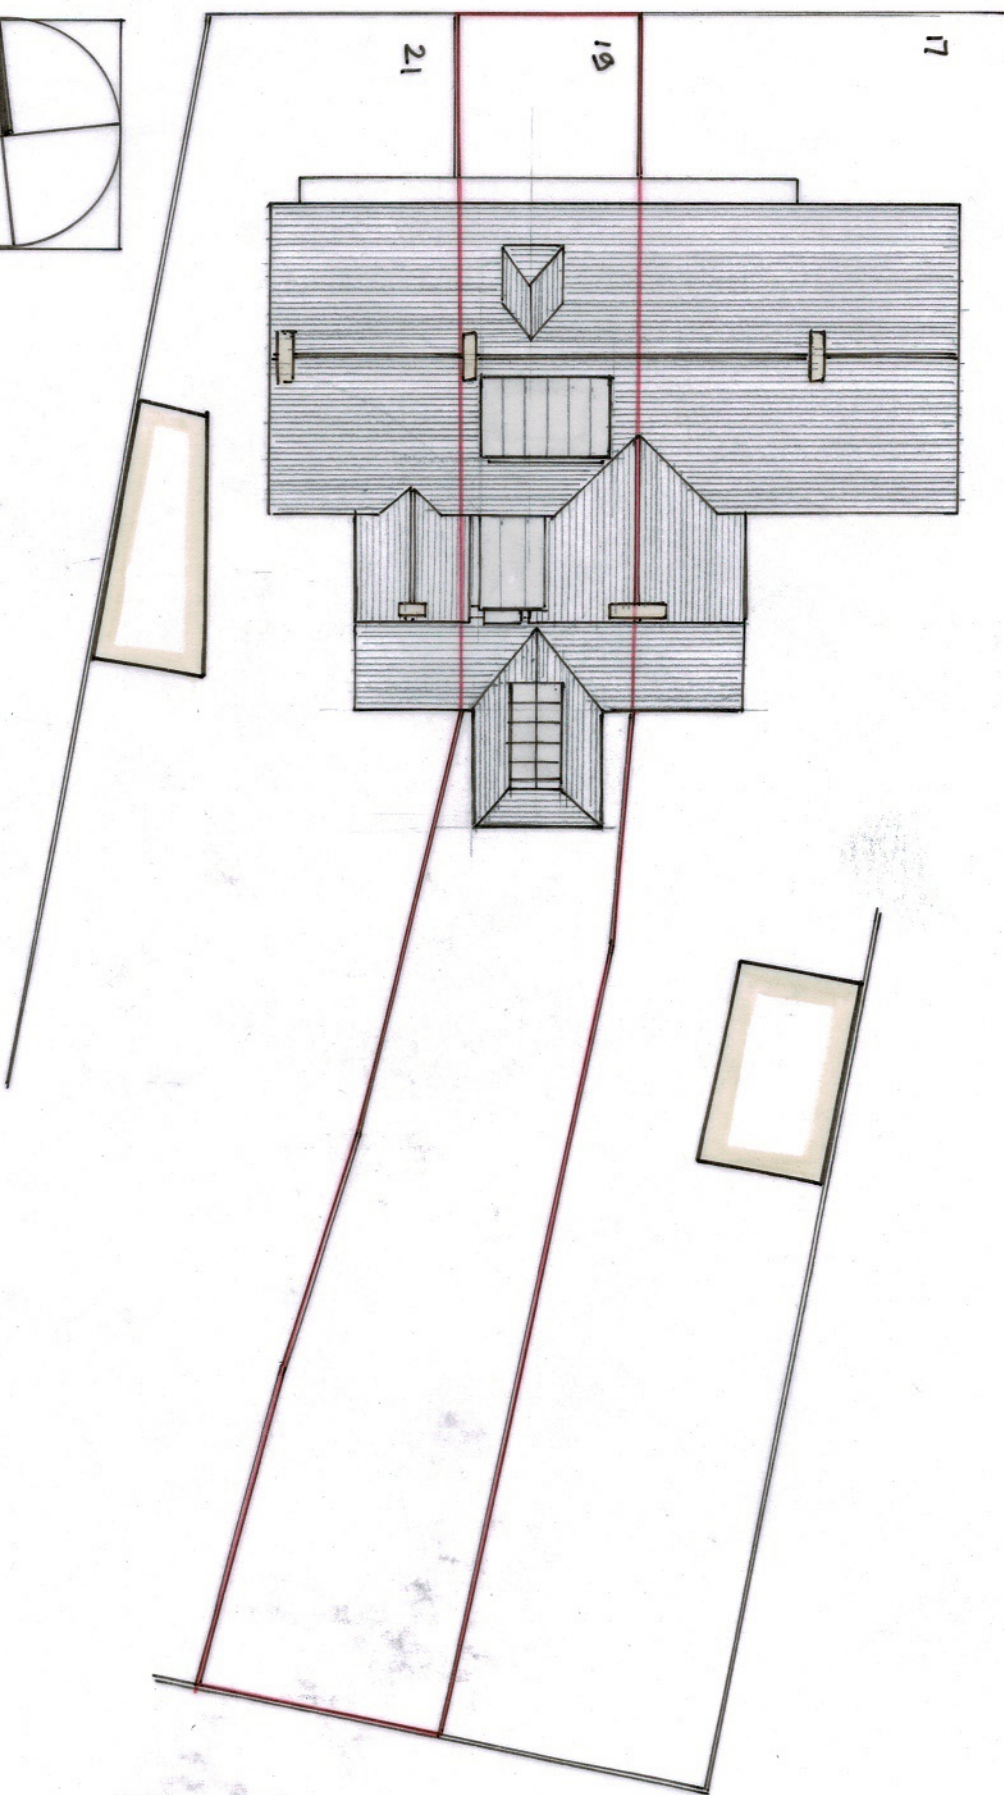


B I L L I N G S H U R S T R D.

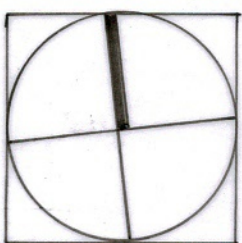

18 BILLINGSHURST ROAD
RH12 3LB.

PROPOSED ROOF PLAN & SITE PLAN.
JULY 2026.

SCALE 1:200 & A3.

0 2 4 6 12 16 20 M.

LOATES-TAYLOR
NAC(RCA) RIBA.
loates.taylor@icloud.com.

B.R 2607 PL 011