
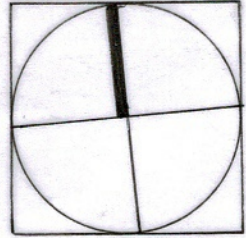


APPROX LOCATION
OF EXISTING POOL
DRAINAGE
FOUNDATION
DESIGN TO BRIDGE
OVER DECK.

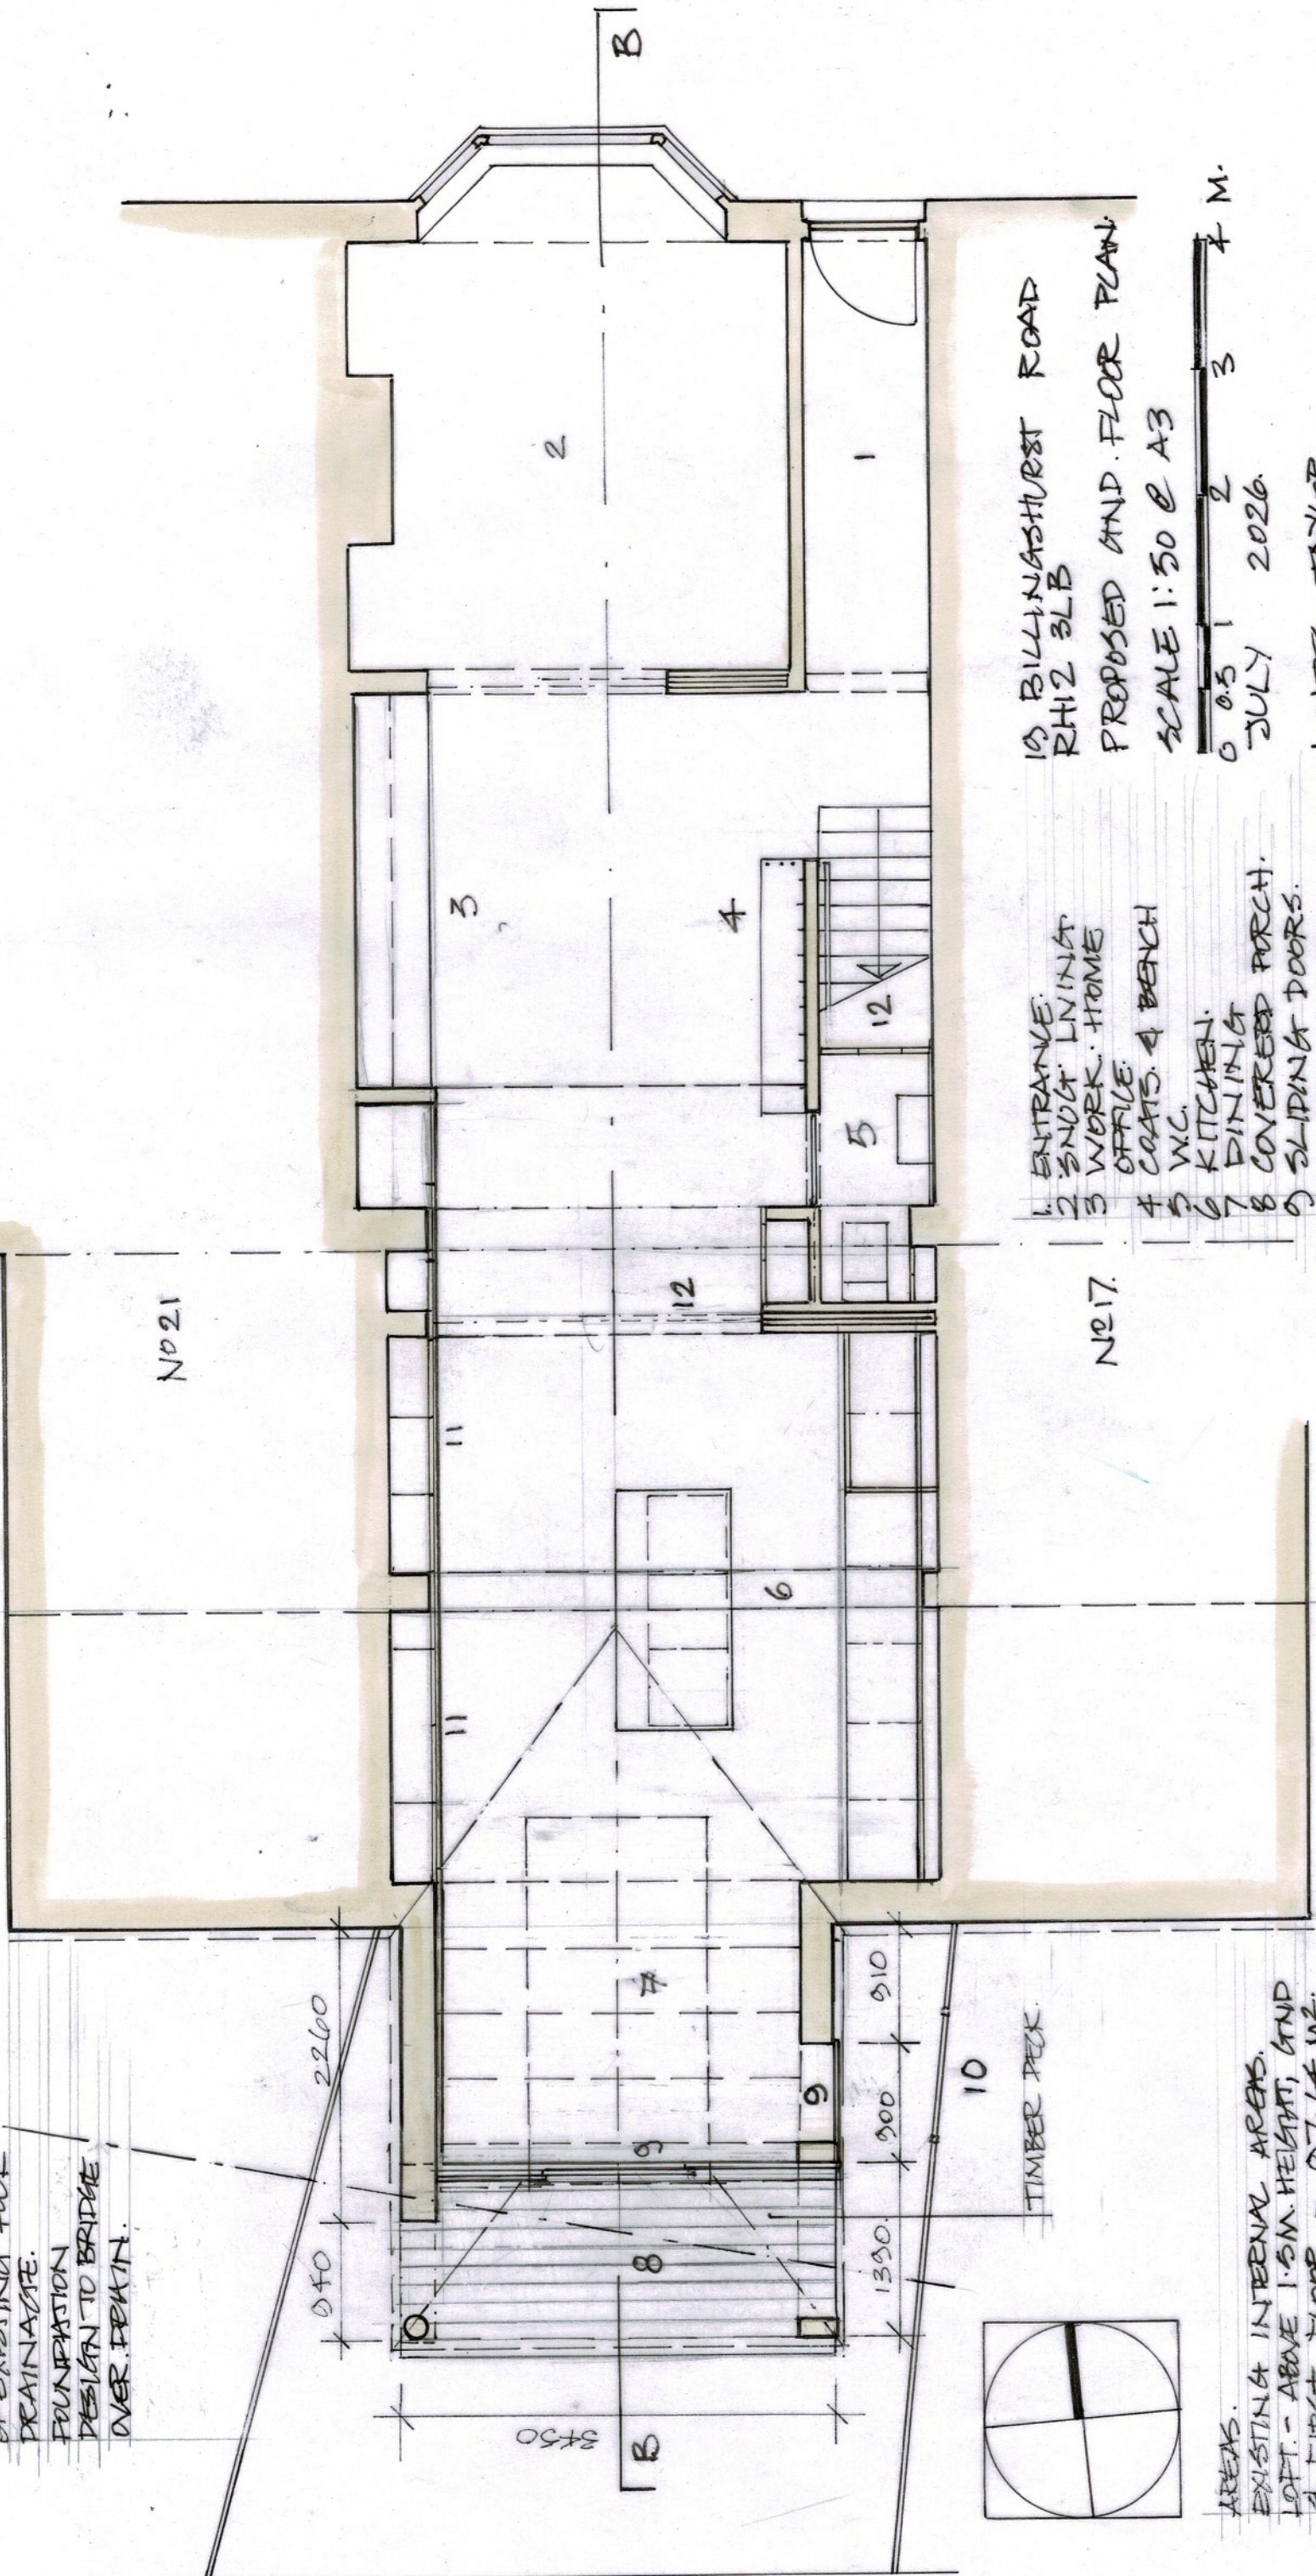

AREAS.
EXISTING INTERNAL AREAS.
LOFT - ABOVE 1.5M HEIGHT, AND
4 FIRST FLOOR. - 97.64 M².
PROPOSED INTERNAL AREAS.
LOFT - ABOVE 1.5M HEIGHT, AND
4 FIRST FLOOR. - 131.04 M².

OVERALL INCREASE 33.4 M²
REPRESENTS 34.2% OVER EXISTING.

10 BILLINGSHURST ROAD
RH12 3LB
PROPOSED AND FLOOR PLAN
SCALE 1:50 @ A3

0 0.5 1 2 3 4 M.
JULY 2026.

LOATES-TAYLOR.
N/A(RCA) RIBA.
07958 440552.
notastaylor@icloud.com.

- 1. ENTRANCE.
- 2. SNUGG LIVING
- 3. WORK. HOME
- 4. OFFICE.
- 5. COATS. & BENCH
- 6. WC.
- 7. KITCHEN.
- 8. DINING
- 9. COVERED PORCH.
- 10. SLIDING DOORS.
- 11. ACCESS GATE.
- 12. STORAGE.
- 13. UPSTAIRS STORAGE.

No 17.

No 21