



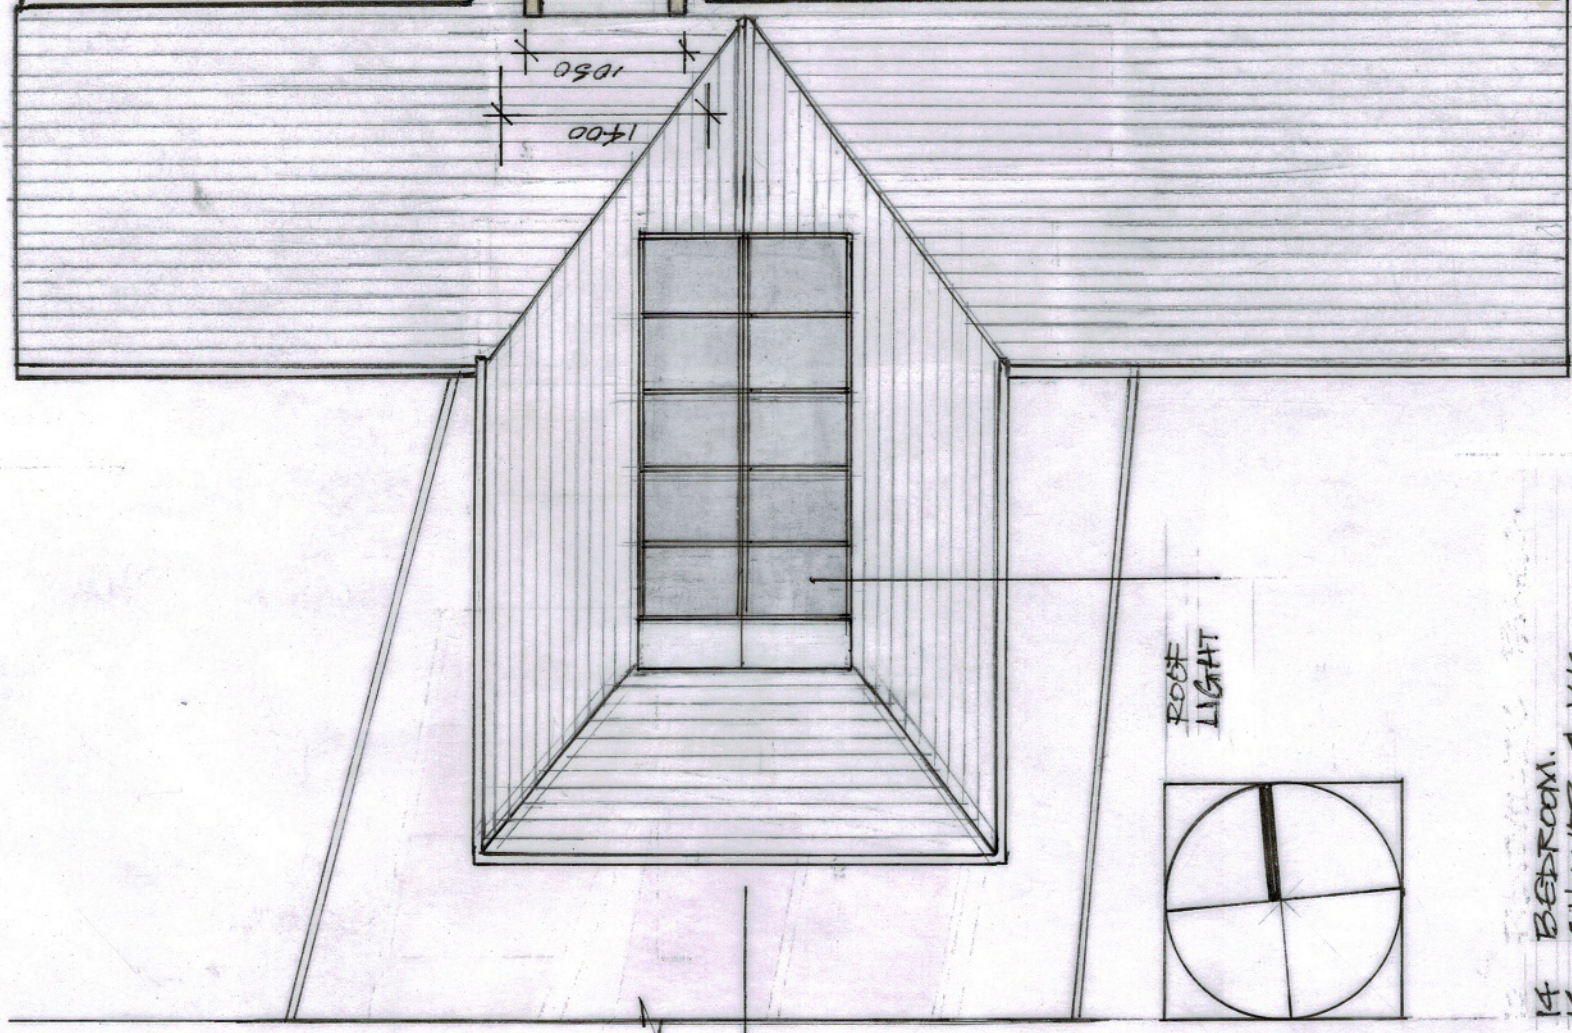

ROOF
LIGHT

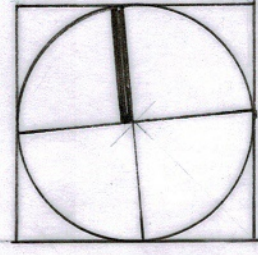

- 14 BEDROOM.
- 15 SHOWER & WC
- 16 BATHROOM.
- 17 STAIR TO LOFT.
- 18 BEDROOM.

Nº 21

Nº 17

14

15

16

17

18

B1

10 BILLINGSHURST ROAD.
RH12 3LB.

PROPOSED FIRST FLOOR PLAN.

SCALE 1:50 @ A3.

0 0.5 1 2 3 4 M.

JULY. 2026

LOATES-TAYLOR
NACRCA RIBA.

07958 440552.
loates@icloud.com

B.R. 2607 PL. 013