



NOTES



- DO NOT SCALE OFF THIS DRAWING EXCEPT FOR PLANNING PURPOSES
- CHECK ALL DIMENSIONS ON SITE BEFORE ANY WORK IS COMMENCED
- ALL GOODS MATERIALS AND WORKMANSHIP MUST CONFORM WITH CURRENT BUILDING REGULATIONS, BRITISH STANDARDS AND CODES OF PRACTICE
- COPYRIGHT OF THIS DRAWING IS RETAINED BY THE ARCHITECT AND IT MUST NOT BE REPRODUCED WITHOUT WRITTEN CONSENT

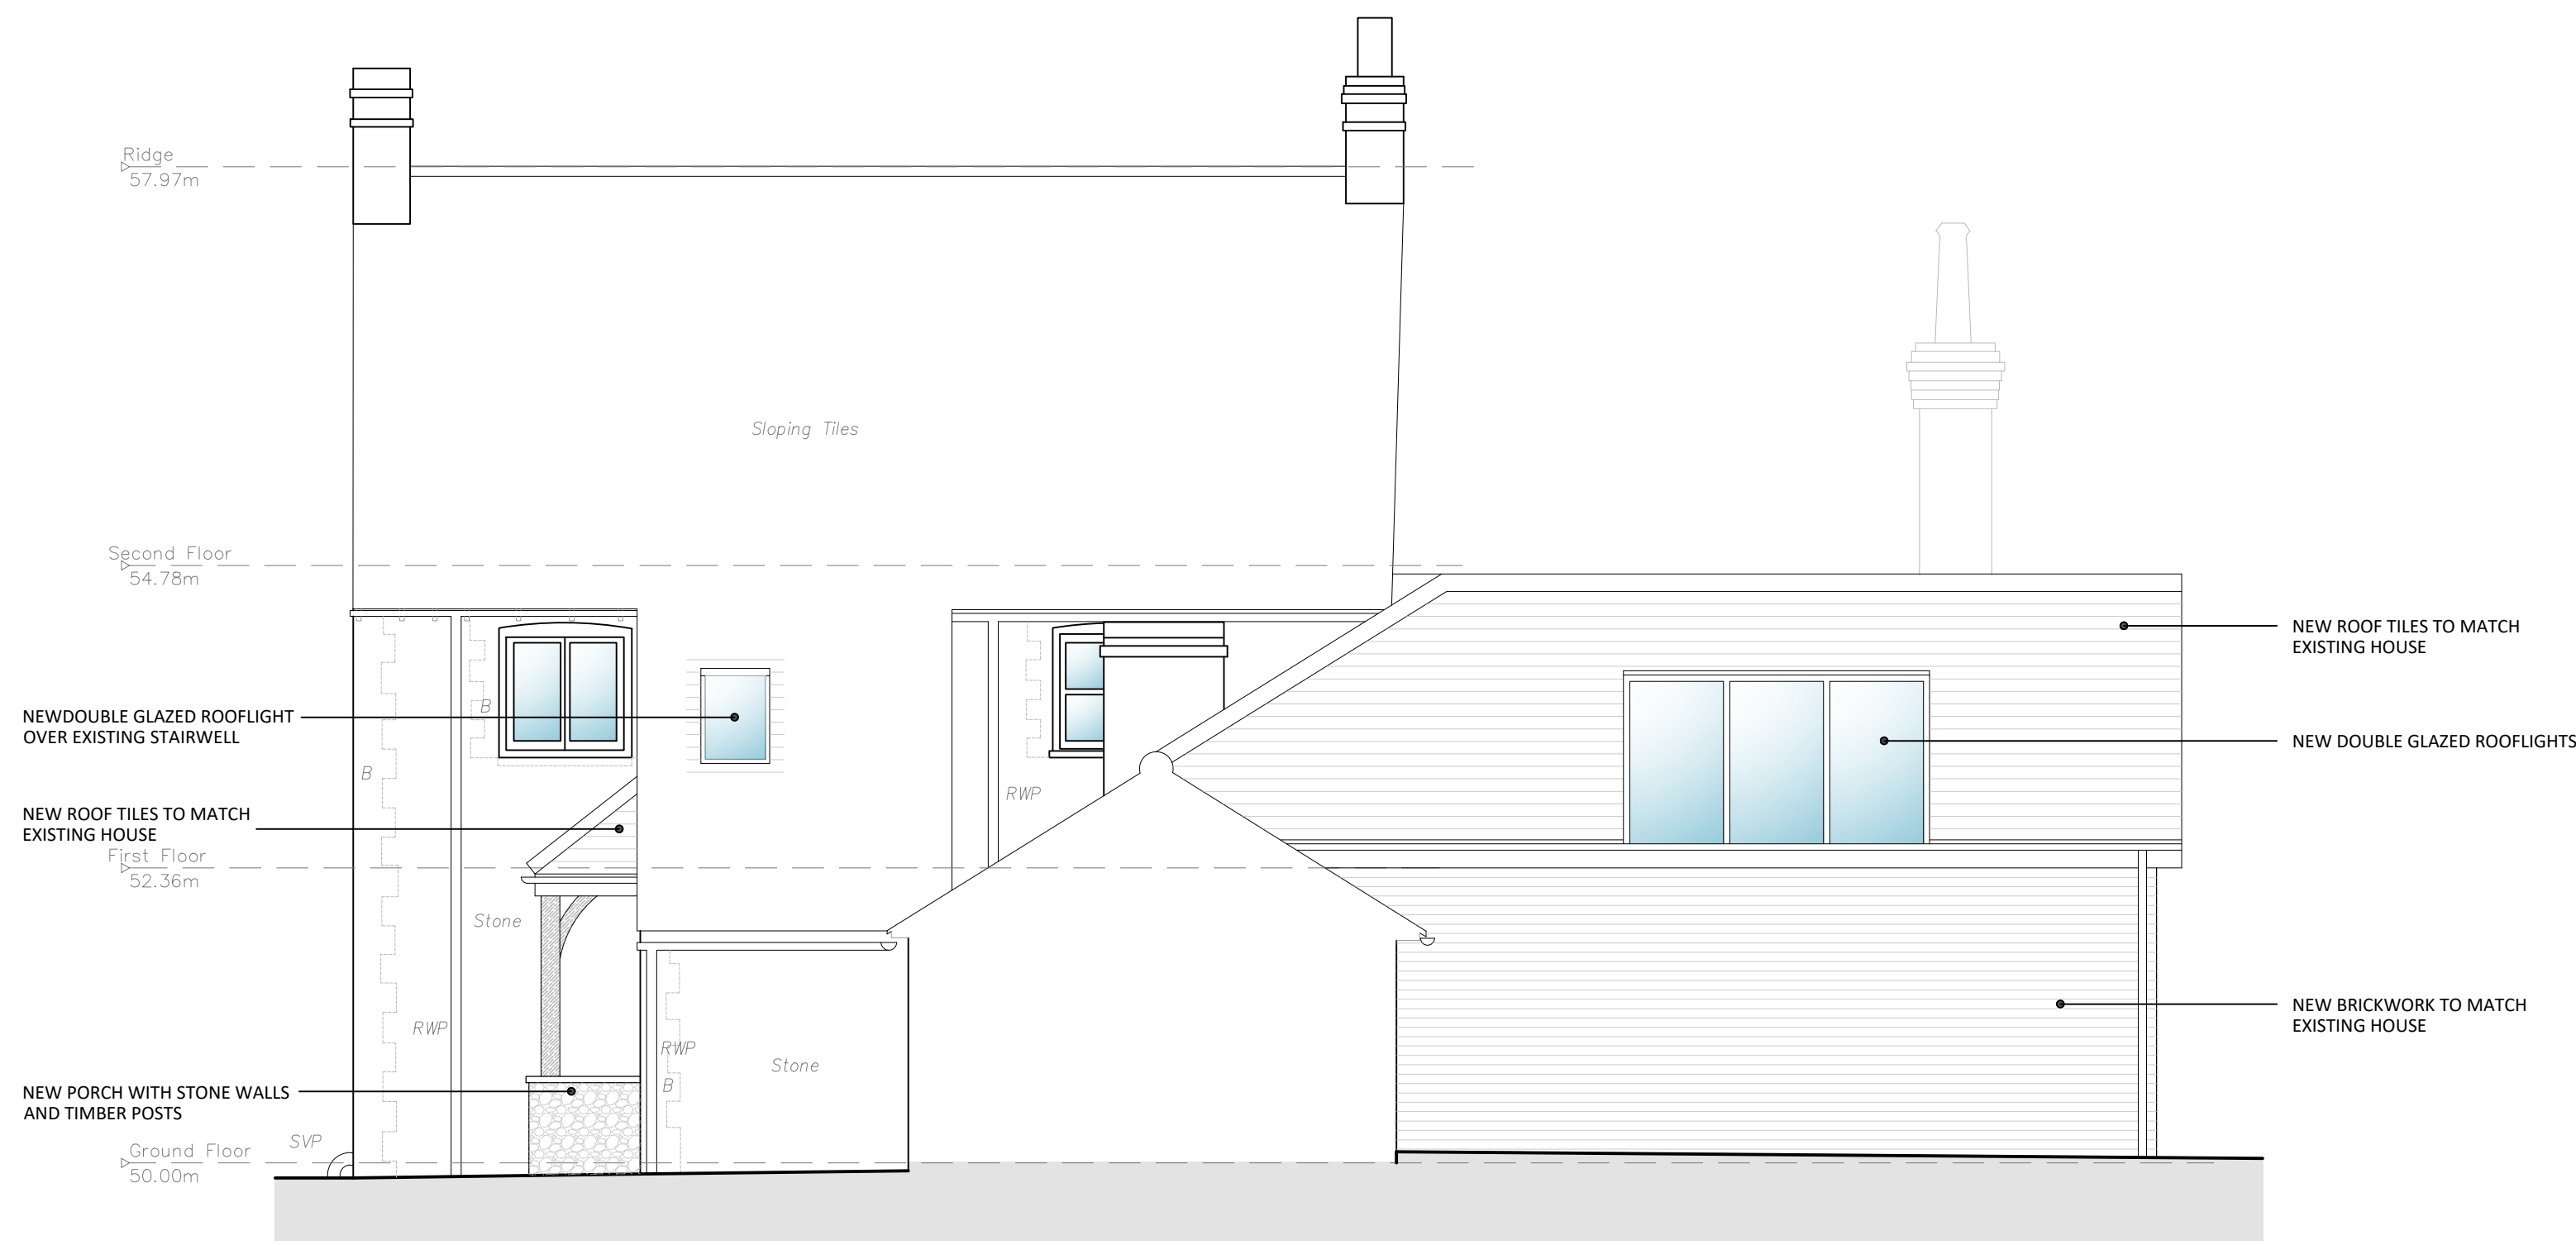


PROPOSED NORTH ELEVATION

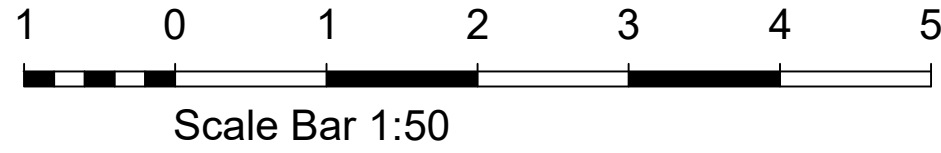

PROPOSED WEST ELEVATION

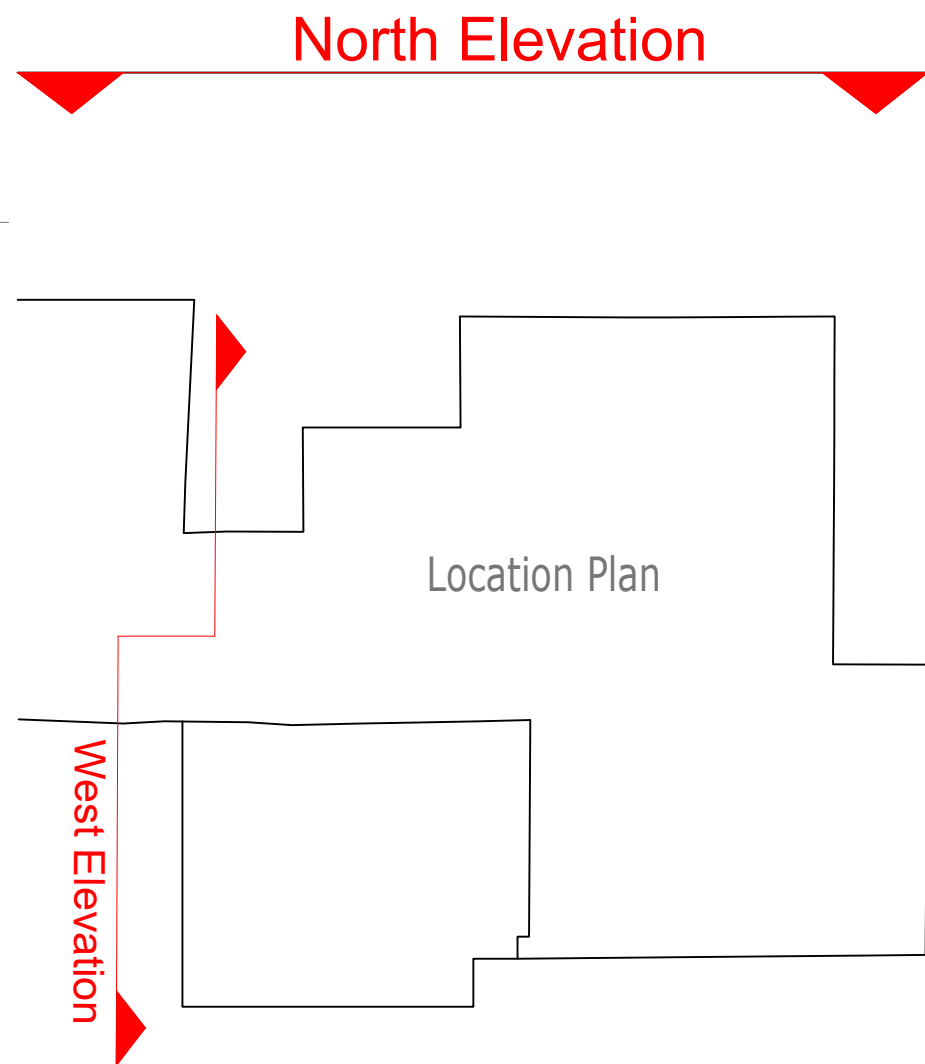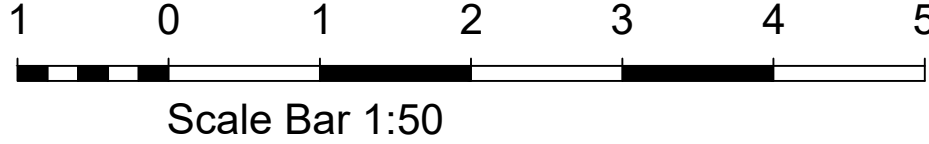


Elevation Key Plan - NTS

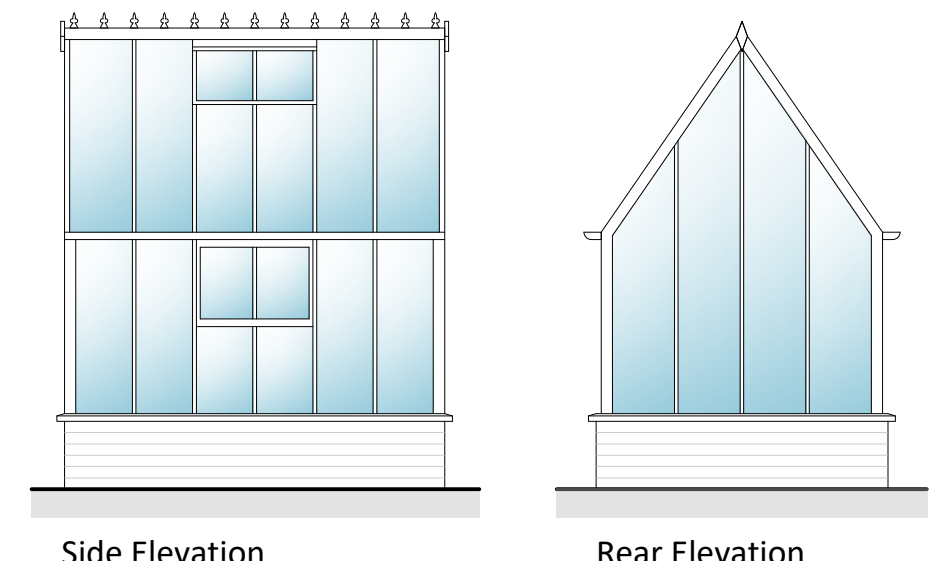


Side Elevation

Rear Elevation

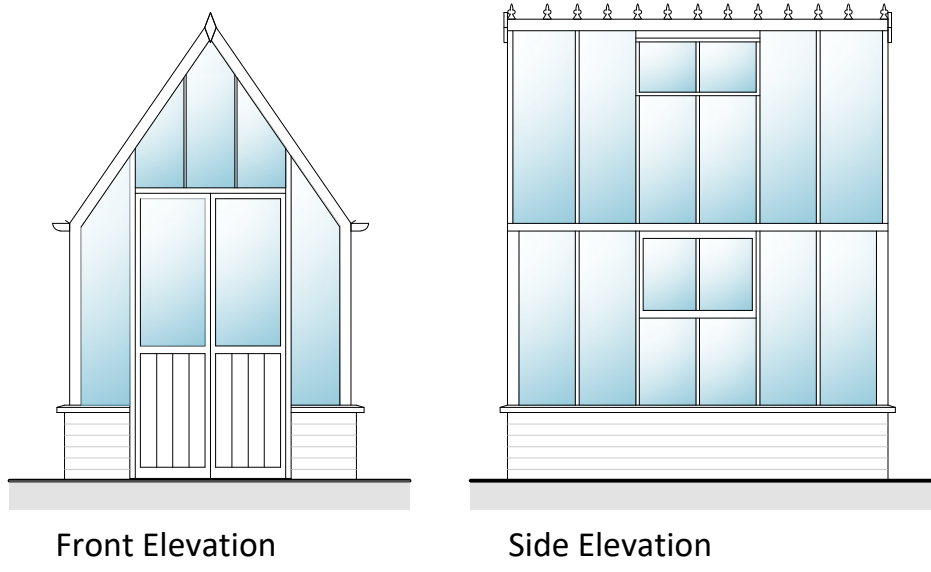



Front Elevation

Side Elevation

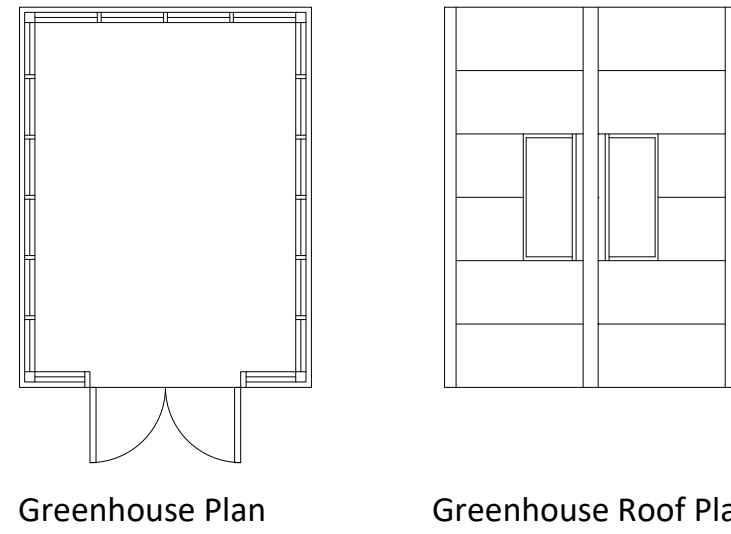

Greenhouse Plan

Greenhouse Roof Plan

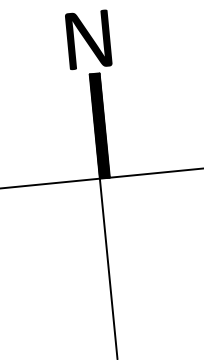 

A	27.08.26	GW	Greenhouse plans and elevations added
REV	DATE	BY	AMENDMENT
 folkes architects 1 01903 89829 info@folkesarchitects.co.uk The Old Forge 6 Church Street Storrington West Sussex RH20 4LA			
CLIENT Mr S Garner			
JOB TITLE 4 Castle Rise West Chiltington West Sussex RH20 2GT			
DRAWING TITLE Proposed Elevations - Sheet 2			
PROJECT STAGE Planning			
DRAWING STATUS Planning			
NOT FOR CONSTRUCTION USE UNLESS STATED AS 'CONSTRUCTION'			
DATE July 2026	SCALE 1:50@A1	DRAWN BY GW CHECKED BY MF	
JOB NO. 25049	DRAWING NO. 2.07	REVISION A	