



CDM 2015 Health & Safety Information

This information relates only to 'Significant Hazards' identified on this drawing and is to be read in conjunction with the Designer's Hazard Register.

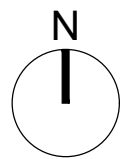

Key

- Application Site Boundary
- Phase 3E - No amendments sought to Phase
- 1.8 m Timber Fence
- 1.8 m Brick Wall
- Cycle Store
- Bins
- Proposed New Trees

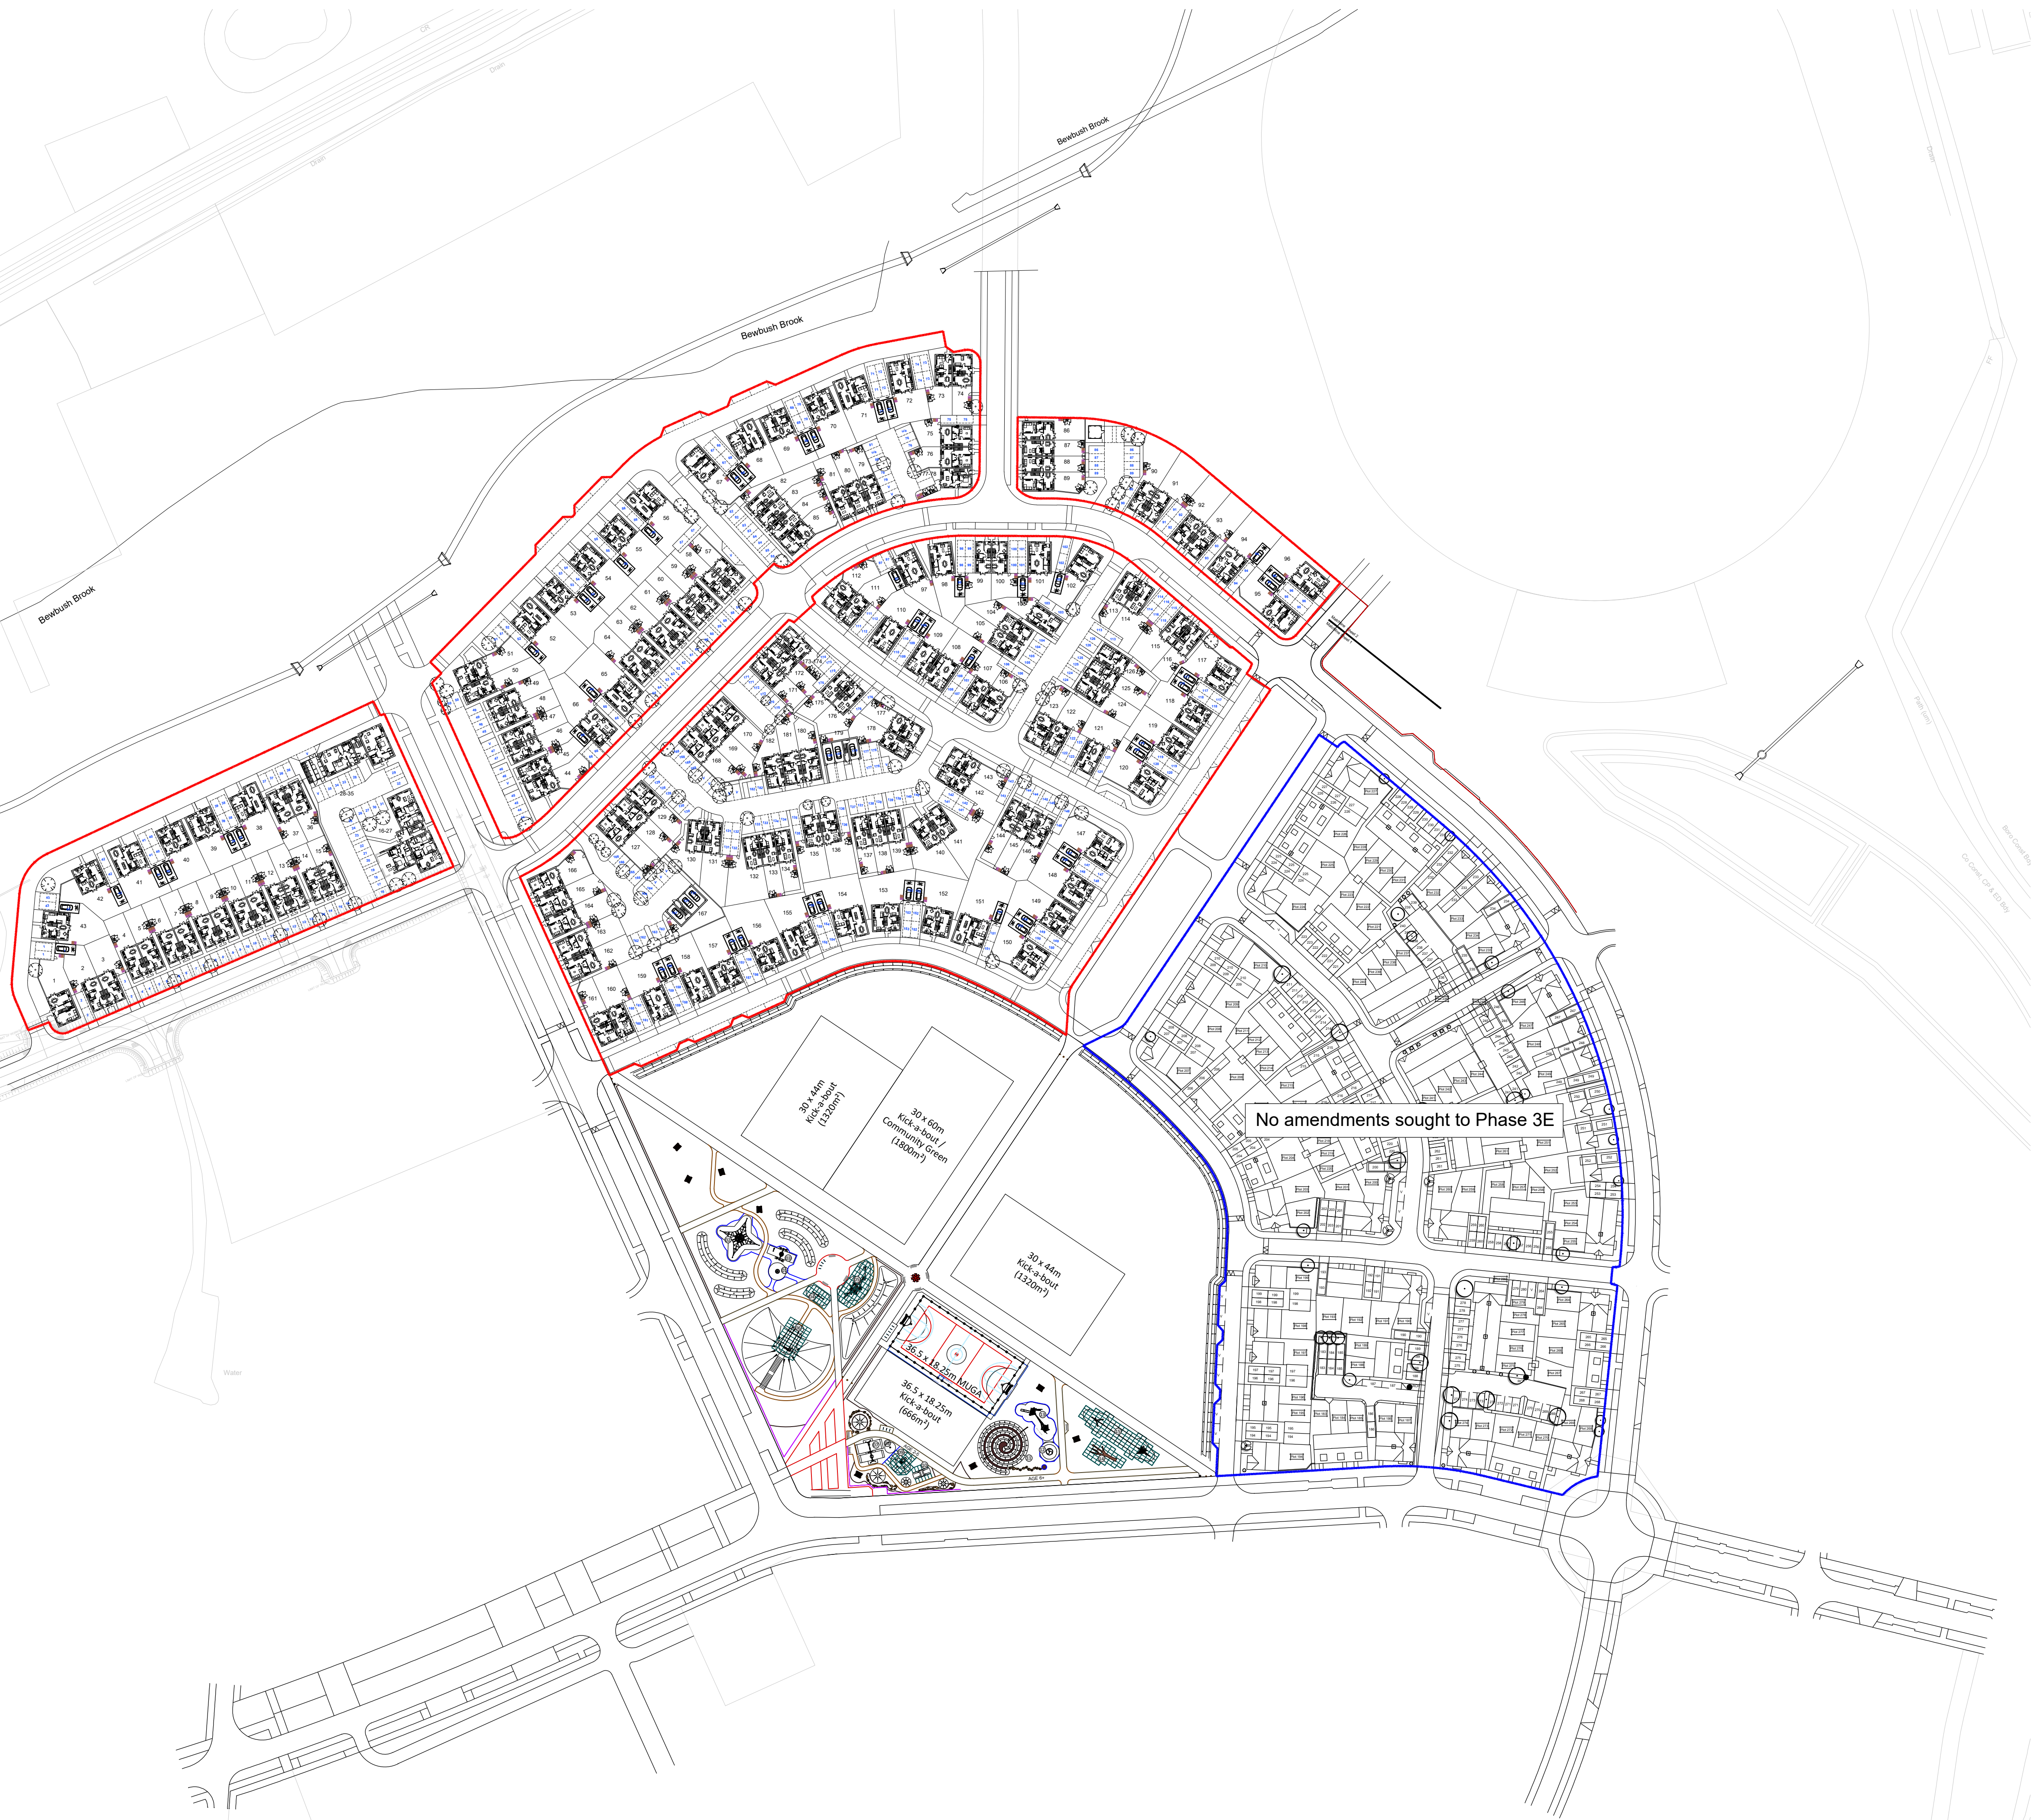

E	26.02.26	Trees in front of Plots 44-49 removed	KE	AK
D	10.12.25	Amendments to plots 115-116/ Parking 08-15, 56-64	CV	KE
C	05.12.25	Amendments to Phase 3E boundary colour	KB	KE
B	02.12.25	Amendments in accordance with landscape	KB	KE
A	28.11.25	Parking amended outside plots 44-49	KB	KE
Rev	Date	Revision Details	Dr	Ch



E: hello@ecearchitecture.com
W: ecearchitecture.com

Creativity. Quality. Commerciality.
Rethink what's possible.

Client's Name
Taylor Wimpey South Thames

Job Title
Phases 3D, 3F & 3G
Kilnwood Vale

Drawing Title
Site Layout - Ground Floor Plan

Scale
1:1000 @ A1 / 1:2000 @ A3
metres 20 40 60 80 100

Drawn	Checked	Date
KB	KE	26.11.25

Job No	Drawing No	Rev
7633	PL-03	E

Status
APPROVAL