



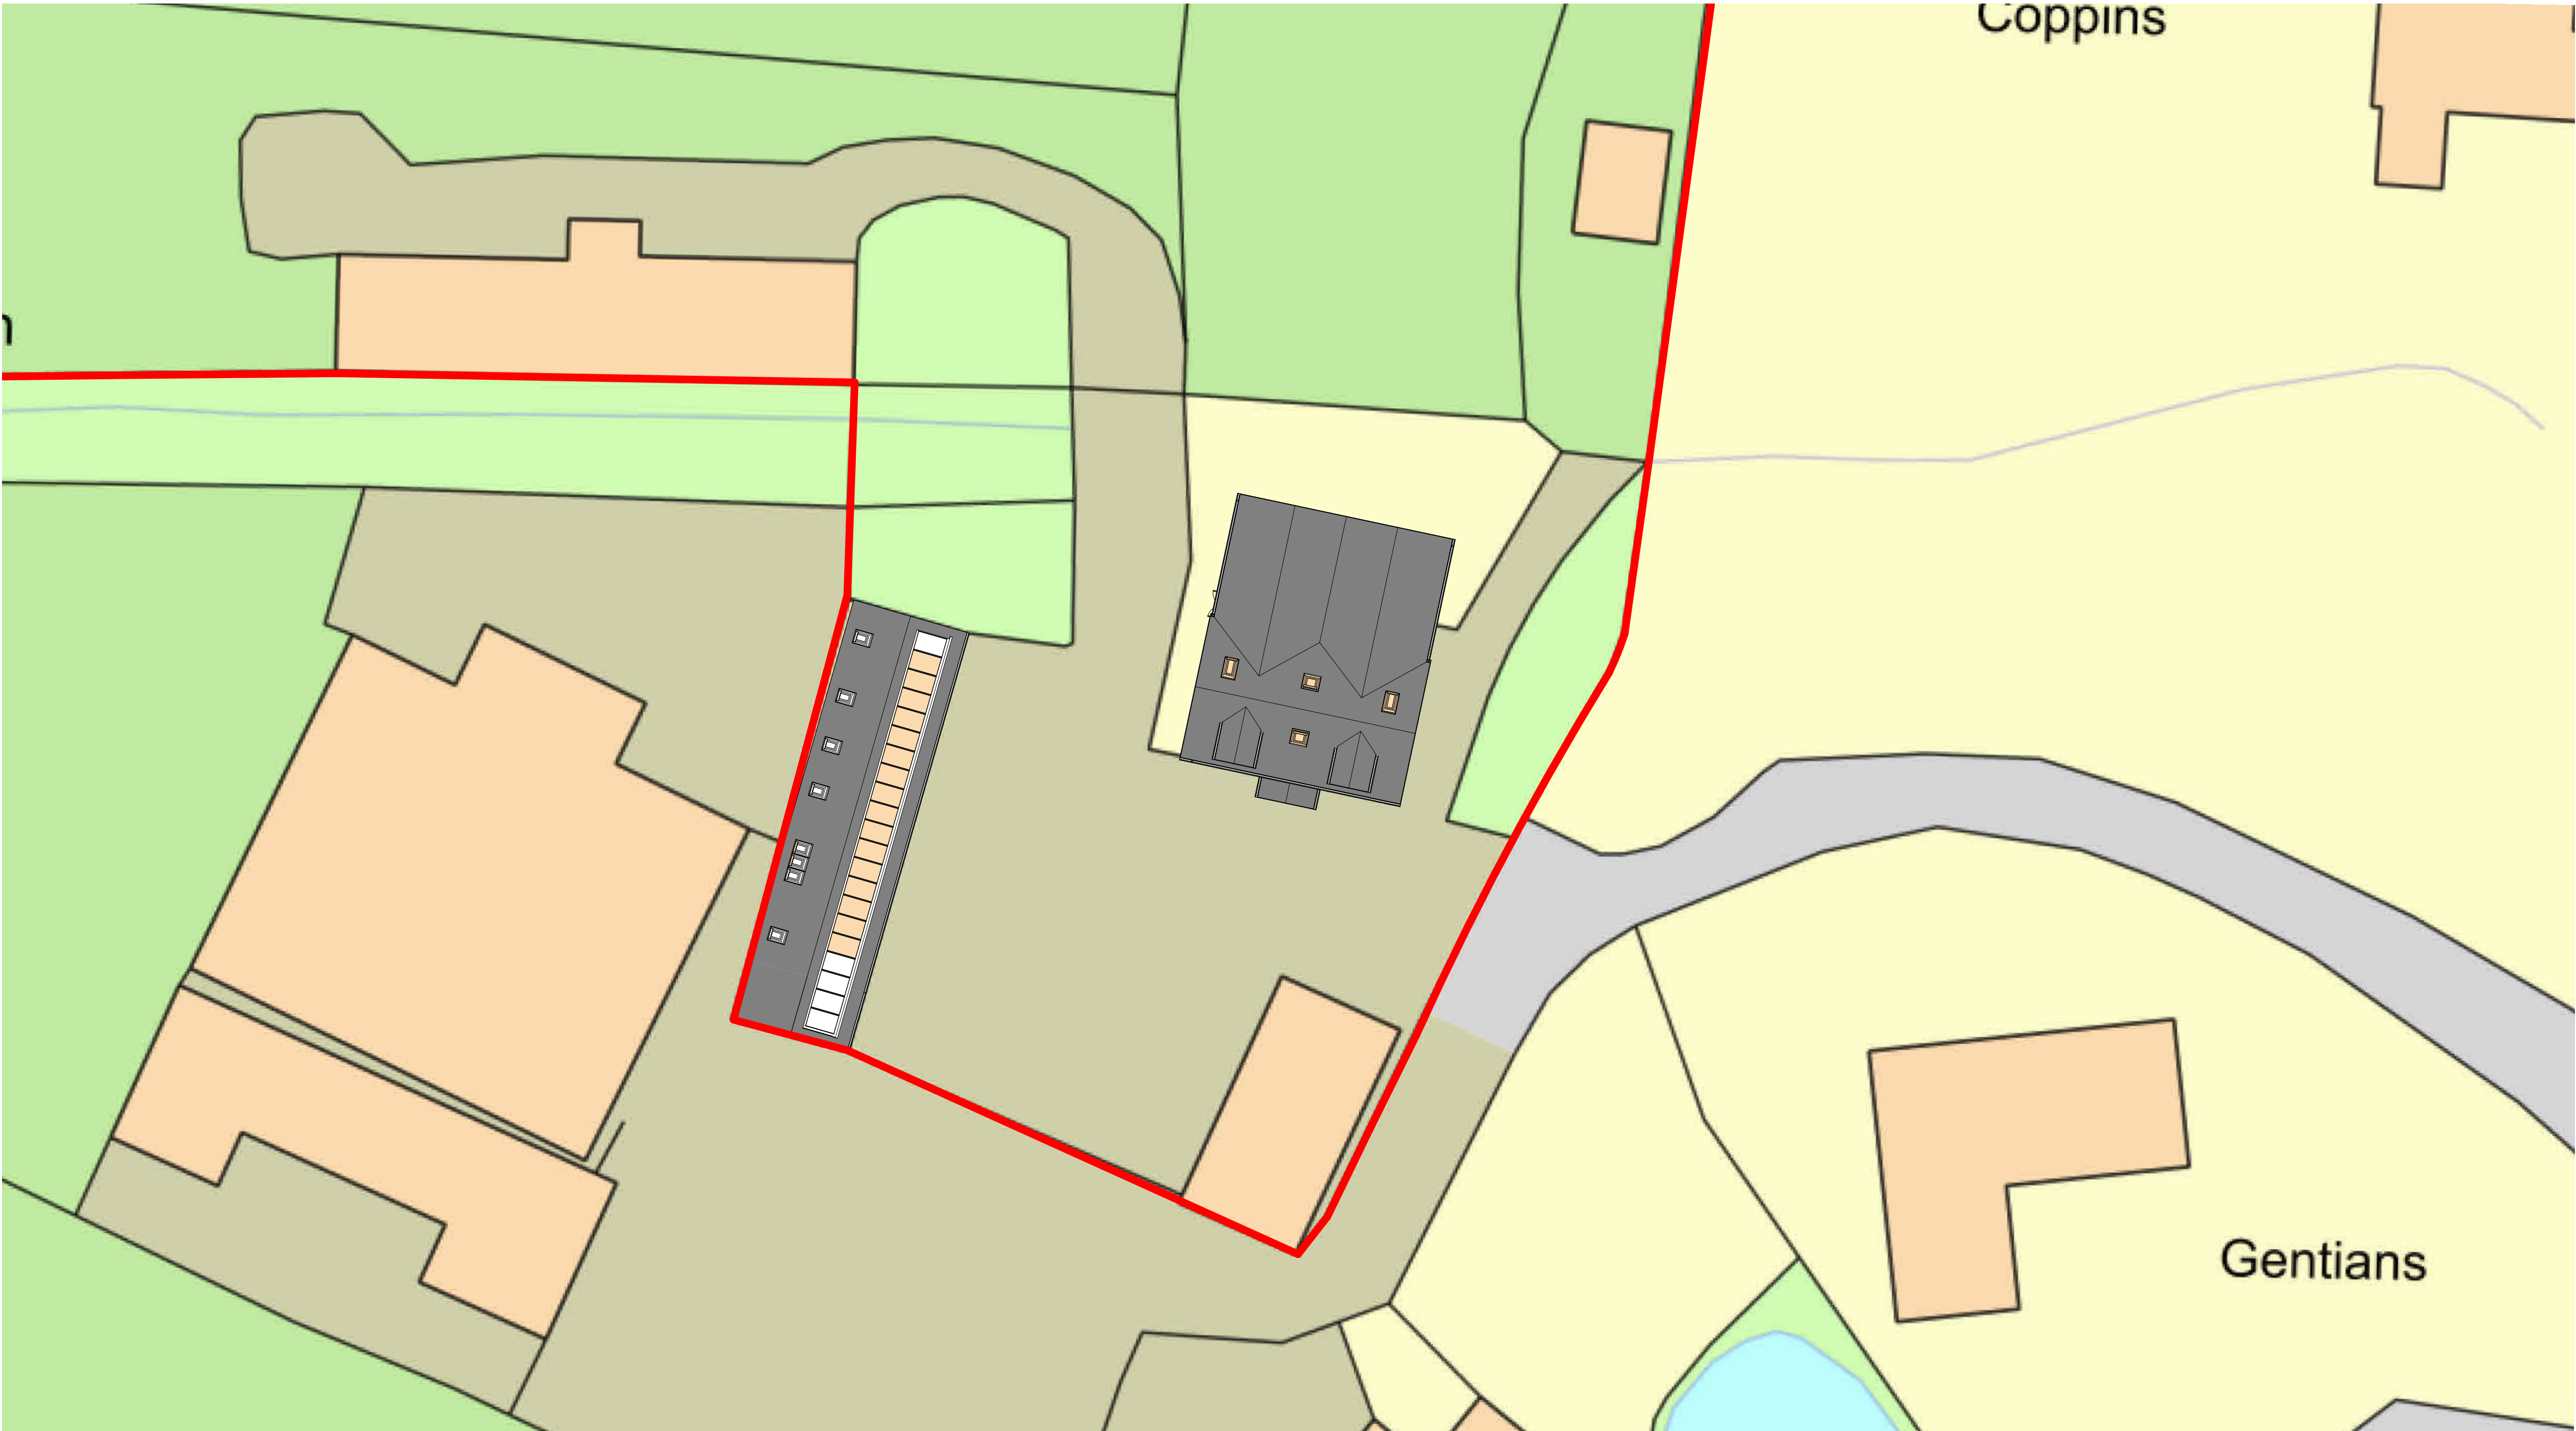


1 SITE PLAN_PROPOSED

1 : 200

 

2 LOCATION PLAN_PROPOSED

1 : 1250

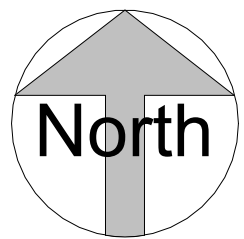

ISSUE STATUS

REVISED SCHEME

CLIENT
TIM MITRA

PROJECT
PALMERS STUD

REV	DESCRIPTION	DATE
A	CONCEPT DESIGN	18.08.25
B	DETAILED DESIGN	10.09.25
C	DETAILED DESIGN	16.09.25
D	DETAILED DESIGN	22.09.25
E	FOR PLANNING	23.12.25
F	REVISED SCHEME	17.04.26

PROJECT ID	DATE of ISSUE
45855	30.06.25

SCALE (@ A1)	REV
As indicated	F

TITLE
**SITE LOCATION PLAN
PROPOSED**

DWG No.

A402

©2024