



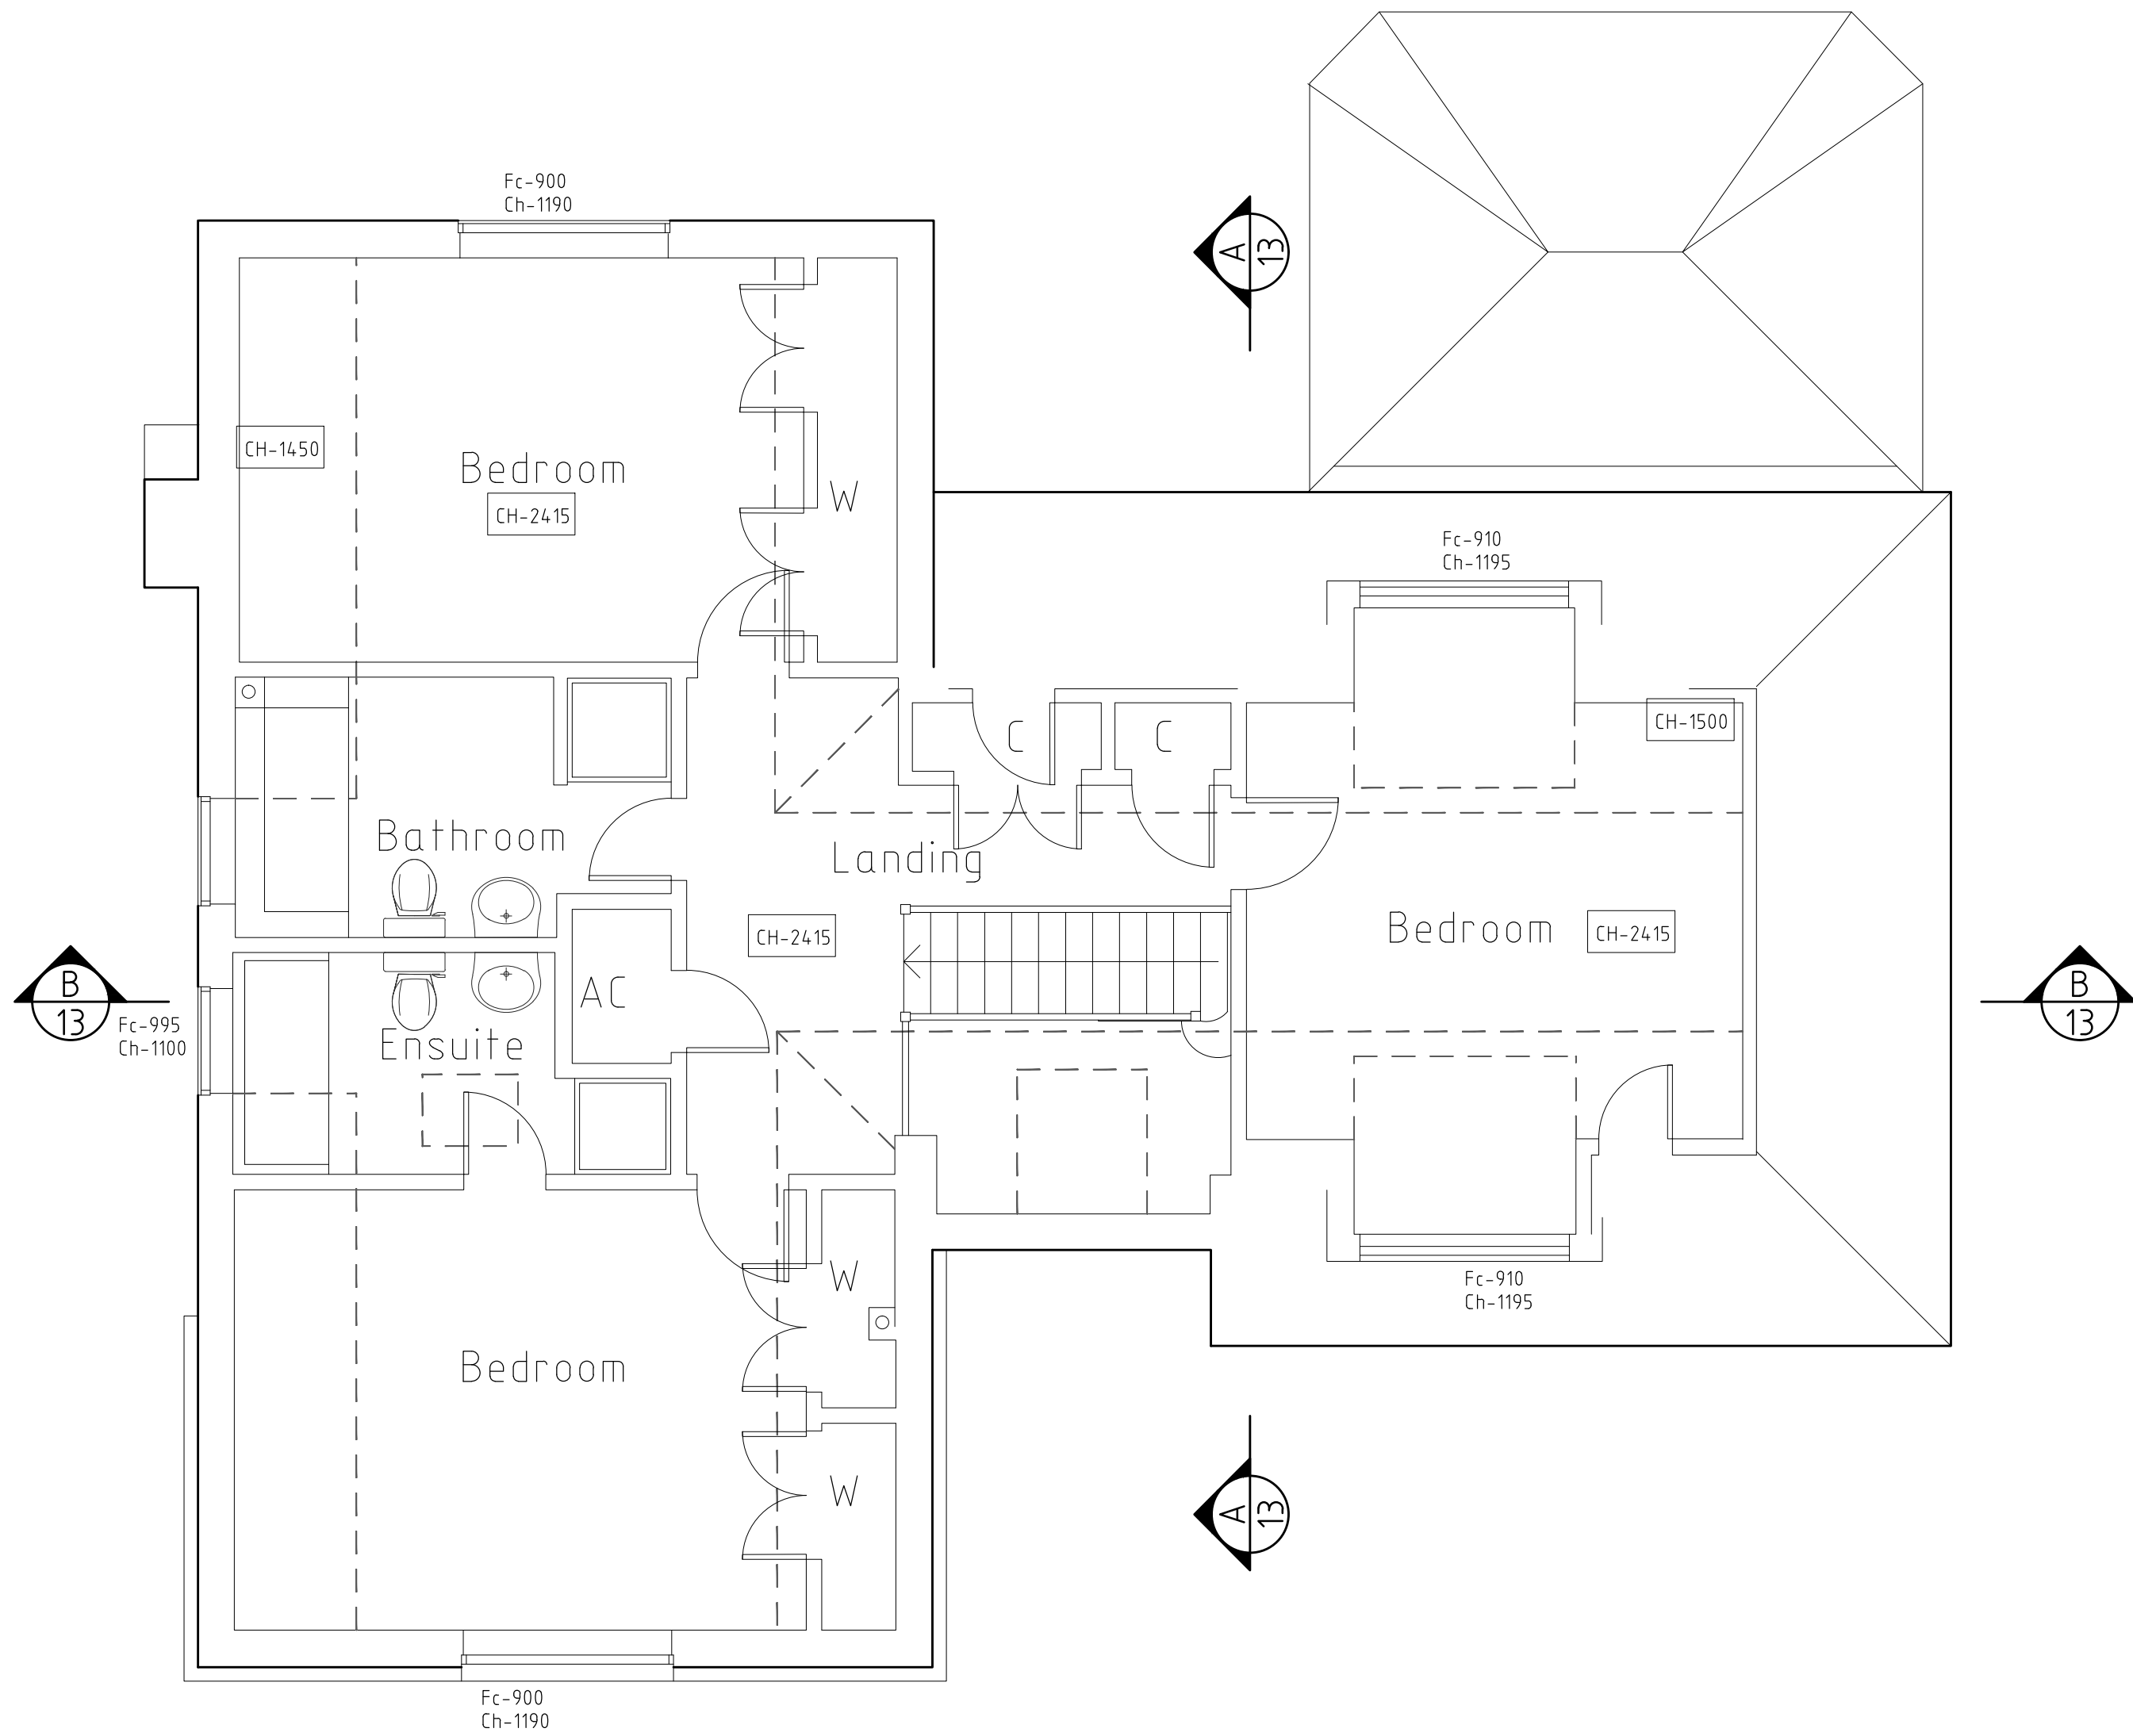

First Floor Plan 1 :50

0 1 2 3 4 5
Metres

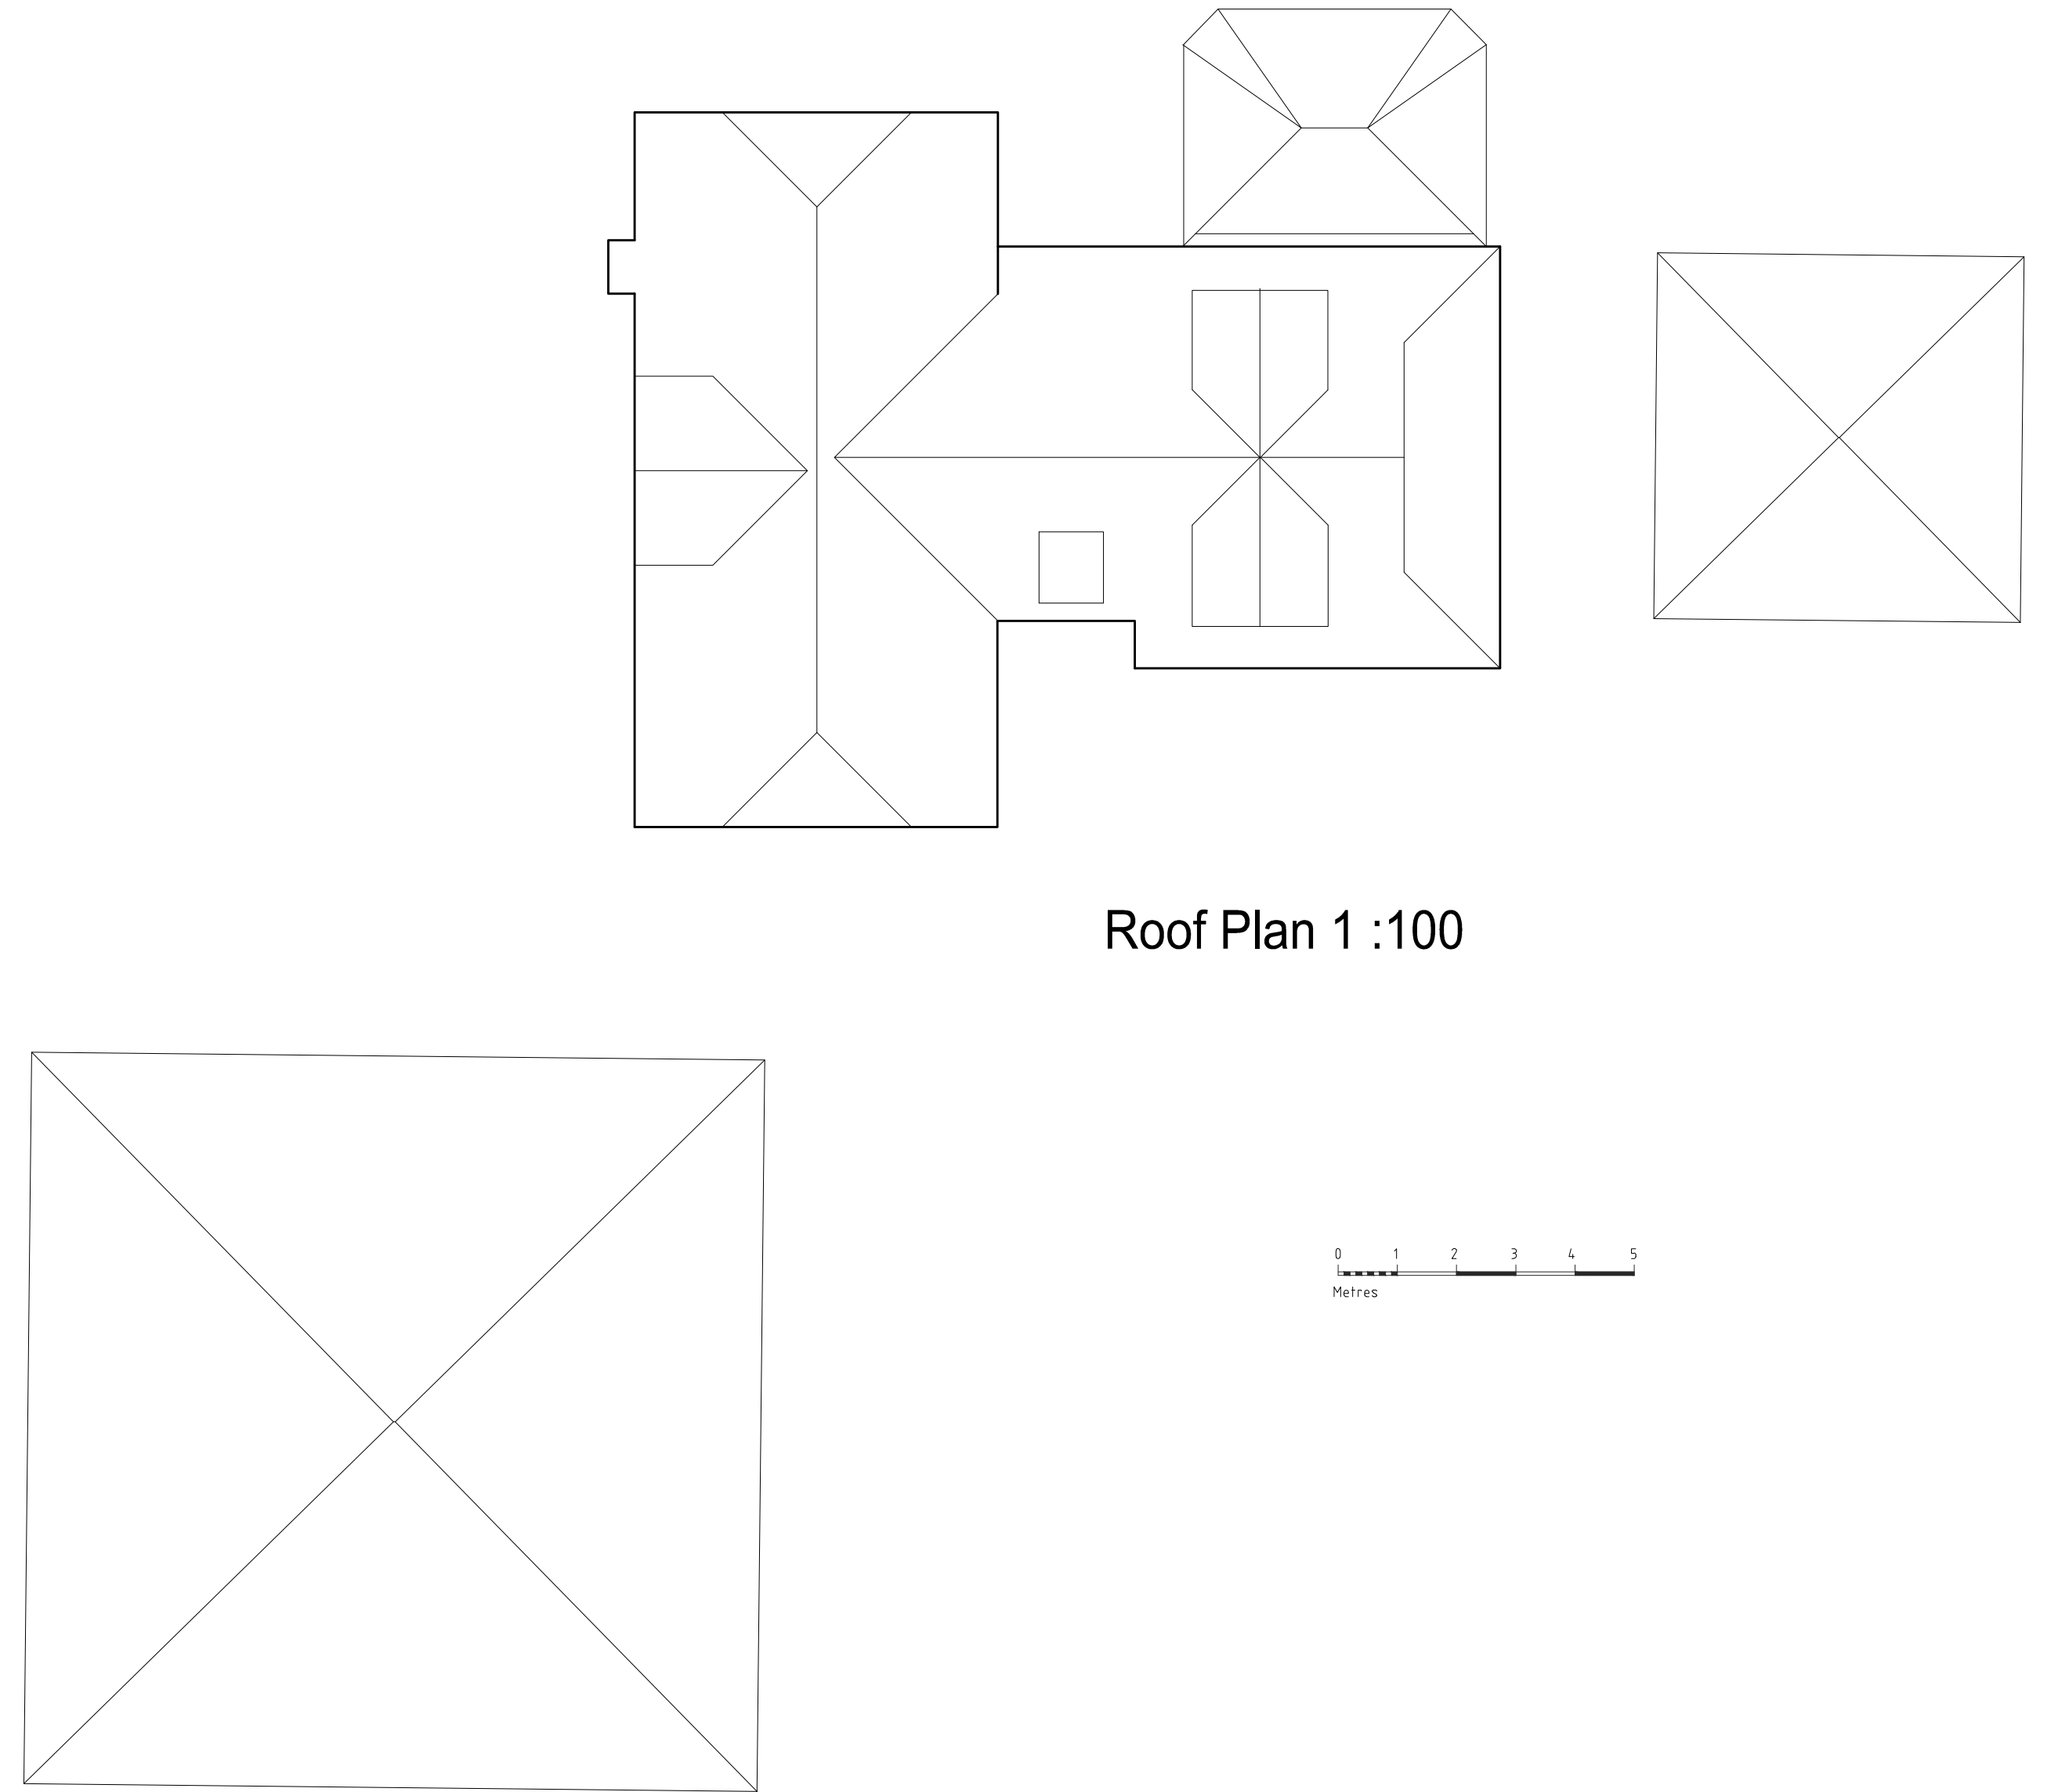

	Date	Revision
© copyright		
Client		
Mr & Mrs G Treasure		
Job Title		
36 Rookwood Park , Horsham, RH12 1UB.		
Drawing Title		
As Existing First Floor Plan		
Scale AS @ A1		
Date May 2026		Drawn by JRB
Drawing No. S/26/ 11		Rev. -