


Material Key

- Red Tile Hanging
- White Weatherboarding
- Black Weatherboarding
- Red Multi Brick
- Dark Red Multi Brick
- Brown Roof Tile
- Grey Roof Tile

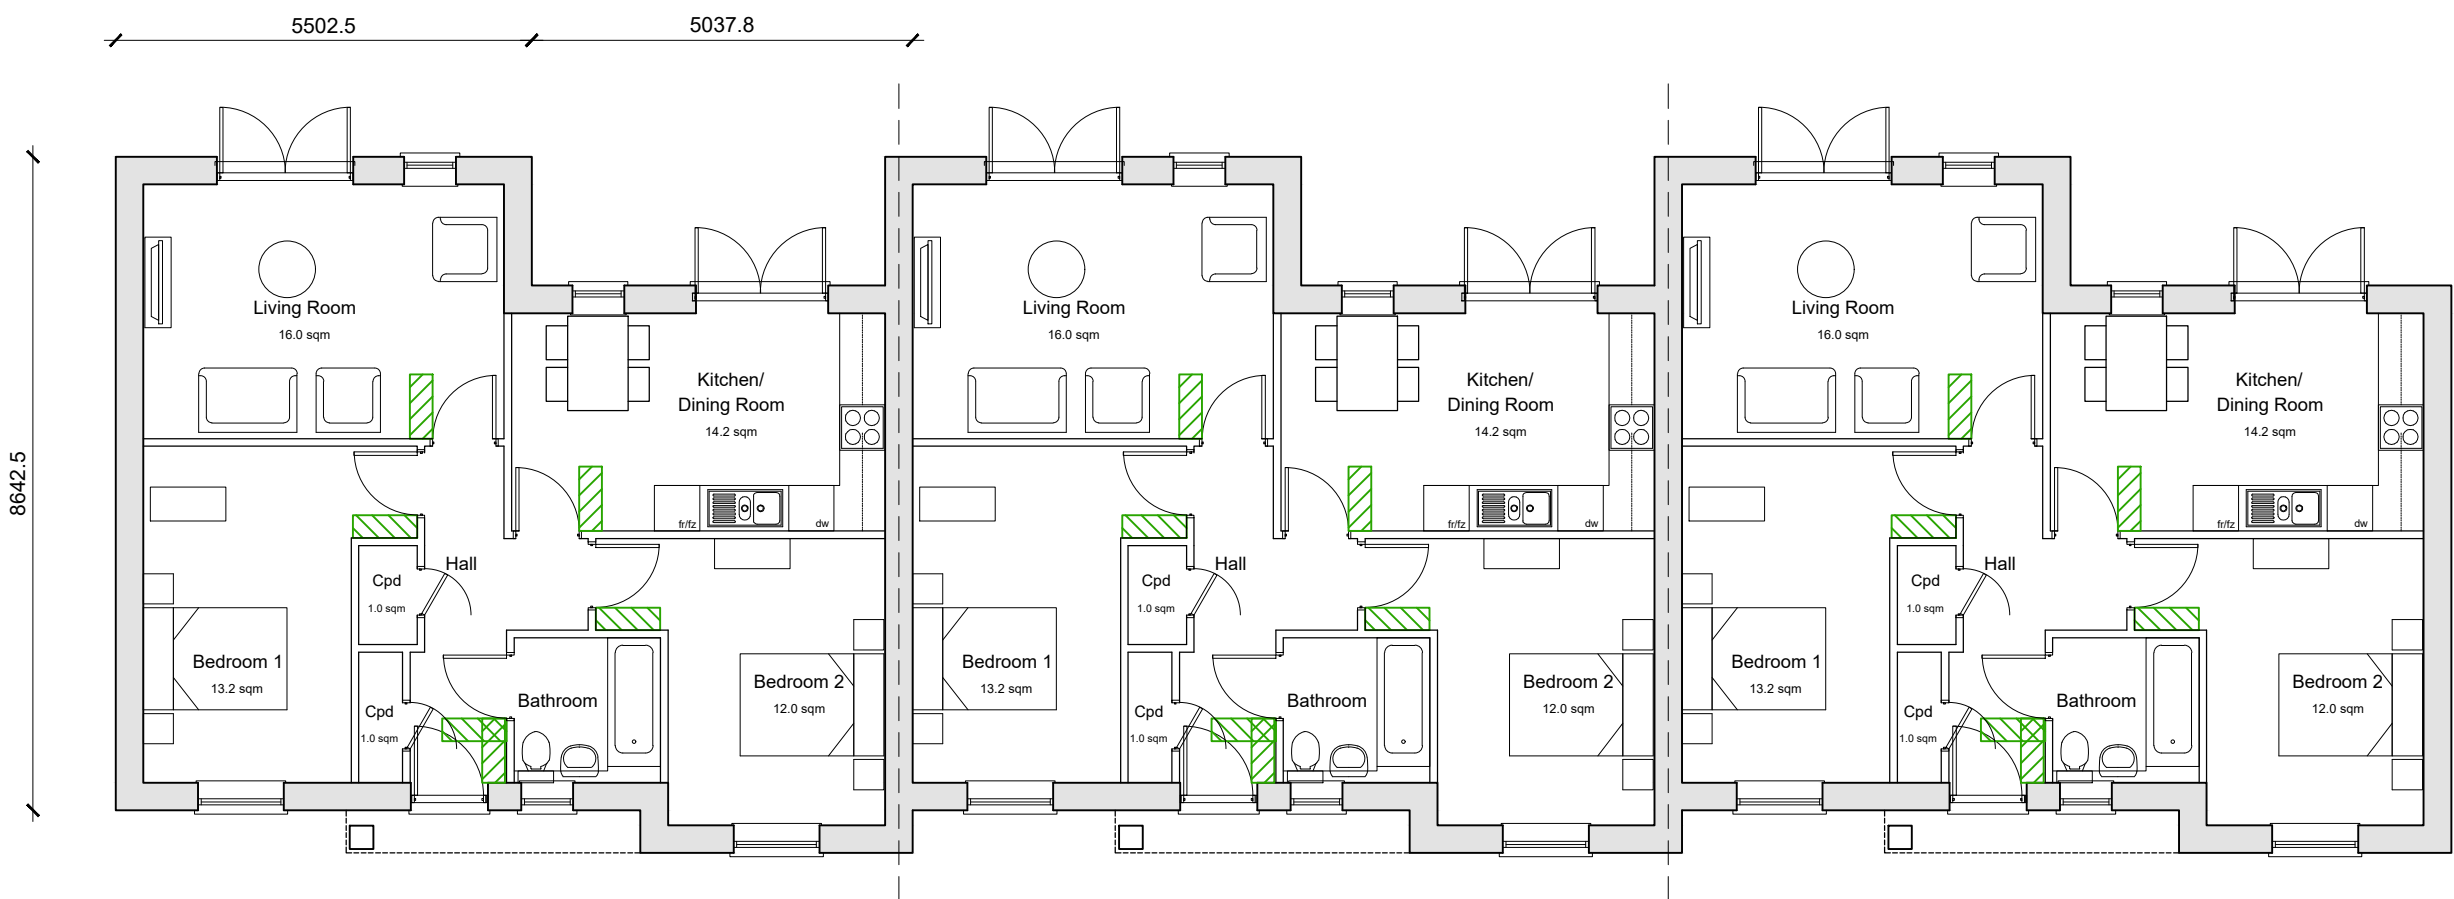


Ground Floor Plan

BT01
2-Bedroom 4-Person House
70.6sqm / 766sqft GFA (3x3m) (3x3m)
A minimum of 2 sqm storage provided in accordance with NDIS requirements.
Plots 30-31-32



Front Elevation

Side Elevation

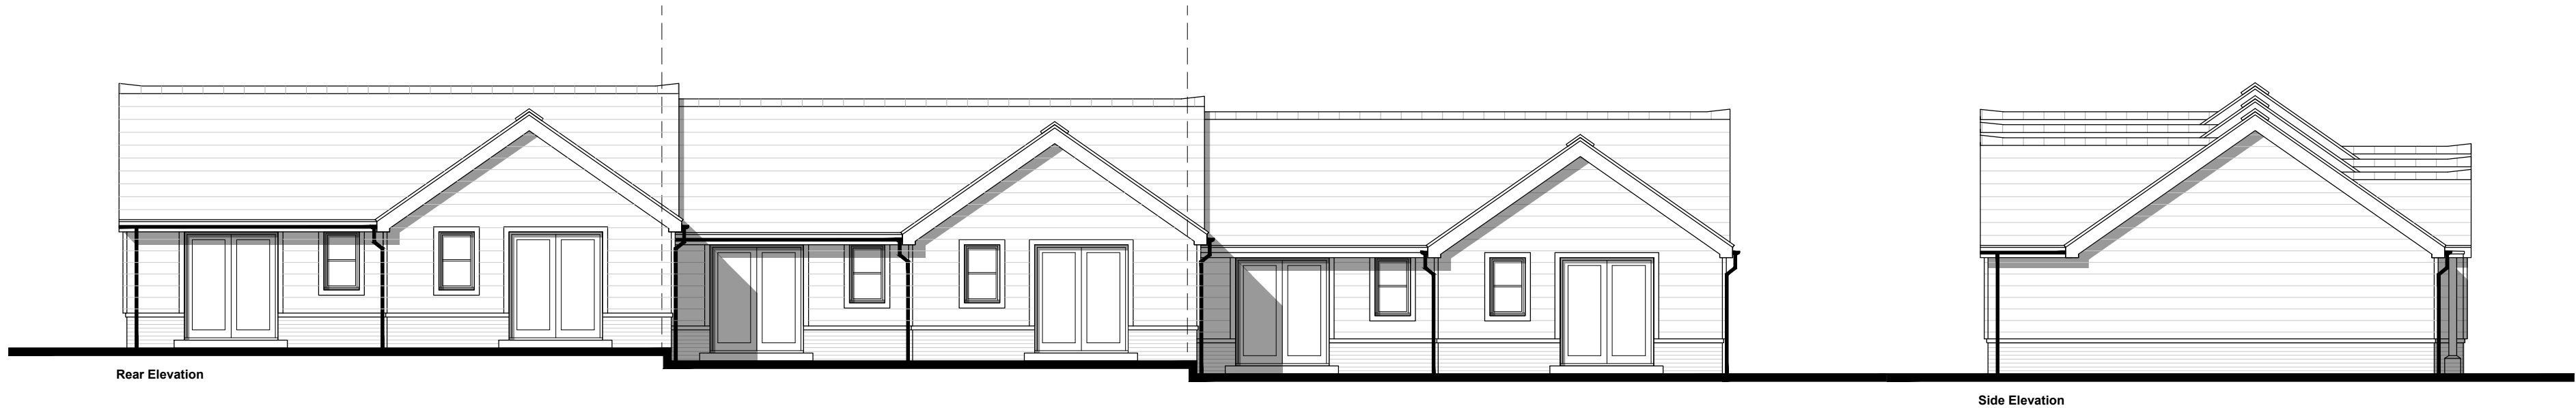

Rear Elevation

Side Elevation

B	17.04.26	Roof Hatches and Elevations Amended	MC	KE
A	02.04.26	Plans and Elevations Amended	KE	AK
Rev	Date	Revision Details	Dr	Ch



E hello@ecesarchitecture.com
W ecesarchitecture.com
Creativity. Quality. Commerciality.
Reimagine what's possible

Client's Name
Macar

Job Title
Land North of The Rise, Partridge Green

Drawing Title
Plans and Elevations
Plots 30-31-32

Scale
1:100 @ A1 / 1:200 @ A3
metres 2 4 6 8 10

Drawn	Checked	Date
MC	KE	20.01.26

Job No	Drawing No	Rev
7668	PL-11	B

Status
APPROVAL