



NOTES

- DO NOT SCALE OFF THIS DRAWING EXCEPT FOR PLANNING PURPOSES
- CHECK ALL DIMENSIONS ON SITE BEFORE ANY WORK IS COMMENCED
- ALL GOODS MATERIALS AND WORKMANSHIP MUST CONFORM WITH CURRENT BUILDING REGULATIONS, BRITISH STANDARDS AND CODES OF PRACTICE
- COPYRIGHT OF THIS DRAWING IS RETAINED BY THE ARCHITECT AND IT MUST NOT BE REPRODUCED WITHOUT WRITTEN CONSENT

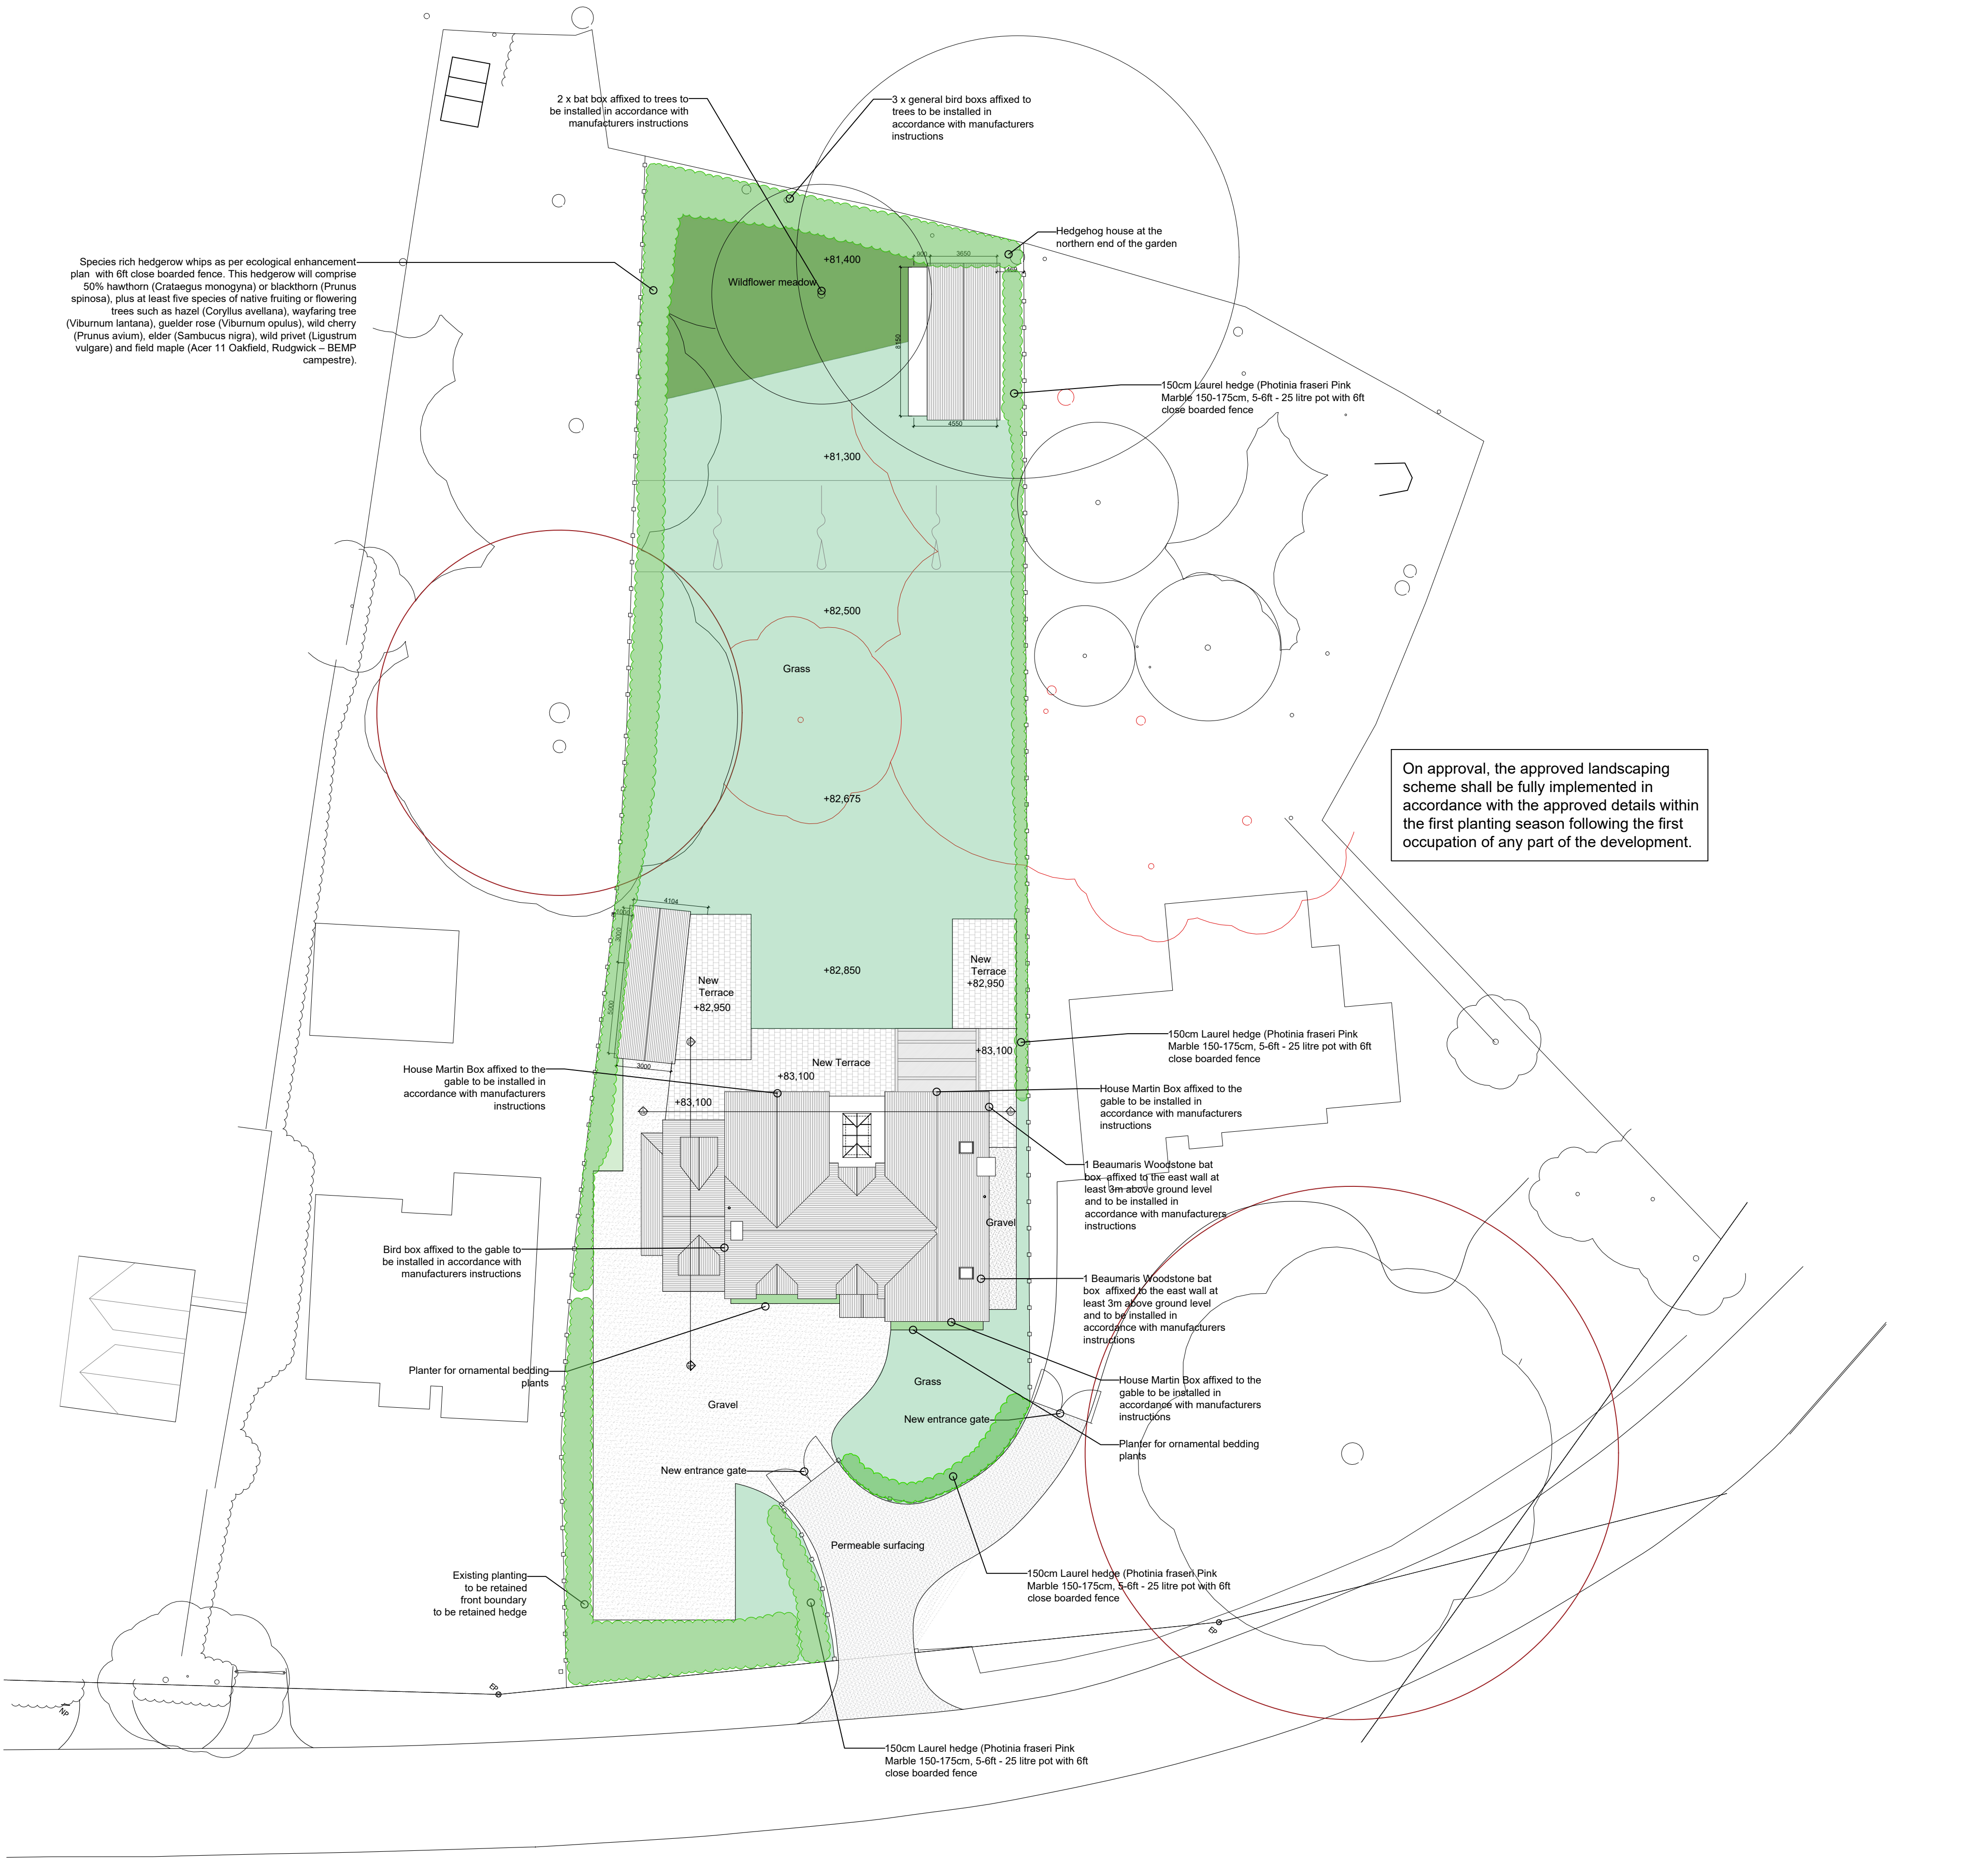

Site Plan - 1:200 @ A1

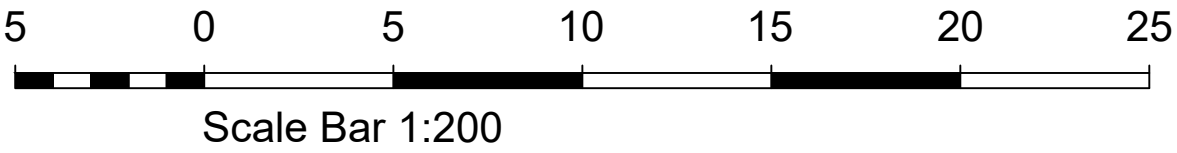

E	24.11.25	BH	Permeable surfacing added
D	10.07.25	BH	Landscaping Amendments
C	03.07.25	BH	Landscaping added
B	01.05.24	BH	Drainage added
A	29.04.24	BH	Scale bar added
REV	DATE	BY	AMENDMENT

The Old Forge
6 Church Street
Rugby
Warwickshire
CV21 3AA

01905 888888
info@folkesarchitects.co.uk

CLIENT
Mr A Jackson

JOB TITLE
Replacement Dwelling
Oakfield, Cox Green
Rudgwick, Horsham
West Sussex
RH12 3DD

DRAWING TITLE
Site Plan

DRAWING STATUS
PLANNING

DATE	SCALE	DRAWN BY	BH
Feb 2023	1:200 @ A1	CHECKED BY	MF

JOB NO.	DRAWING NO.	REVISION
24004	2.02	D