




Front Elevation

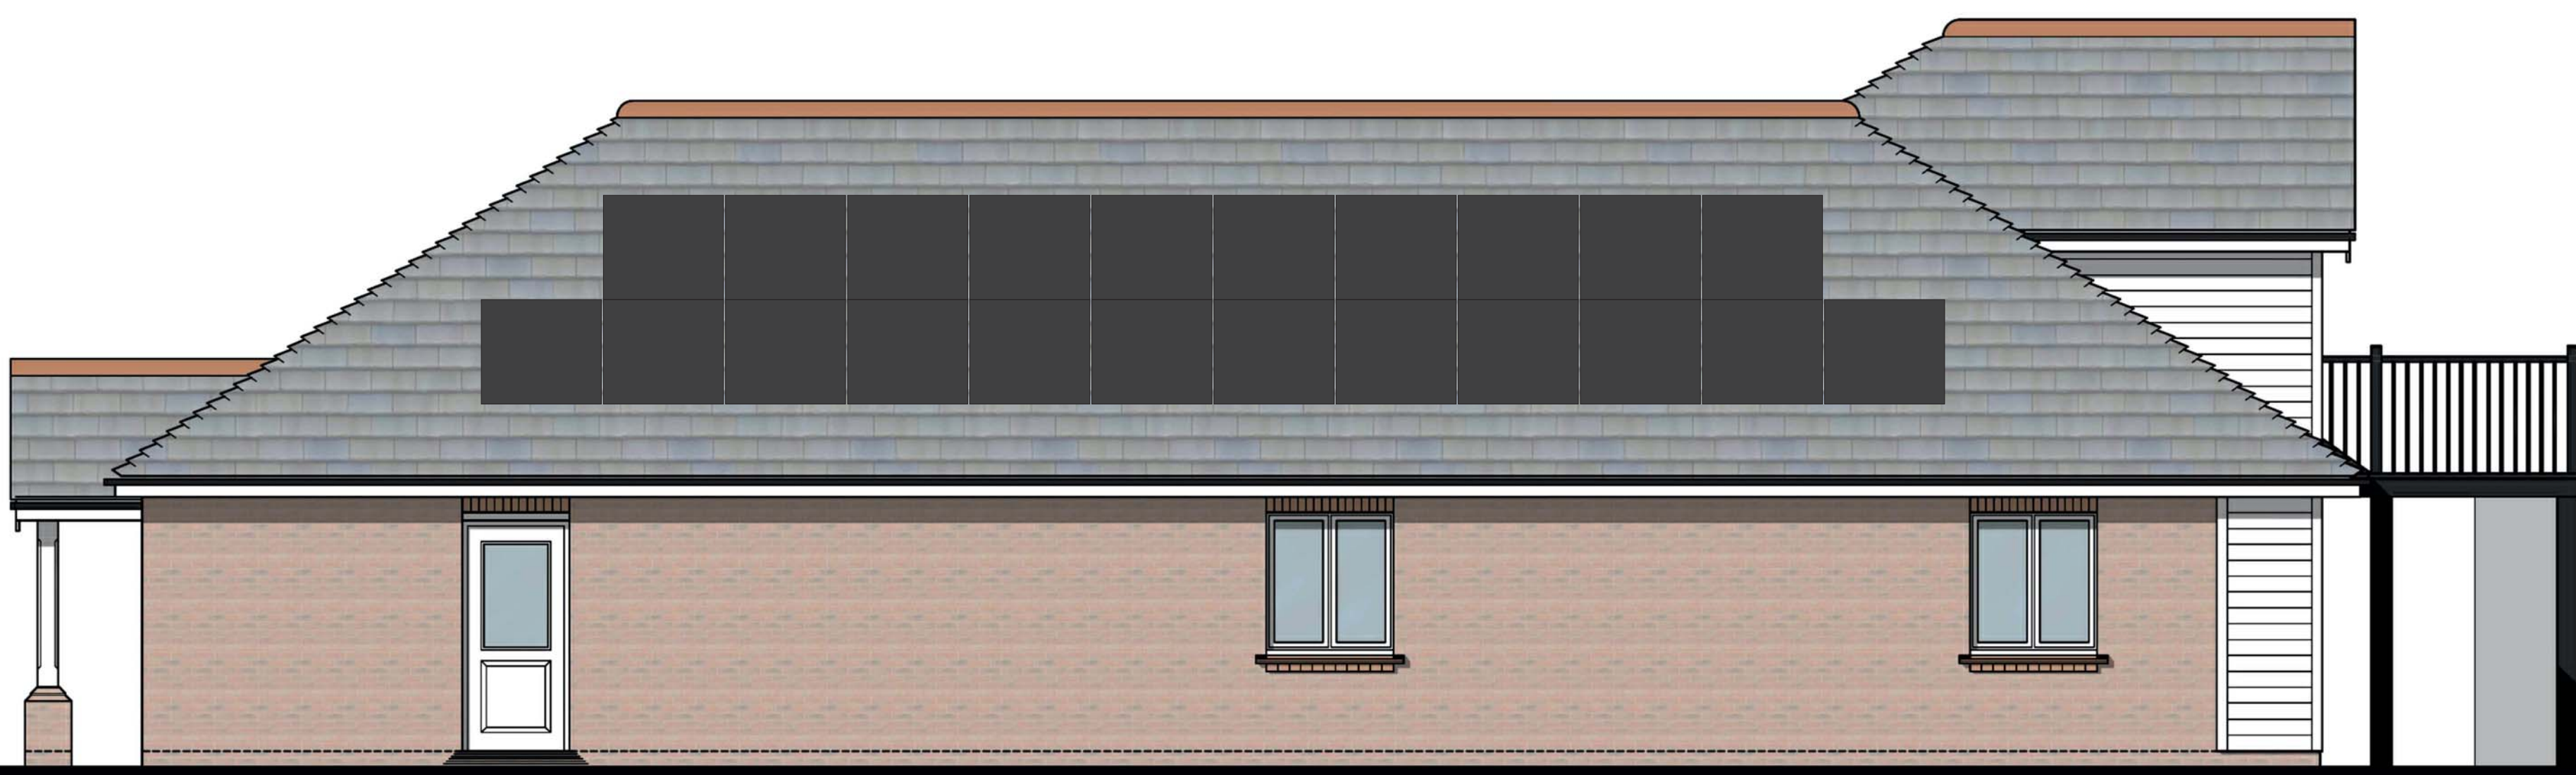

Side Elevation

Side Elevation



Side Elevation



Rear Elevation

REF	DATE	REVISION
DEVELOPMENT PHASE 1 SOUTHWATER WEST SUSSEX		
DRAWING TITLE SPORTS BUILDING ELEVATIONS WITH PV		
Berkeley Designed for life Berkeley Homes (Southern) Limited Berkeley House, Bay Tree Avenue Leatherhead Surrey, KT22 7JL Tel: 01372 370400		
DRAWN RIW	CHECKED	
DATE MARCH 26	SCALE 1:50@A0	
DRG NO. S831/SB/OP3/03	REV. C	