






SITE PLAN

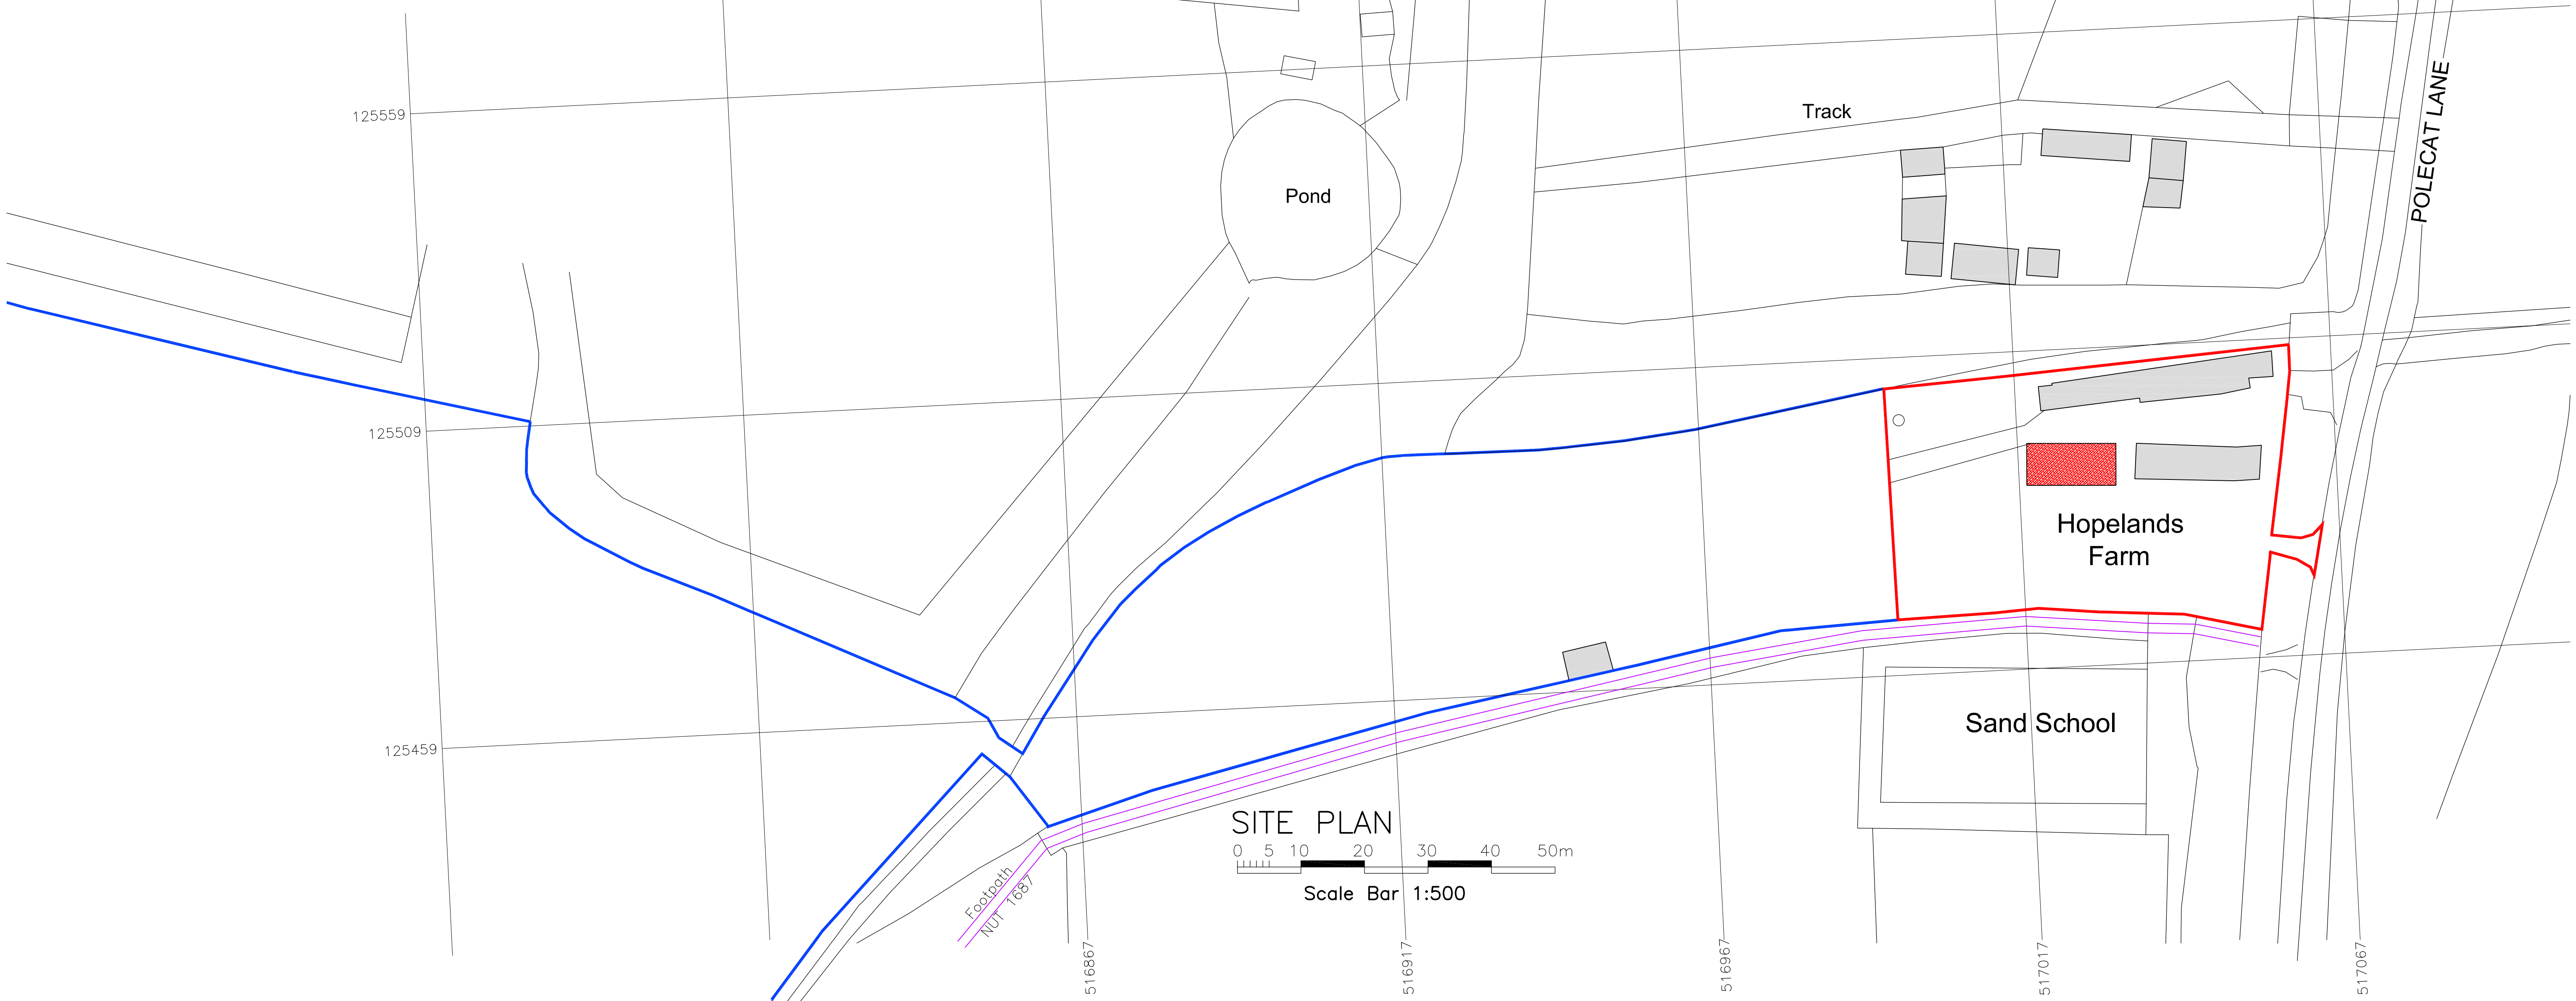


Scale Bar 1:500

 

LOCATION PLAN

 

Scale Bar 1:2500

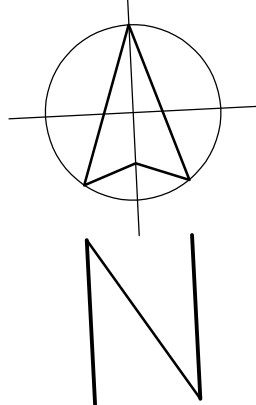

This Drawing is to be read in conjunction with dwg. No. 688-01 to 06 Inclusive At all times

Rev.	Description	Date

The Client is advised to ascertain and comply with his duties under the C.D.M. Regs 2015 and his obligations under the Party Wall etc. Act 1996 and Equality Act 2010 where applicable.
 Contractors must verify all dimensions on site before commencing any work.
 The copyright of this drawing is reserved.
 The drawing must not be disclosed without authority.
 The drawings and drawing notes do not purport to cover each and every item required to complete the project, the notes are not a specification of works, the contractor is advised to verify the full extent of the works with the client.
 This drawing to be read in conjunction with Designers Risk Assessment

Project
 Hopelands Farm,
 Polecat Lane,
 Copsale,
 RH13 6QR

SITE / LOCATION PLAN
 Proposed Barn Conversion

Client
 Mr & Mrs Owen

Drawing no. 688-01 (A1)

Scale As Indicated Date Feb. 2026

KG DESIGNS
 ARCHITECTURAL CONSULTANT

Longacre, Bentons Lane, Dial Post,
 Horsham, West Sussex RH13 8NW
 Tel : 01403 711666
 E-MAIL : kgd@kgdesigns.com