

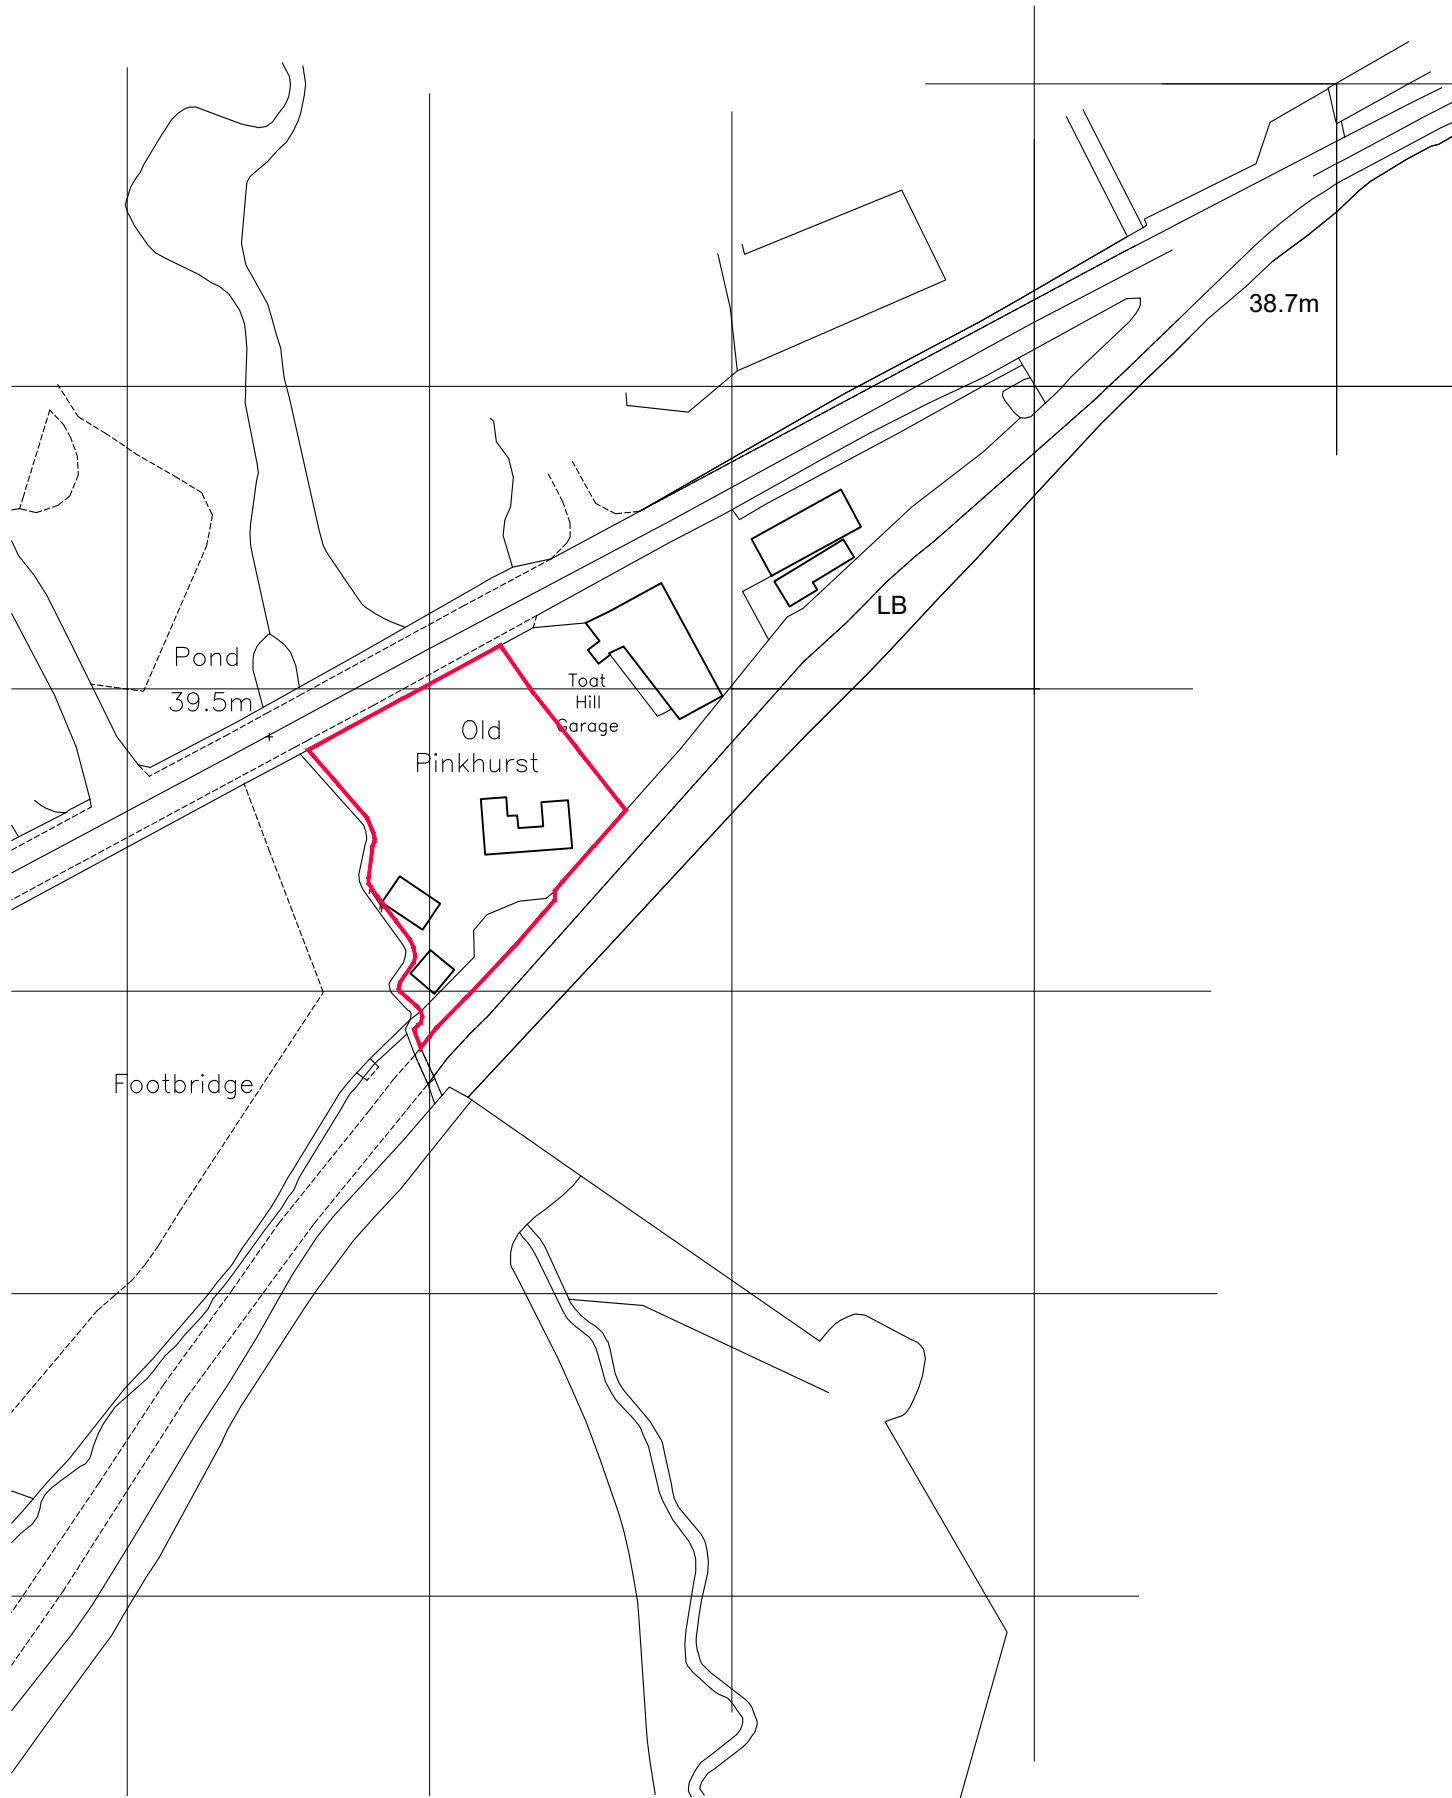


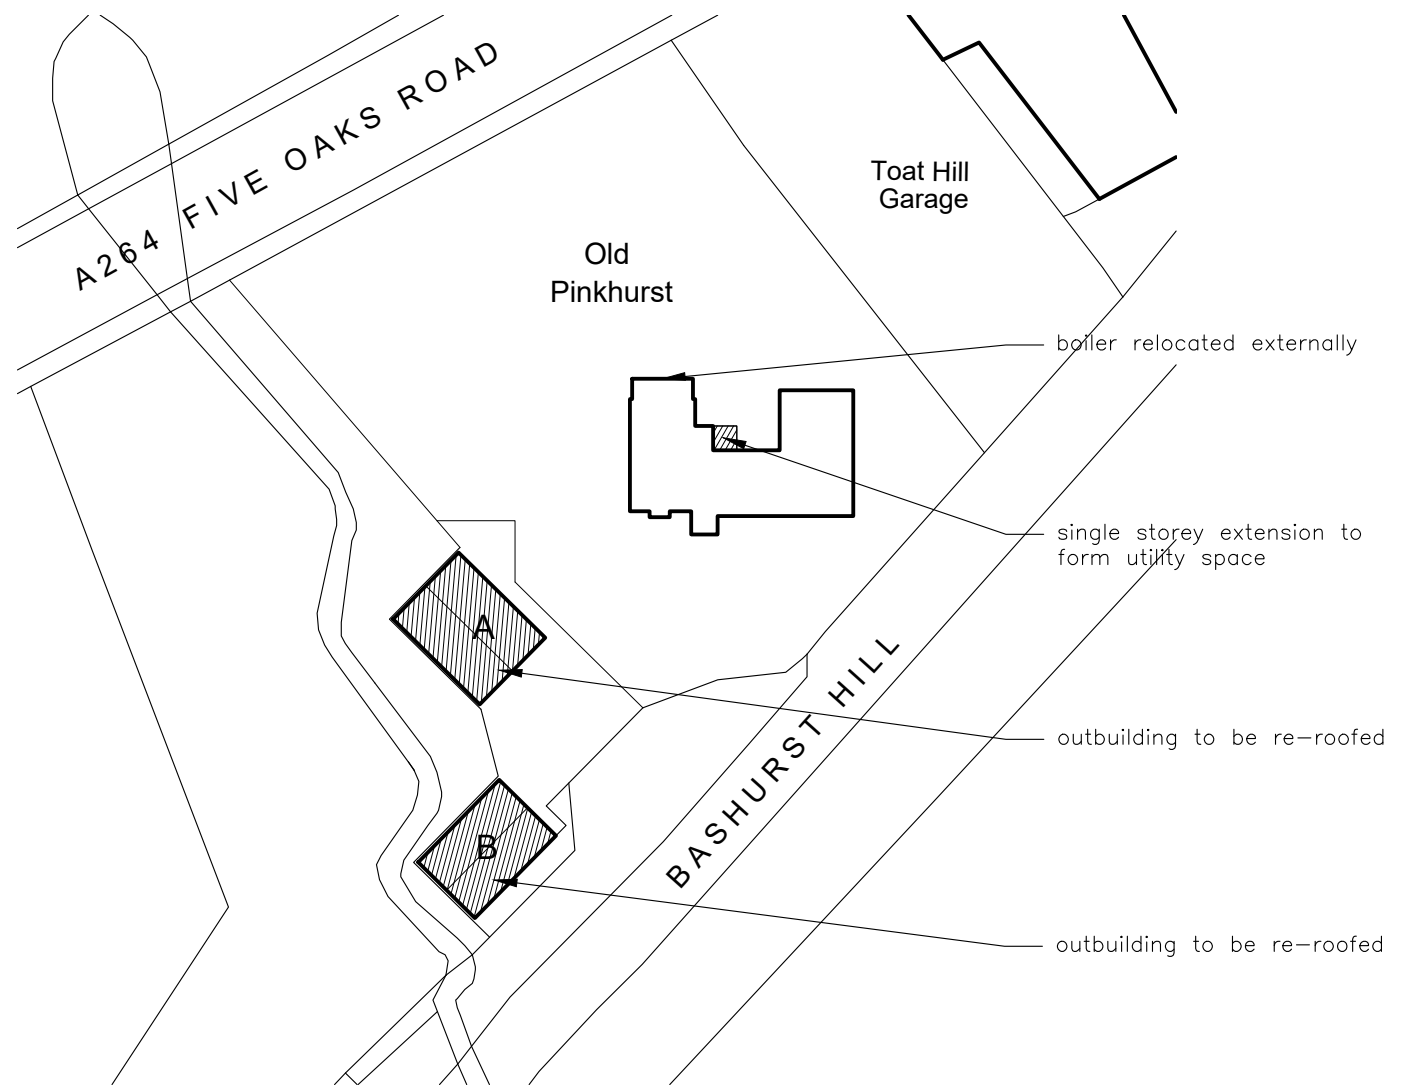

Ordnance Survey (c) Crown Copyright 2026. All rights reserved. Licence number 100022432


location plan

1:1250

 

site plan

1:500

 

MARK E SIMM

B A (Hons) Dip. Arch ARB R I B A
M: 0797 110 2267 E: mark@horshamarchitect.co.uk

Project : **Alterations to:**
'Old Pinkhurst', Bashurst Hill,
Itchingfield RH13

Title: **Location Plan and Site/Block Plan**

Scale: as shown @ A3

Date: Apr 2026

Drwg No:

PL01