




1 Front Elevation - Proposed  
1 : 50

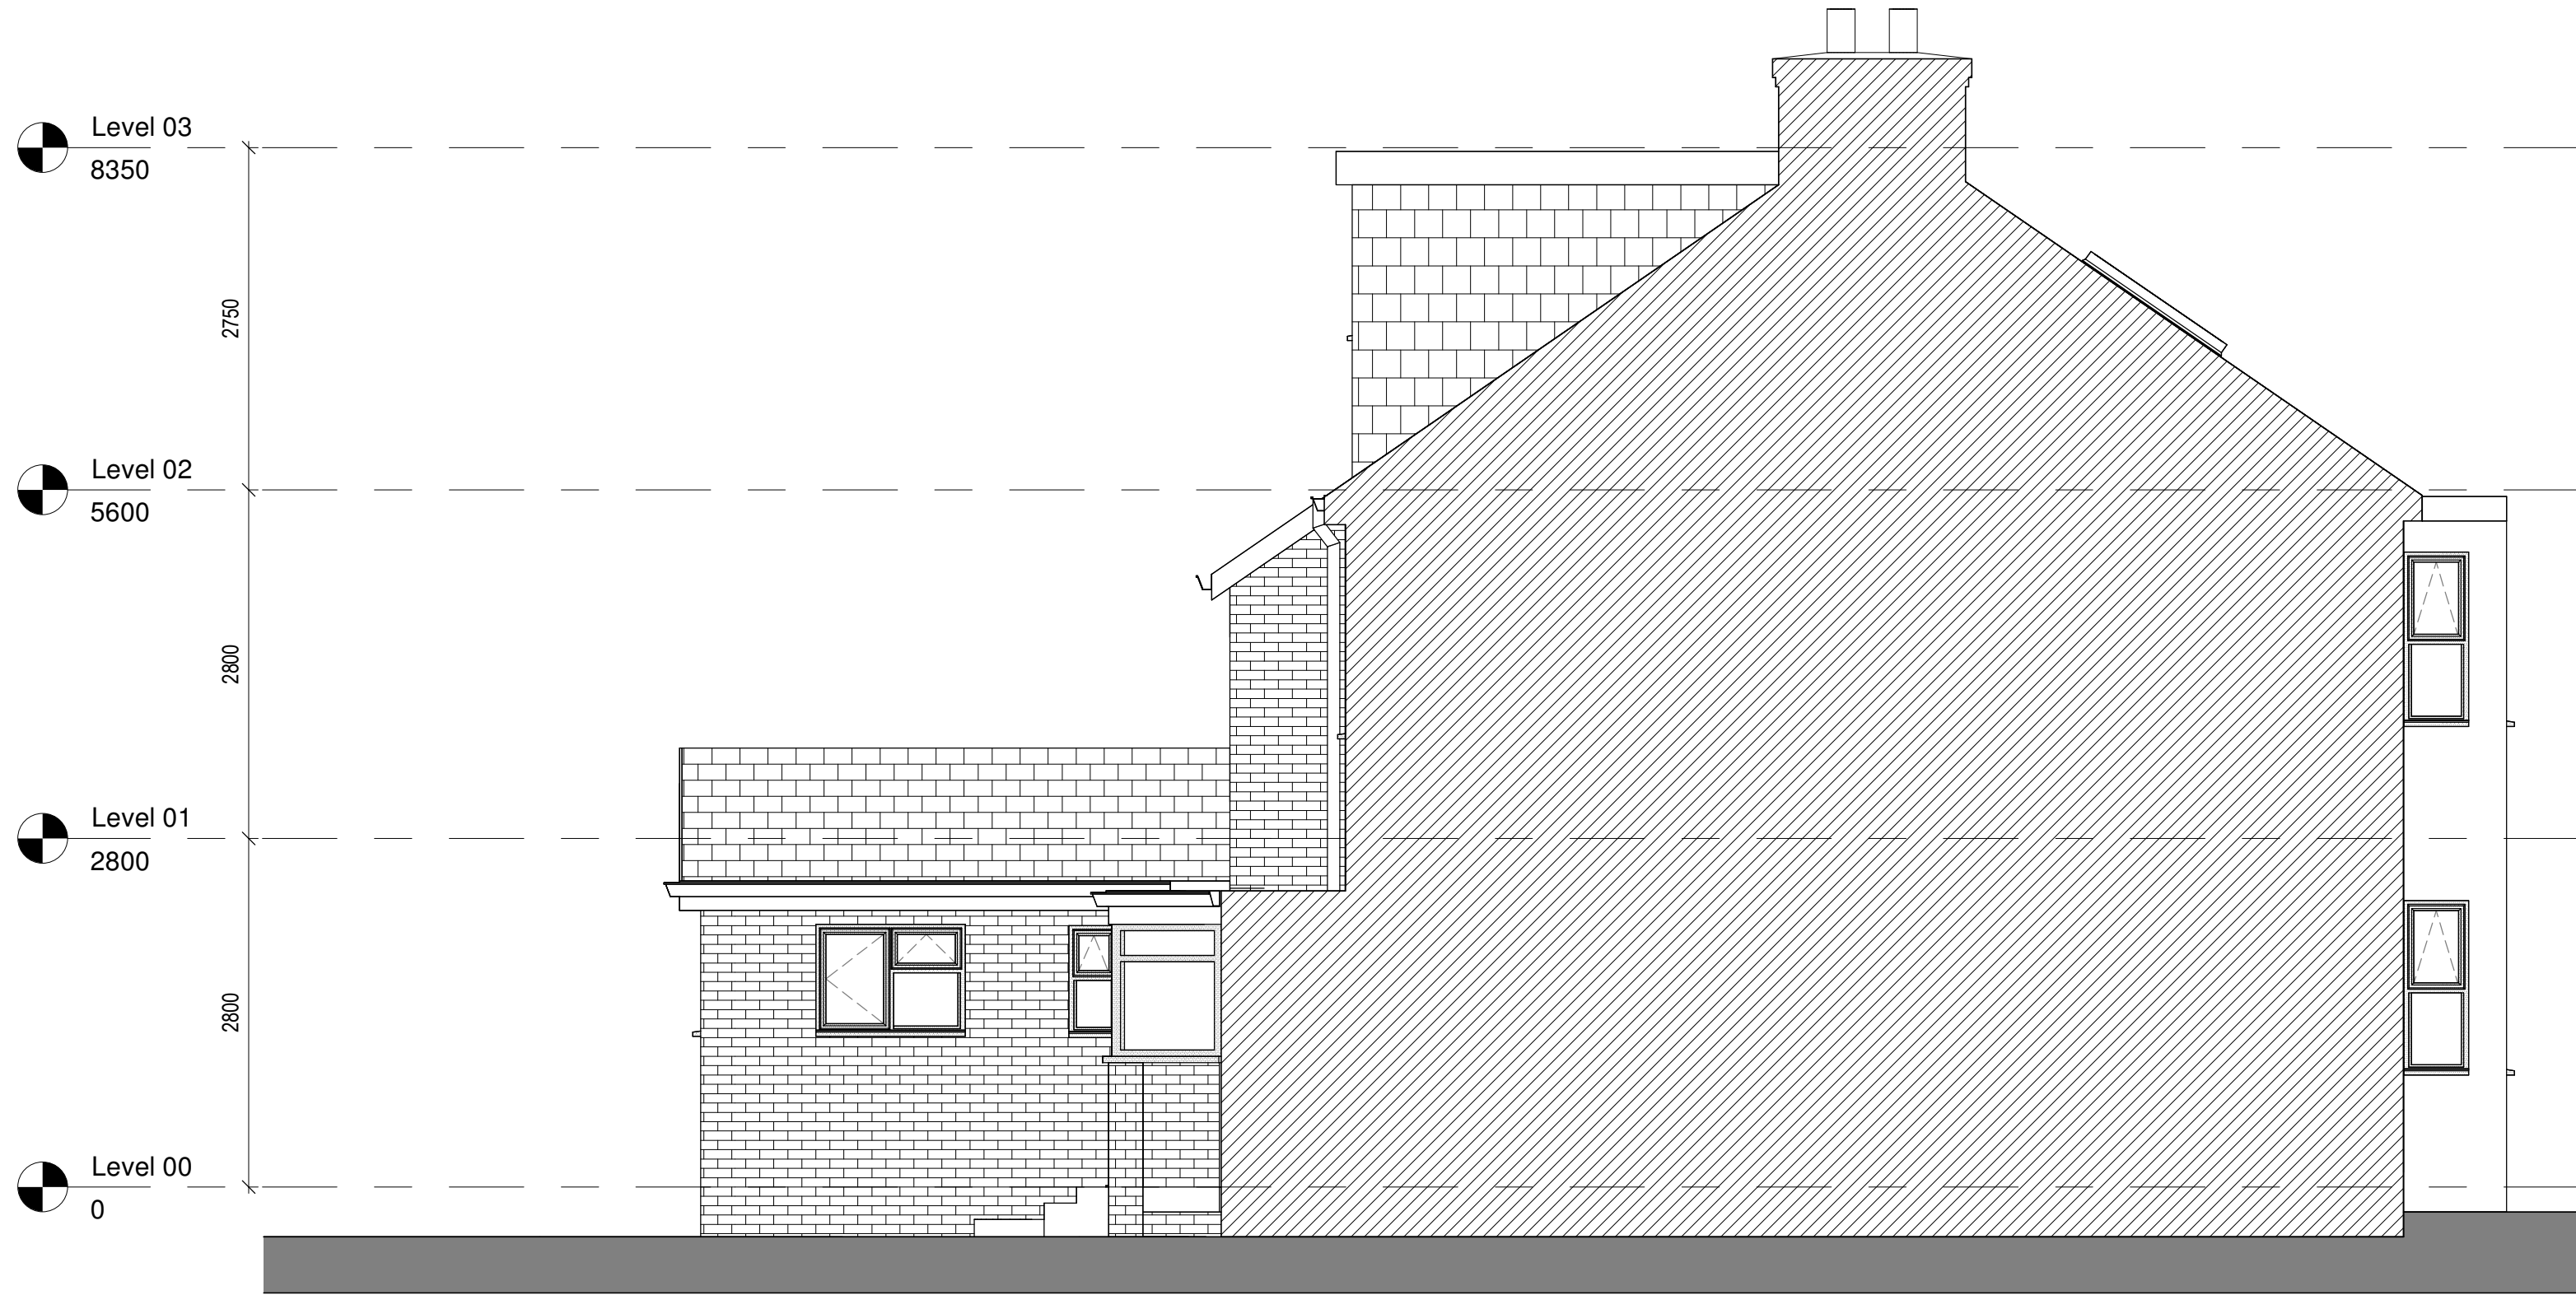

2 South Elevation - Proposed  
1 : 50



3 Rear Elevation - Proposed  
1 : 50



4 North Elevation - Proposed  
1 : 50



|   |            |     |     |          |
|---|------------|-----|-----|----------|
| G | Revision 9 | LDV | LDV | 29/07/26 |
| F | Revision 8 | LDV | LDV | 26/05/26 |
| E | Revision 7 | LDV | LDV | 22/05/26 |
| D | Revision 6 | LDV | LDV | 22/05/26 |
| C | Revision 3 | LDV | LDV | 17/11/25 |
| B | Revision 2 | LDV | LDV | 29/09/25 |
| A | Revision 1 | LDV | LDV | 20/08/25 |

| rev       | description | drawn | checked | date |
|-----------|-------------|-------|---------|------|
| revisions |             |       |         |      |

status: PRELIMINARY  
This drawing is protected under The Copyright, Designs and Patents Act 1988.  
This drawing is produced for PLANNING PURPOSES ONLY and is not to be used for construction.

## LDV Architecture

39 PLOVERS ROAD  
HORSHAM, WEST SUSSEX  
RH13 5PD

TELEPHONE + 44 (0)1403 541 586

EMAIL INFO@LDVARCHITECTURE.CO.UK

client: MR & MRS WICKENS

project: 47 NORTH PARADE

title: PROPOSED ELEVATIONS

scale: 1 : 50 @ A1

date: 20/08/25

drawn: LDV

checked: LDV

job no: P2524  
drawing no: (08)-001

revision: G