



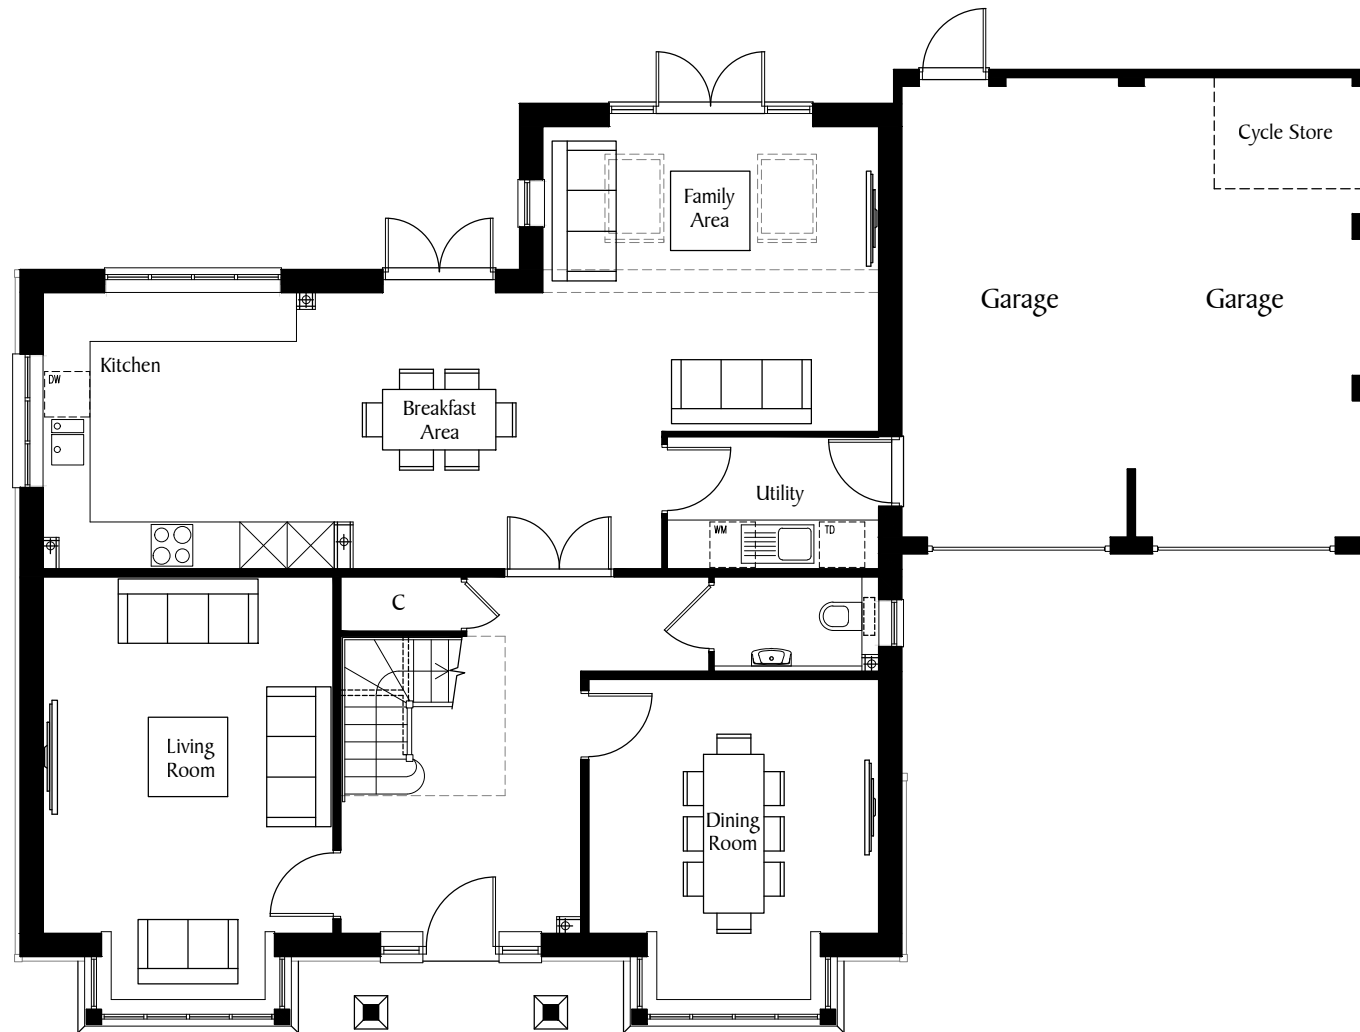


Ground Floor

4H32
Plot 74

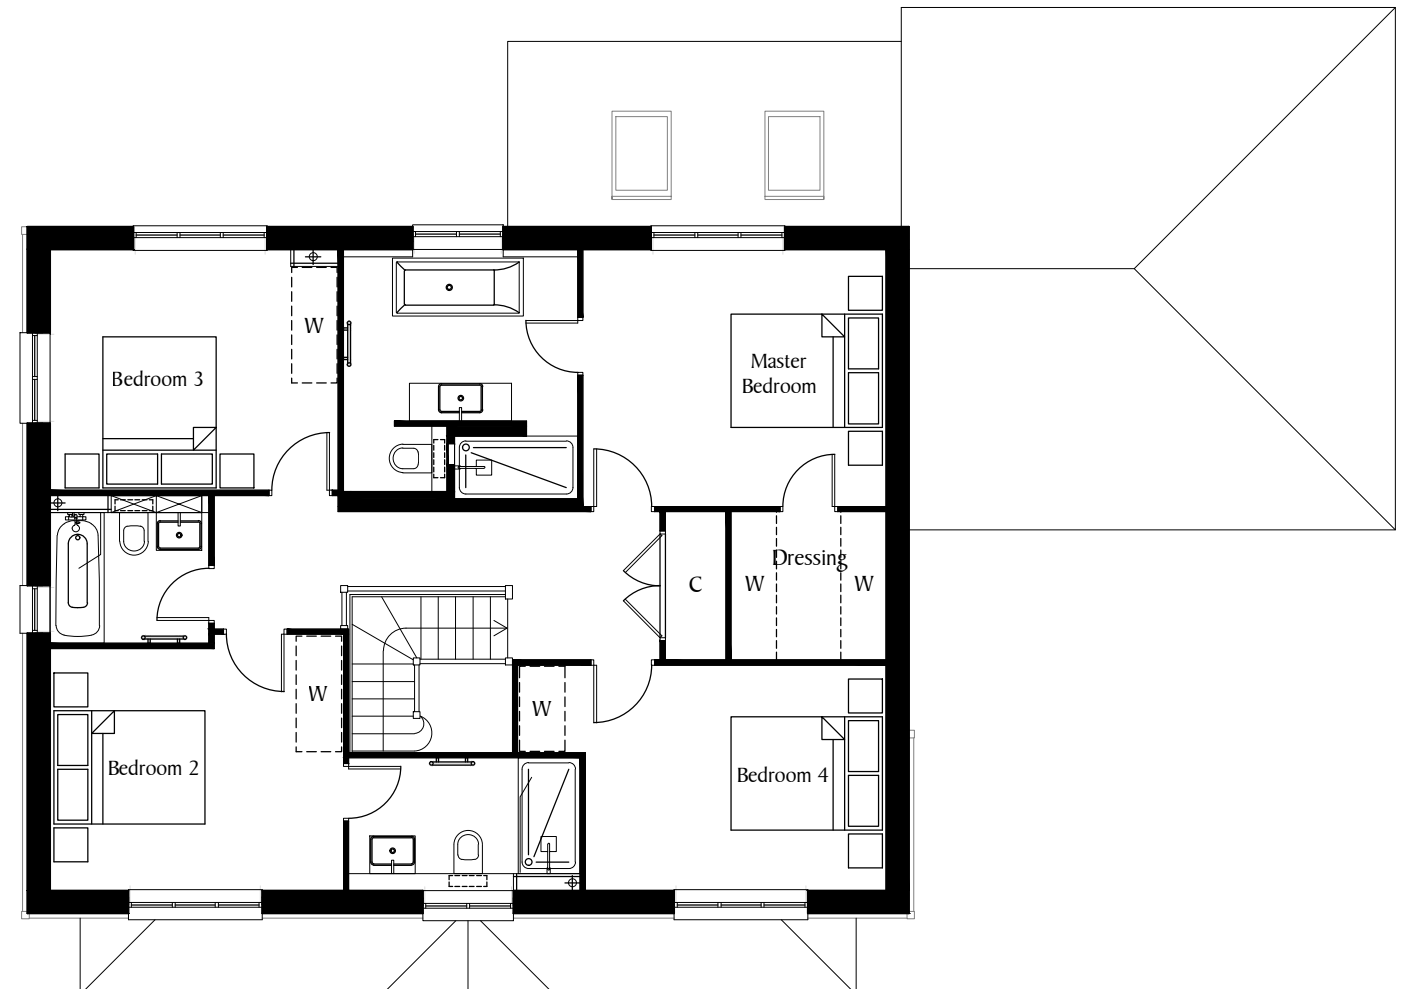

First Floor

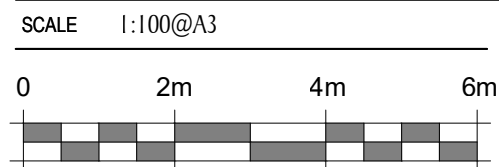

SCALE	1:100@A3
0	2m
4m	6m

REV	DATE	REVISION
B	07.05.20	Floor plans amended to suit revised elevations.

REV	DATE	REVISION

DEVELOPMENT	
LAND WEST OF WORTHING ROAD SOUTHWATER PHASE 5	
DRAWN	DATE
RJW	MAY 2020

DRAWING TITLE	
PLOT 74 FLOOR PLANS	
DRG NO.	REVISION
S835/P74/01	B

Berkeley
Designed for life

Berkeley Homes (Southern) Limited
Berkeley House, Bay Tree Avenue
Leatherhead
Surrey, KT22 7UE
Tel: (01372) 370400