




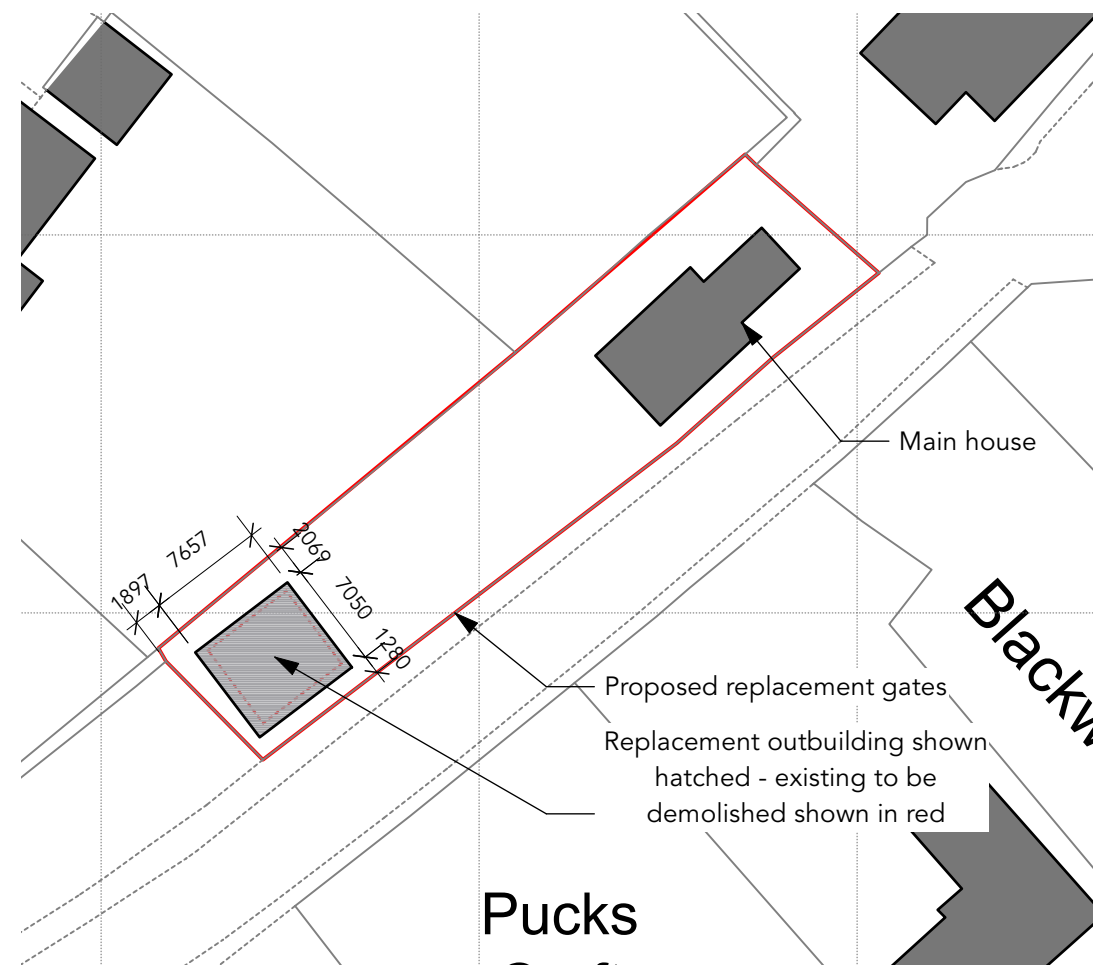


1 **Block Plan Proposed**  
Scale: 1:500

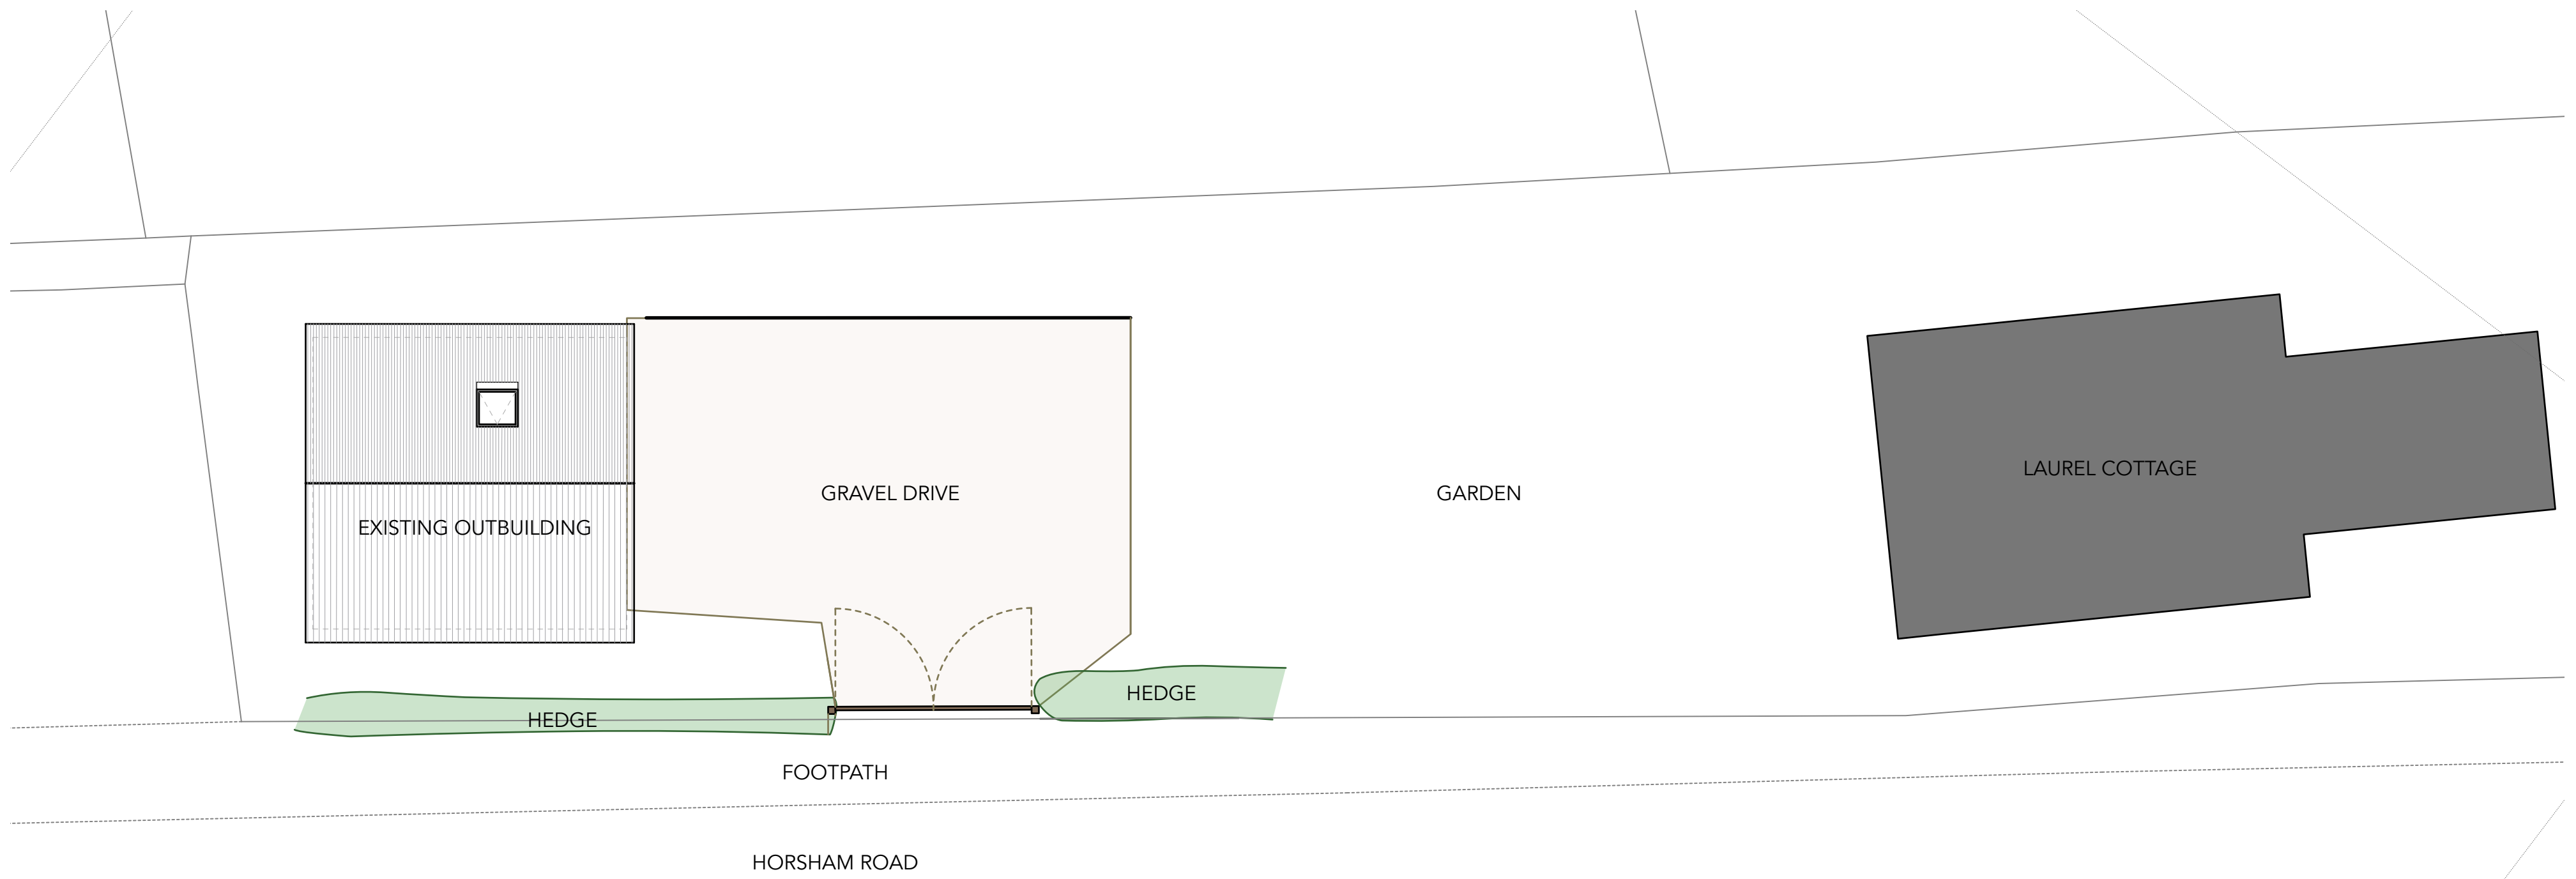


2 **Existing Site Plan**  
Scale: 1:100

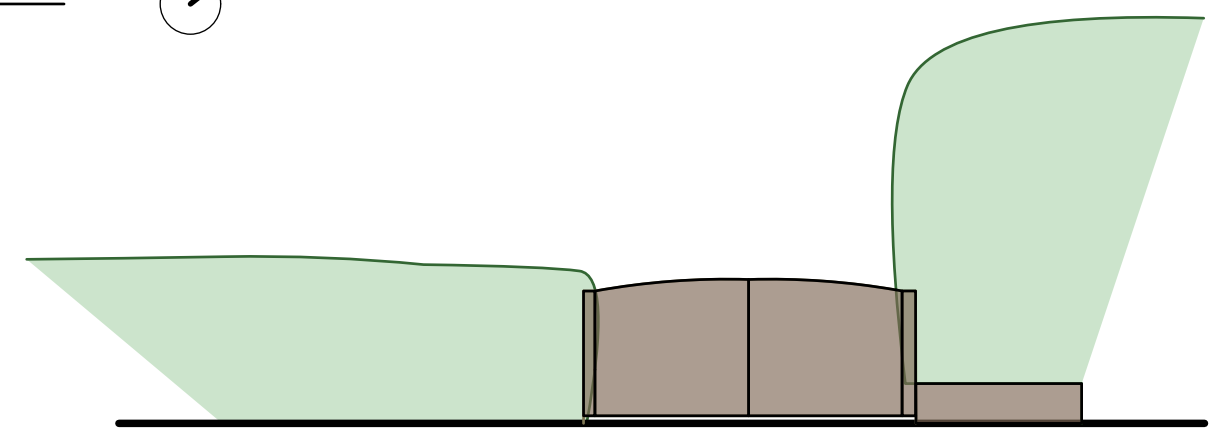

3 **Existing Elevation of Gates**  
Scale: 1:100

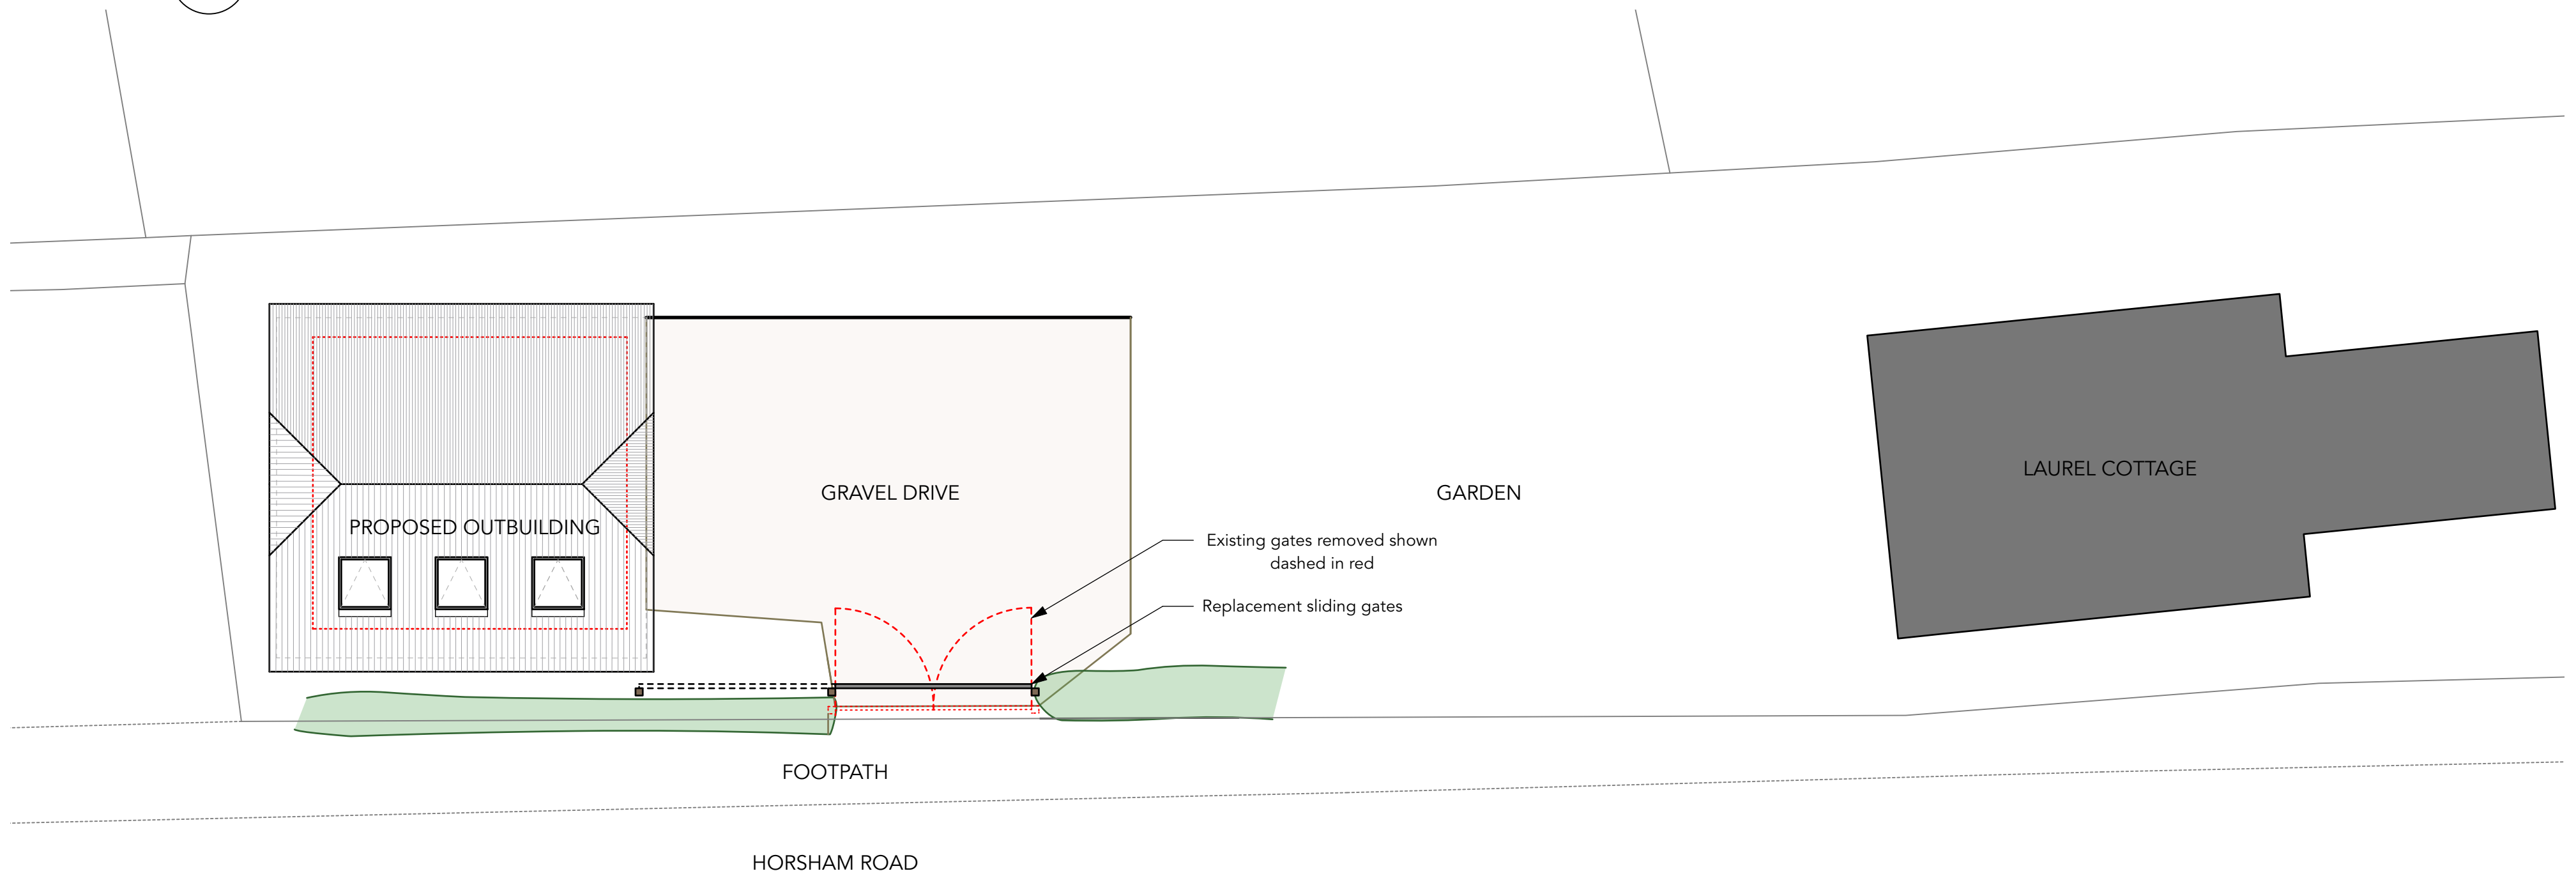

4 **Proposed Site Plan**  
Scale: 1:100

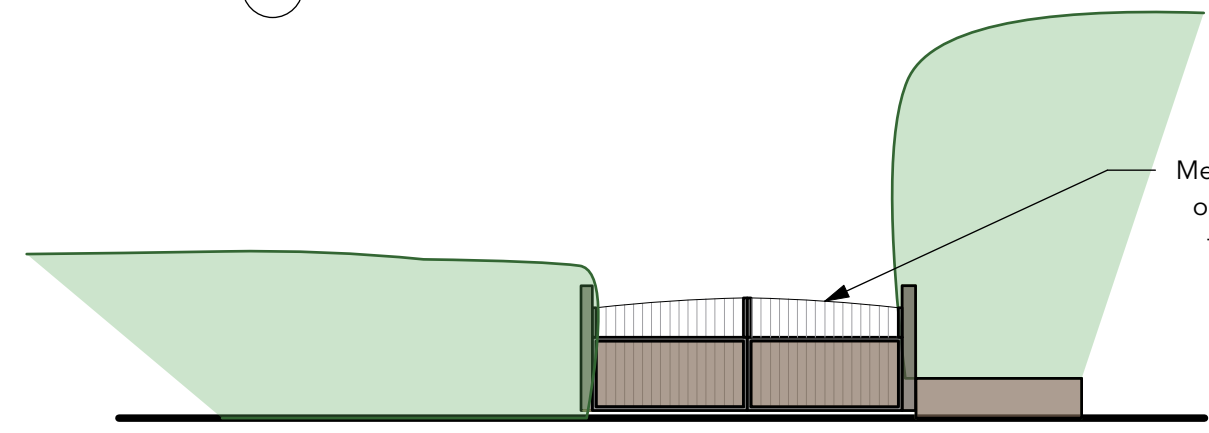

5 **Proposed Elevation of Gates**  
Scale: 1:100

**GENERAL NOTES (PRE-CONSTRUCTION):**

1. Do not scale this drawing except for planning purposes.
2. All dimensions are in mm.
3. Beckmann Architecture to be notified immediately if any discrepancy is found.
4. All dimensions to be verified by contractor and/or subcontractors before work commences.
5. All details to be in accordance with relevant British Standards, manufacturer's recommendations and specifications.
6. This drawing to be read in conjunction with full drawings set.
7. This drawing is property of Beckmann Architecture Limited. Copyright reserved.
8. This drawing is to be printed in colour unless specified by the designer

**DRAWING KEY**

|  |                           |
|--|---------------------------|
|  | Application Site Boundary |
|  | Demolition                |
|  | Existing                  |
|  | Proposed                  |
|  | Headheight at 1.5m        |
|  | Headheight at 1.8m        |
|  | Headheight at 2.1m        |

DRAWING TITLE  
REPLACEMENT GATES

DRAWING NUMBER  
BA280-03-002

SCALE  
1:100 / AS SHOWN @ A1 PLANNING

STAGE  
XX  
© Crown copyright 2026 Ordnance Survey 100053143

SITE ADDRESS  
LAUREL COTTAGE, HORSHAM RD, RUSPER  
PROJECT  
REPLACEMENT OUTBUILDING  
CLIENT  
JONATHAN ELLIOTT

DATE  
MAR 26  
DRAWN  
CB  
CHECKED  
MSH  
SIZE  
A1

BE // AR  
BECKMANN ARCHITECTURE

07845698006 // OFFICE@BE-AR.CO.UK // BE-AR.CO.UK