
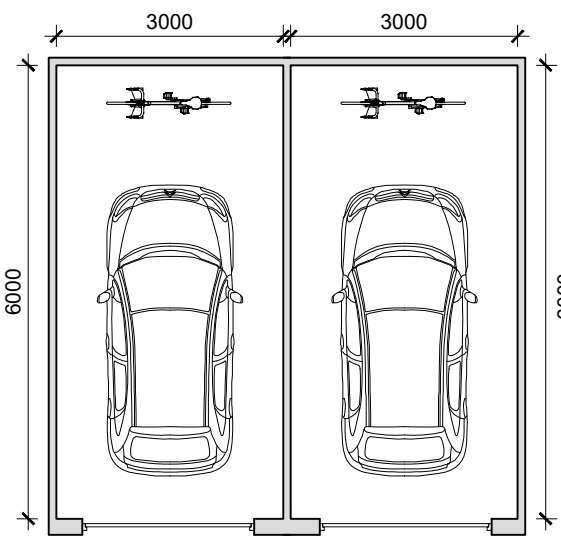




Floor Plan - Single Garage

Plots 1, 2, 3, 22, 23, 24, 33, 37, 66, 67, 68, 71, 72, 73, 76, 77, 80, 82, 86, 129

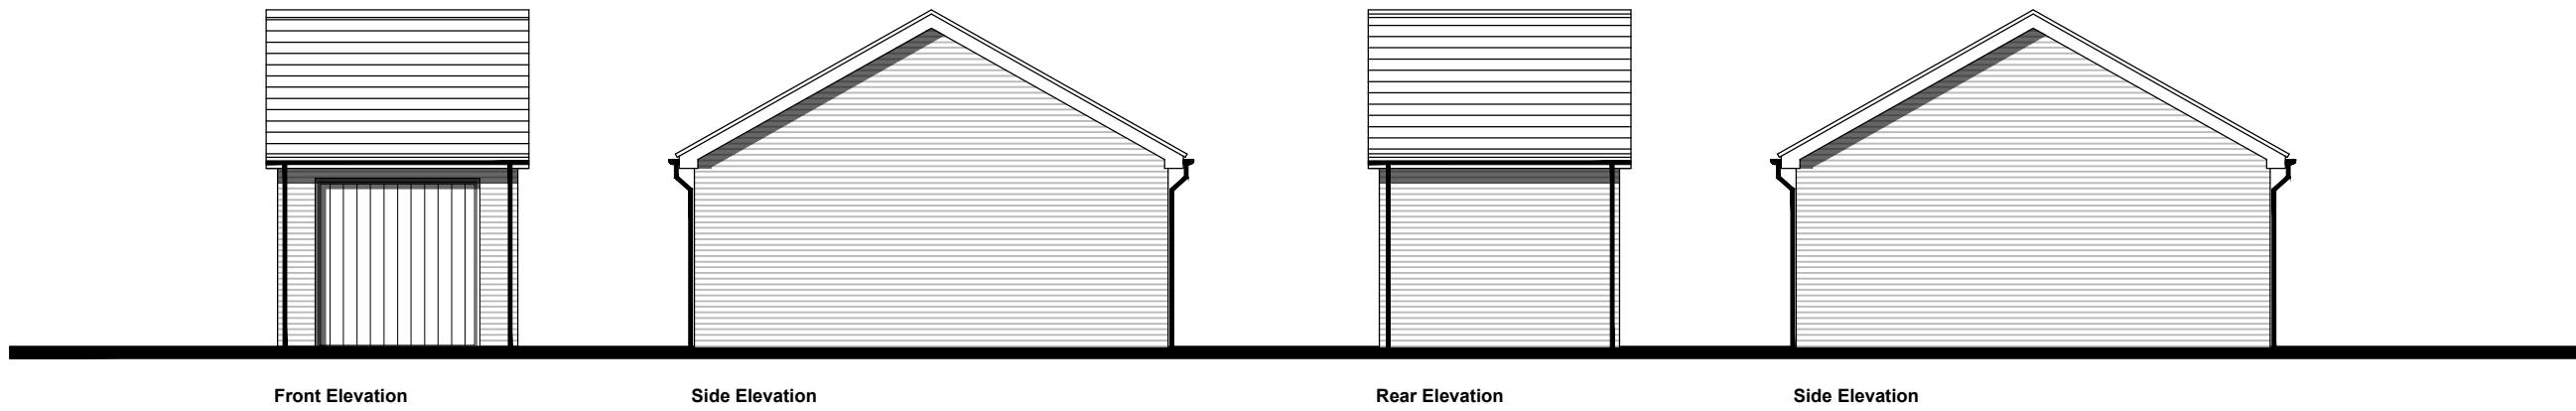


Floor Plan - Double Garage


Plots 20-21, 69-70, 74-75, 132-133

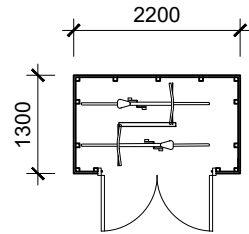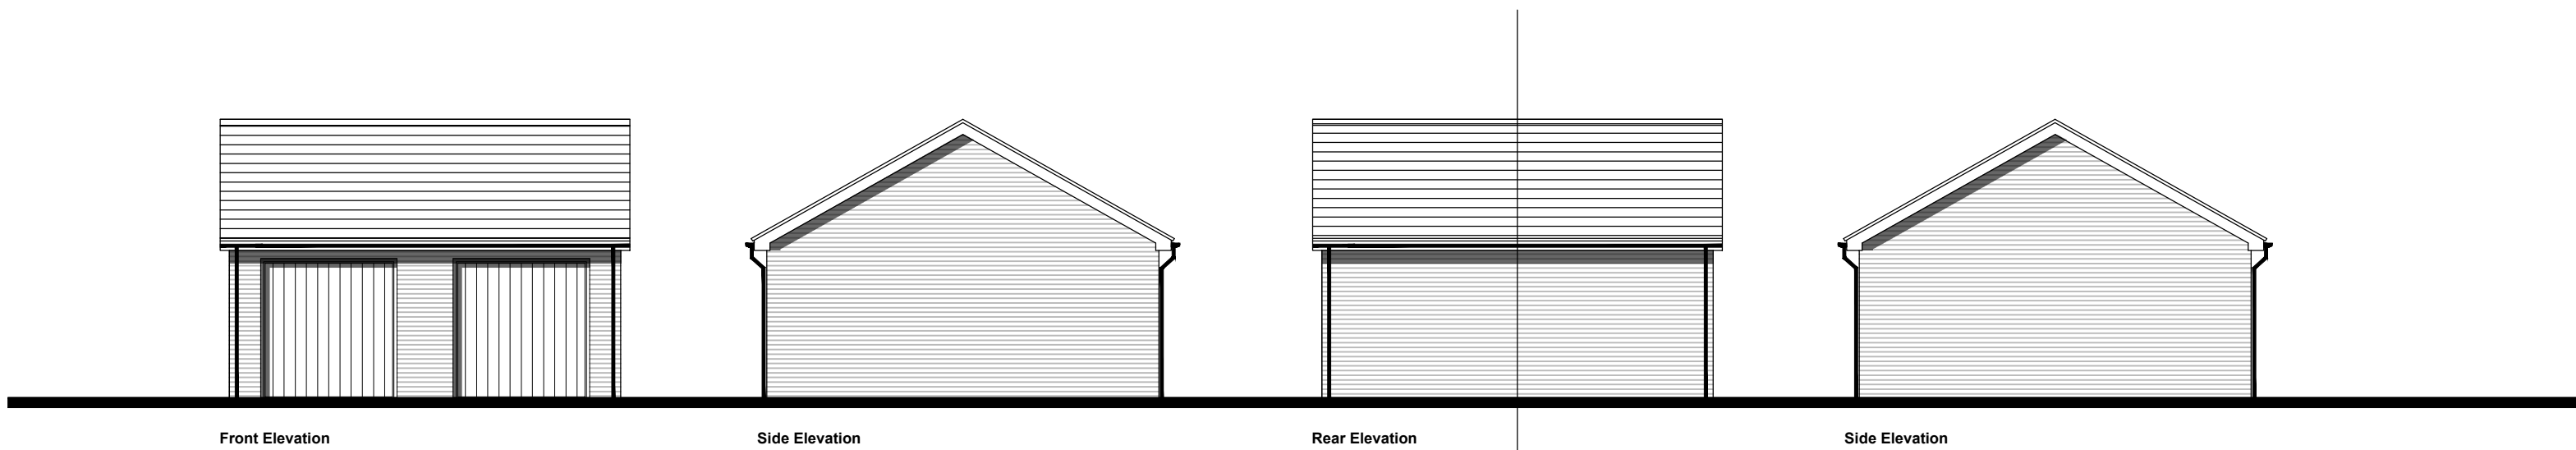

Floor Plan - Cycle Store

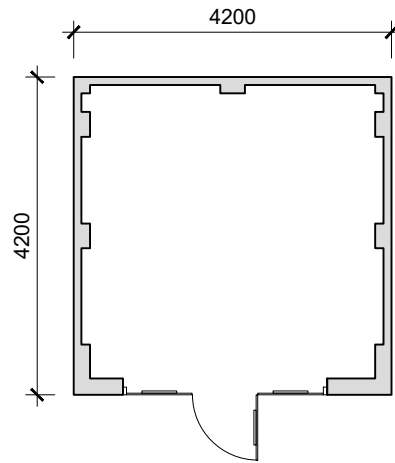

Floor Plan - Substation

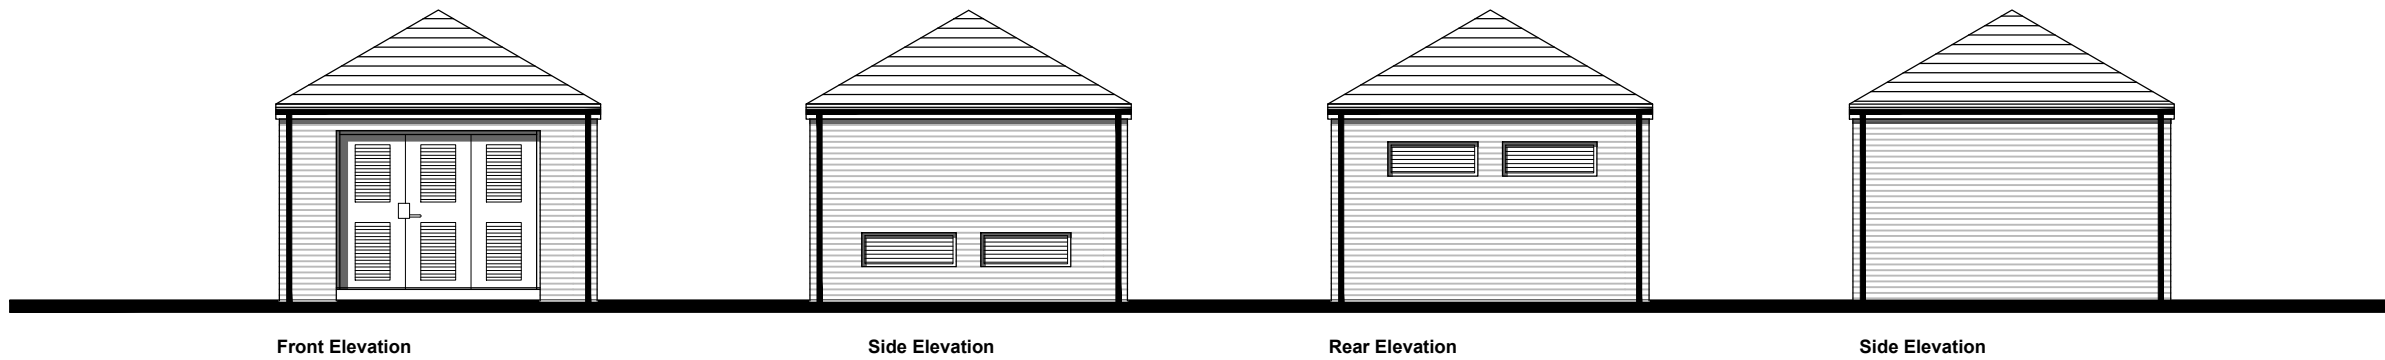

B	04.08.26	Amended Plot Numbers	MC	KE
A	17.03.26	Amended Plot Numbers	MC	KE
Rev	Date	Revision Details	Dr	Ch



E hello@ecearchitecture.com Creativity. Quality. Commerciality.
W ecearchitecture.com Rethink what's possible

Client's Name
Taylor Wimpey South Thames

Job Title
Lower Broadbridge Farm,
Broadbridge Heath

Drawing Title
Proposed Plans and Elevations
Garages, Cycle Store and Substation

Scale
1:100 @ A1 / 1:200 @ A3
metres 2 4 6 8 10

Drawn	Checked	Date
MC	KE	06.03.26

Job No	Drawing No	Rev
7564	PL-46	B

Status
APPROVAL