


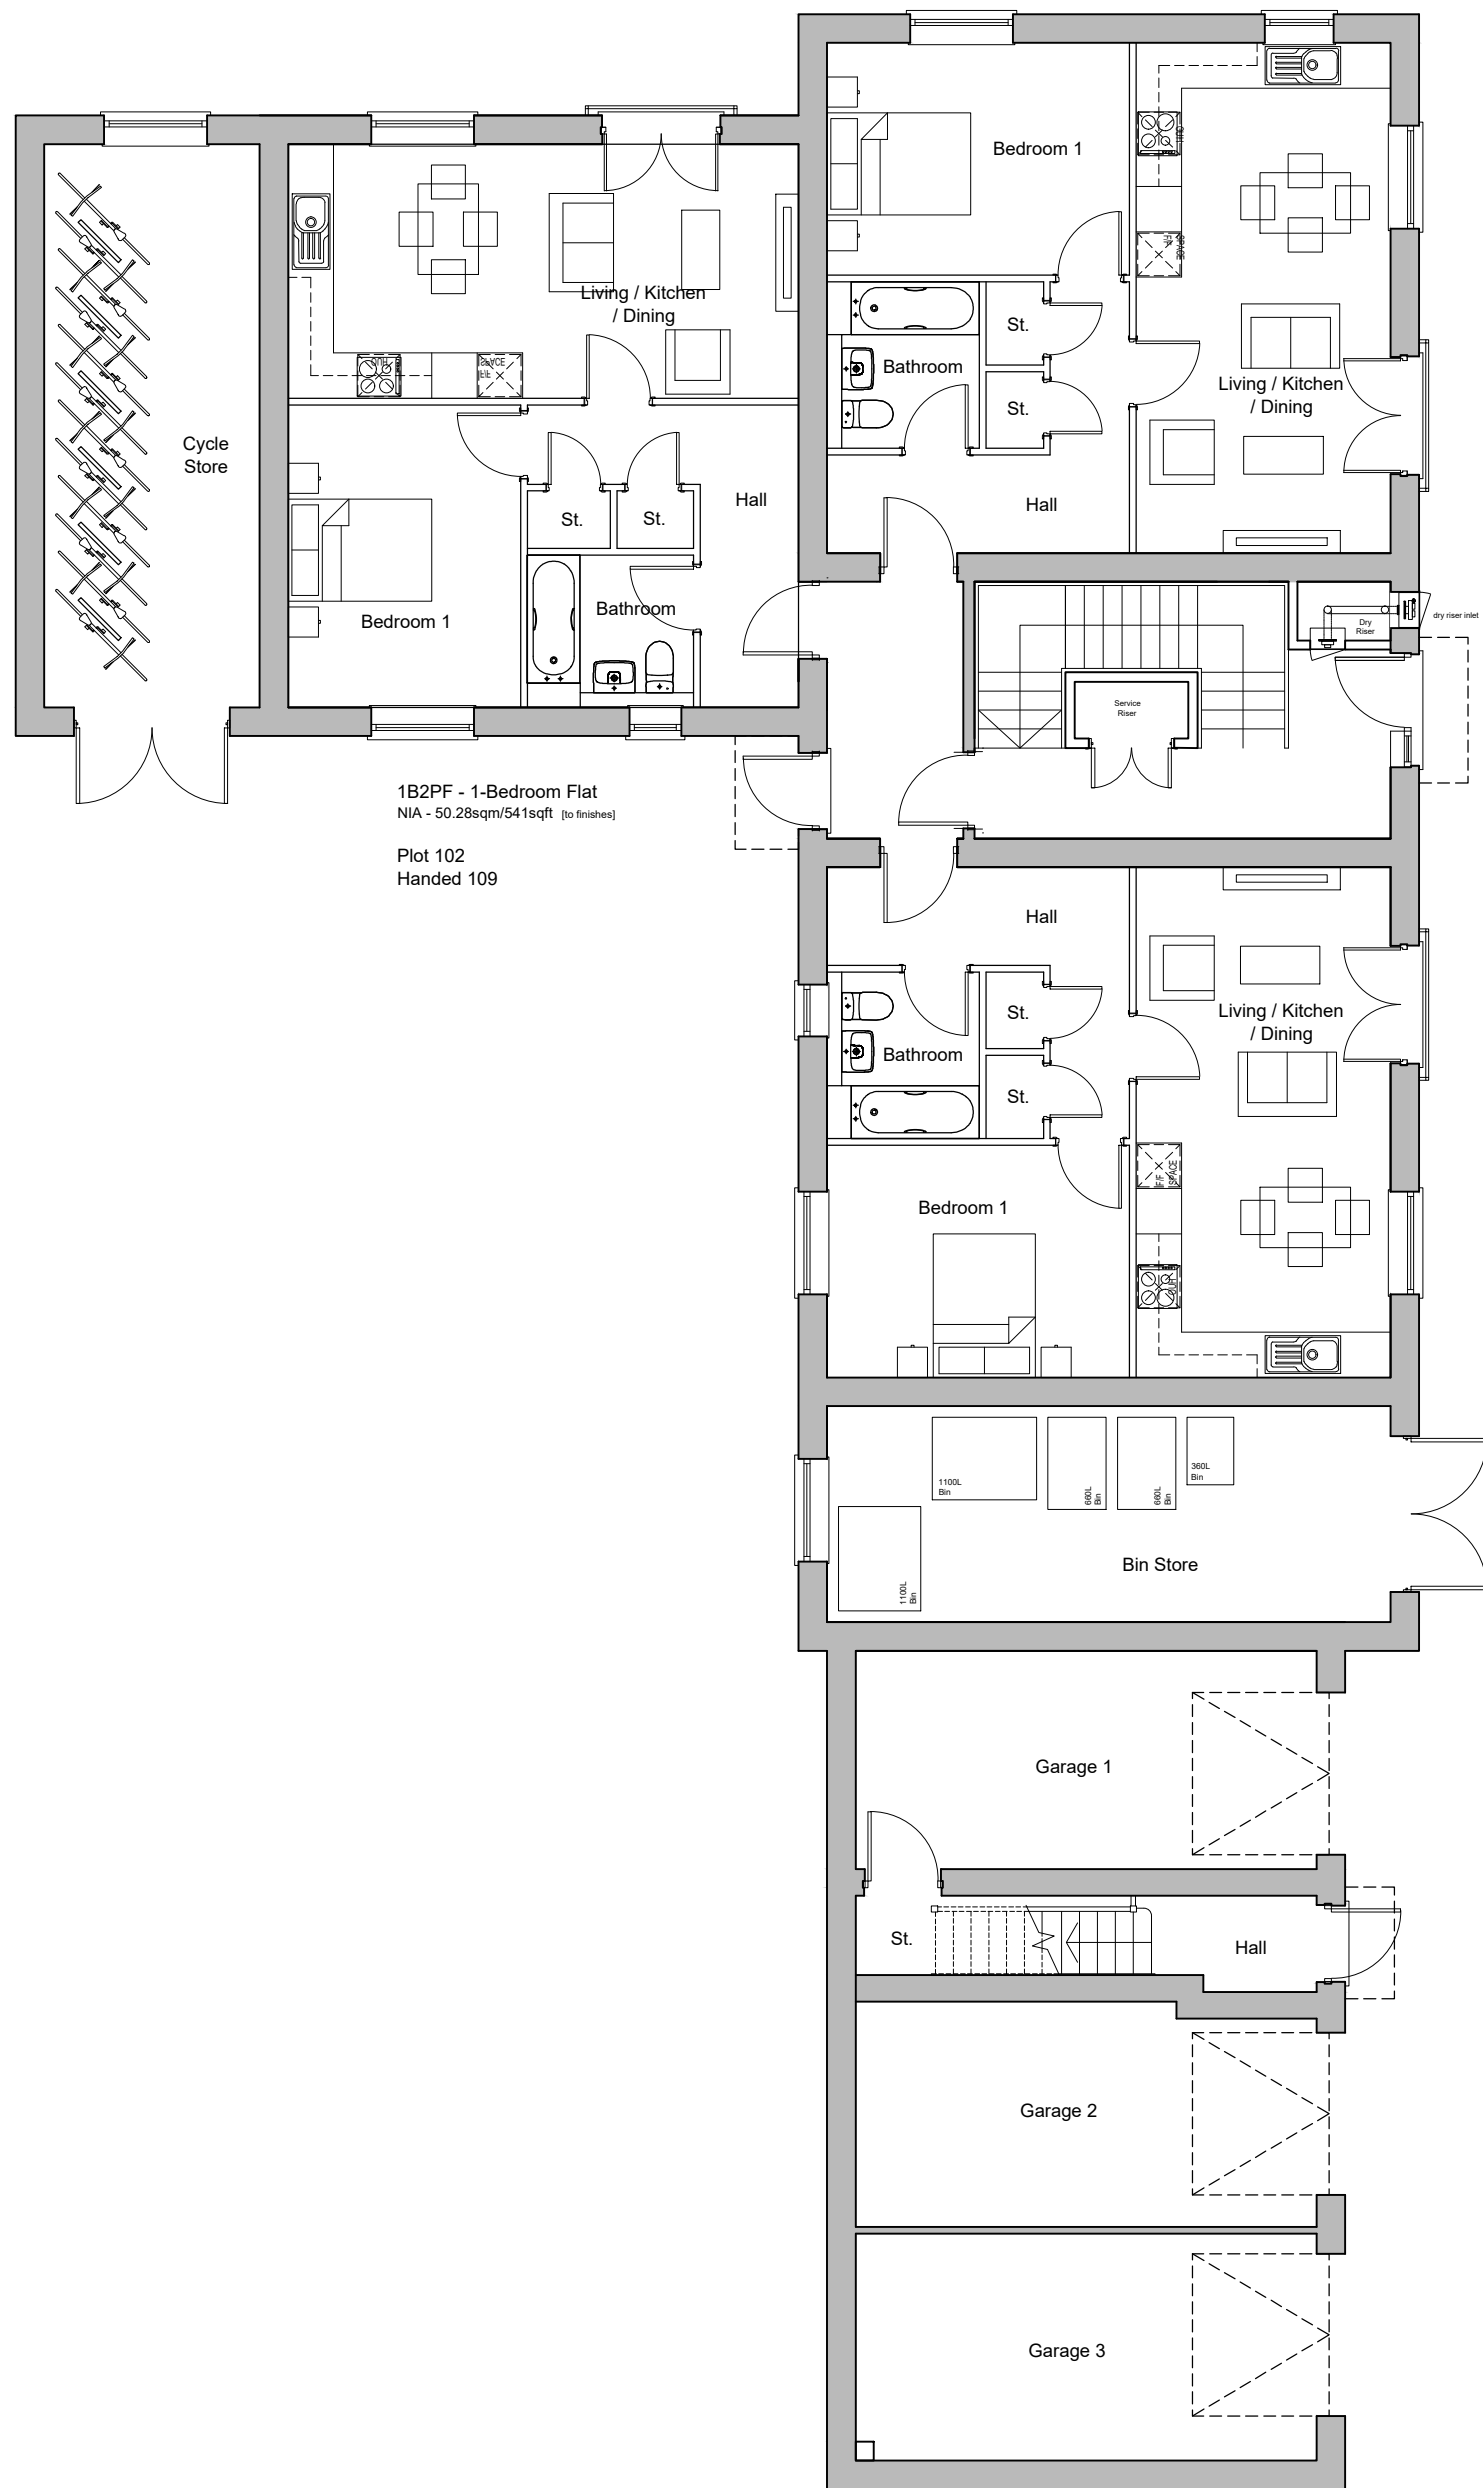


Ground Floor Plan

1B2PF - 1-Bedroom Flat
N/A - 50.28sqm/541sqft (to be used)
Plot 101
Handed 110

1B2PF - 1-Bedroom Flat
N/A - 50.28sqm/541sqft (to be used)
Plot 100
Handed 111


EMT21 - 2-Bedroom House
N/A - 67.53sqm/727sqft (to be used)
Plot 99
Handed 118

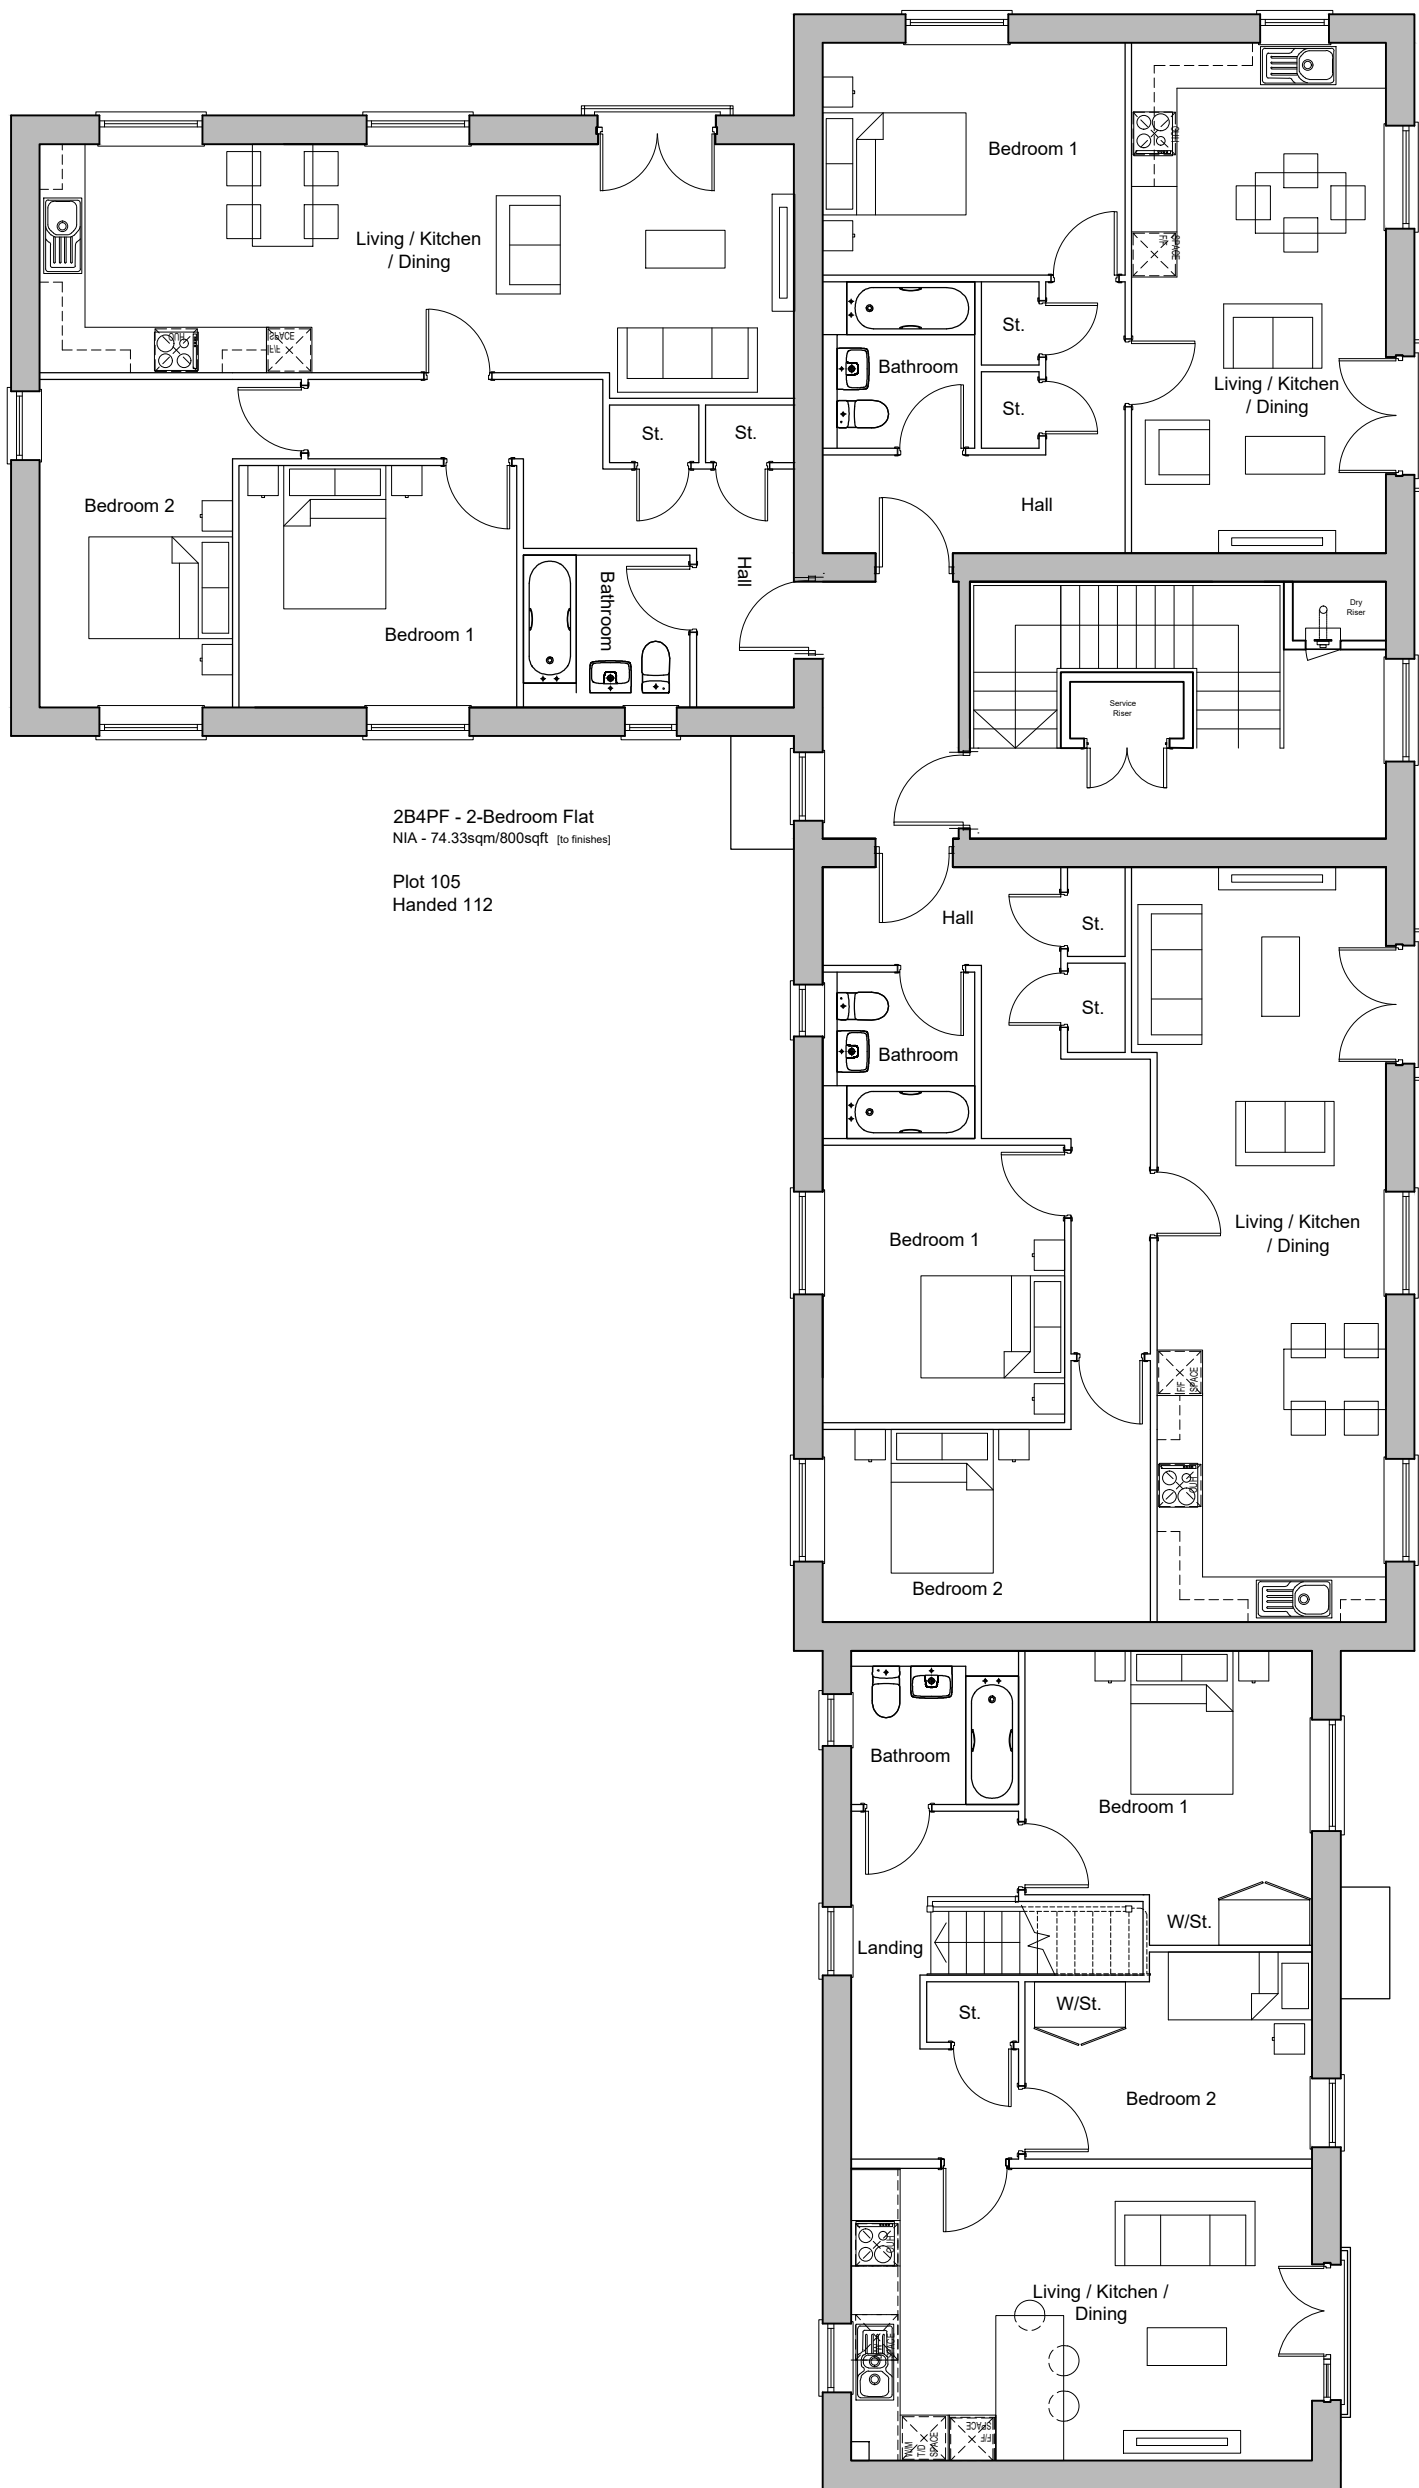

First Floor Plan

1B2PF - 1-Bedroom Flat
N/A - 50.28sqm/541sqft (to be used)
Plot 104
Handed 113

2B4PF - 2-Bedroom Flat
N/A - 74.45sqm/801sqft (to be used)
Plot 103
Handed 114

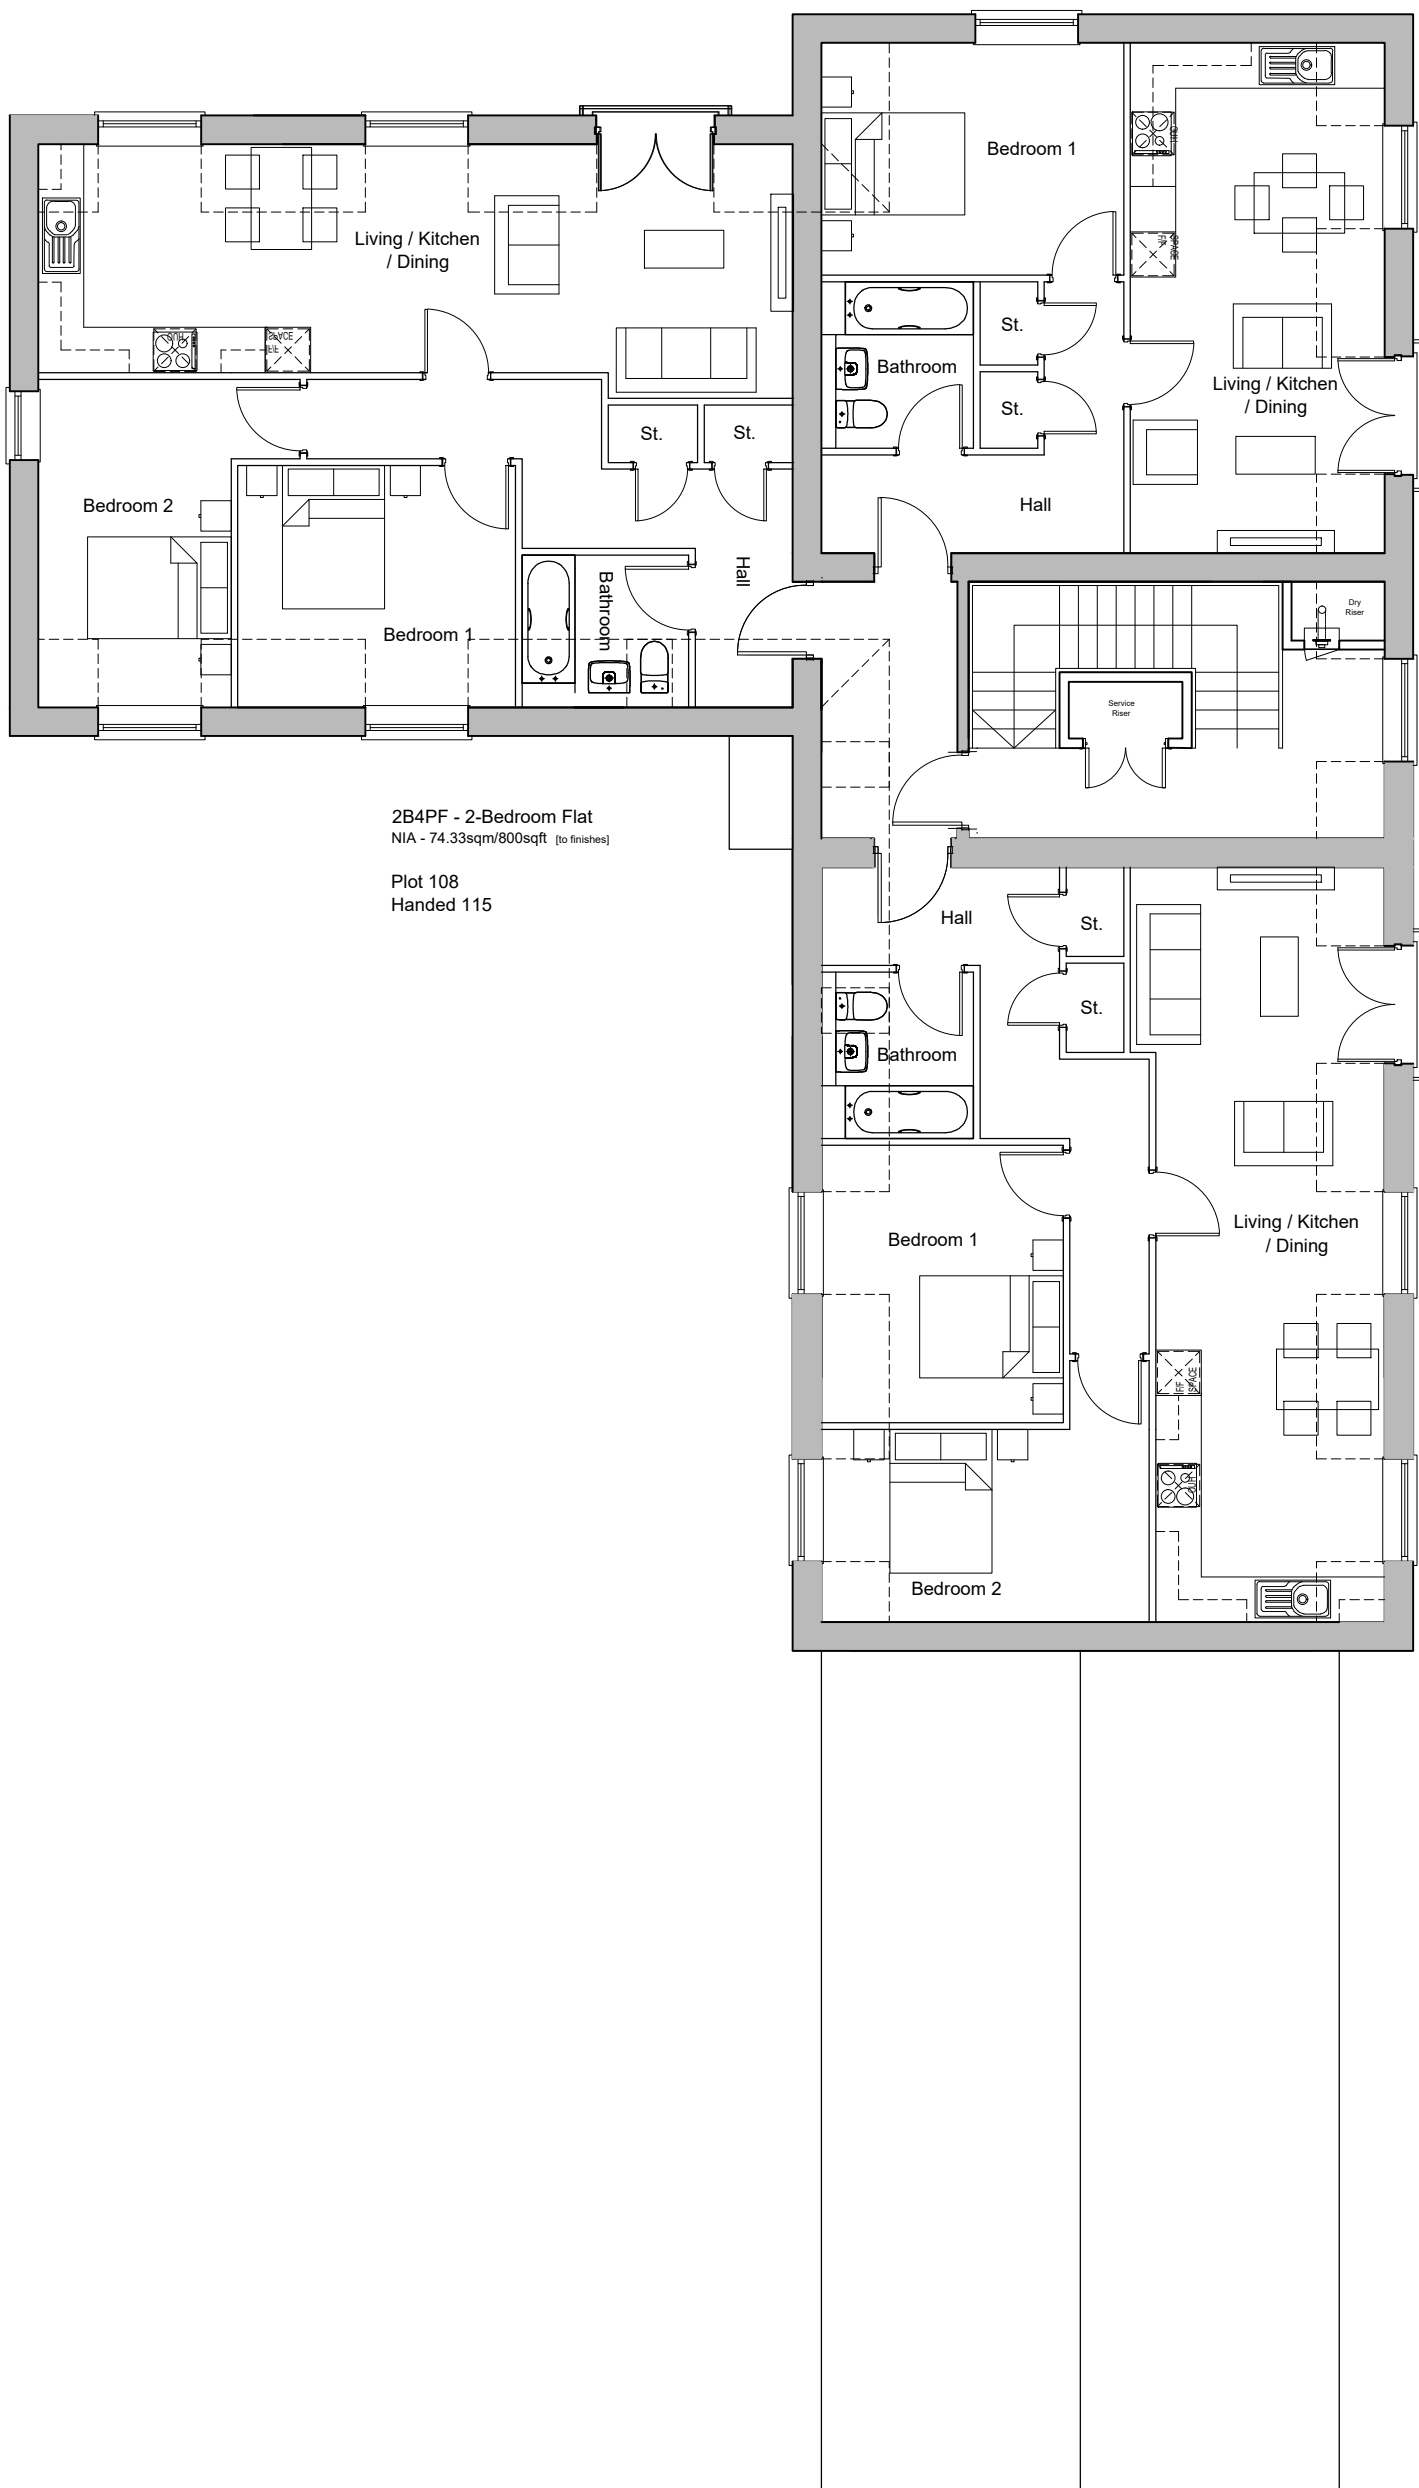

Second Floor Plan

1B2PF - 1-Bedroom Flat
N/A - 50.28sqm/541sqft (to be used)
Plot 107
Handed 116

2B4PF - 2-Bedroom Flat
N/A - 74.45sqm/801sqft (to be used)
Plot 106
Handed 117

F	04.08.26	Floor Plans Amended	MC	KE
E	02.07.26	Second Floor Plan Adjusted	MC	KE
D	08.04.26	Floor Plan Adjusted	MC	KE
C	18.03.26	Stairs handed, dry riser adjusted	KA	KE
B	17.03.26	Updated Plot Numbers	MC	KE
A	06.03.26	Amended Plot Numbers	MC	KE
Rev	Date	Revision Details	Dr	Ch



E hello@ecearchitecture.com
W ecearchitecture.com

Creativity. Quality. Commerciality.
Rethink what's possible

Client's Name
Taylor Wimpey South Thames

Job Title
Lower Broadbridge Farm,
Broadbridge Heath

Drawing Title
Proposed Plans
Flat Blocks Sheet 1

Scale
1:100 @ A1 / 1:200 @ A3

Drawn
KE/KB

Checked
KE

Date
24.02.26

Job No
7564

Drawing No
PL-60

Rev
F

Status
APPROVAL