


CDM 2015 Health & Safety Information

This information relates only to 'Significant Hazards' identified on this drawing and is to be read in conjunction with the Designer's Hazard Register.

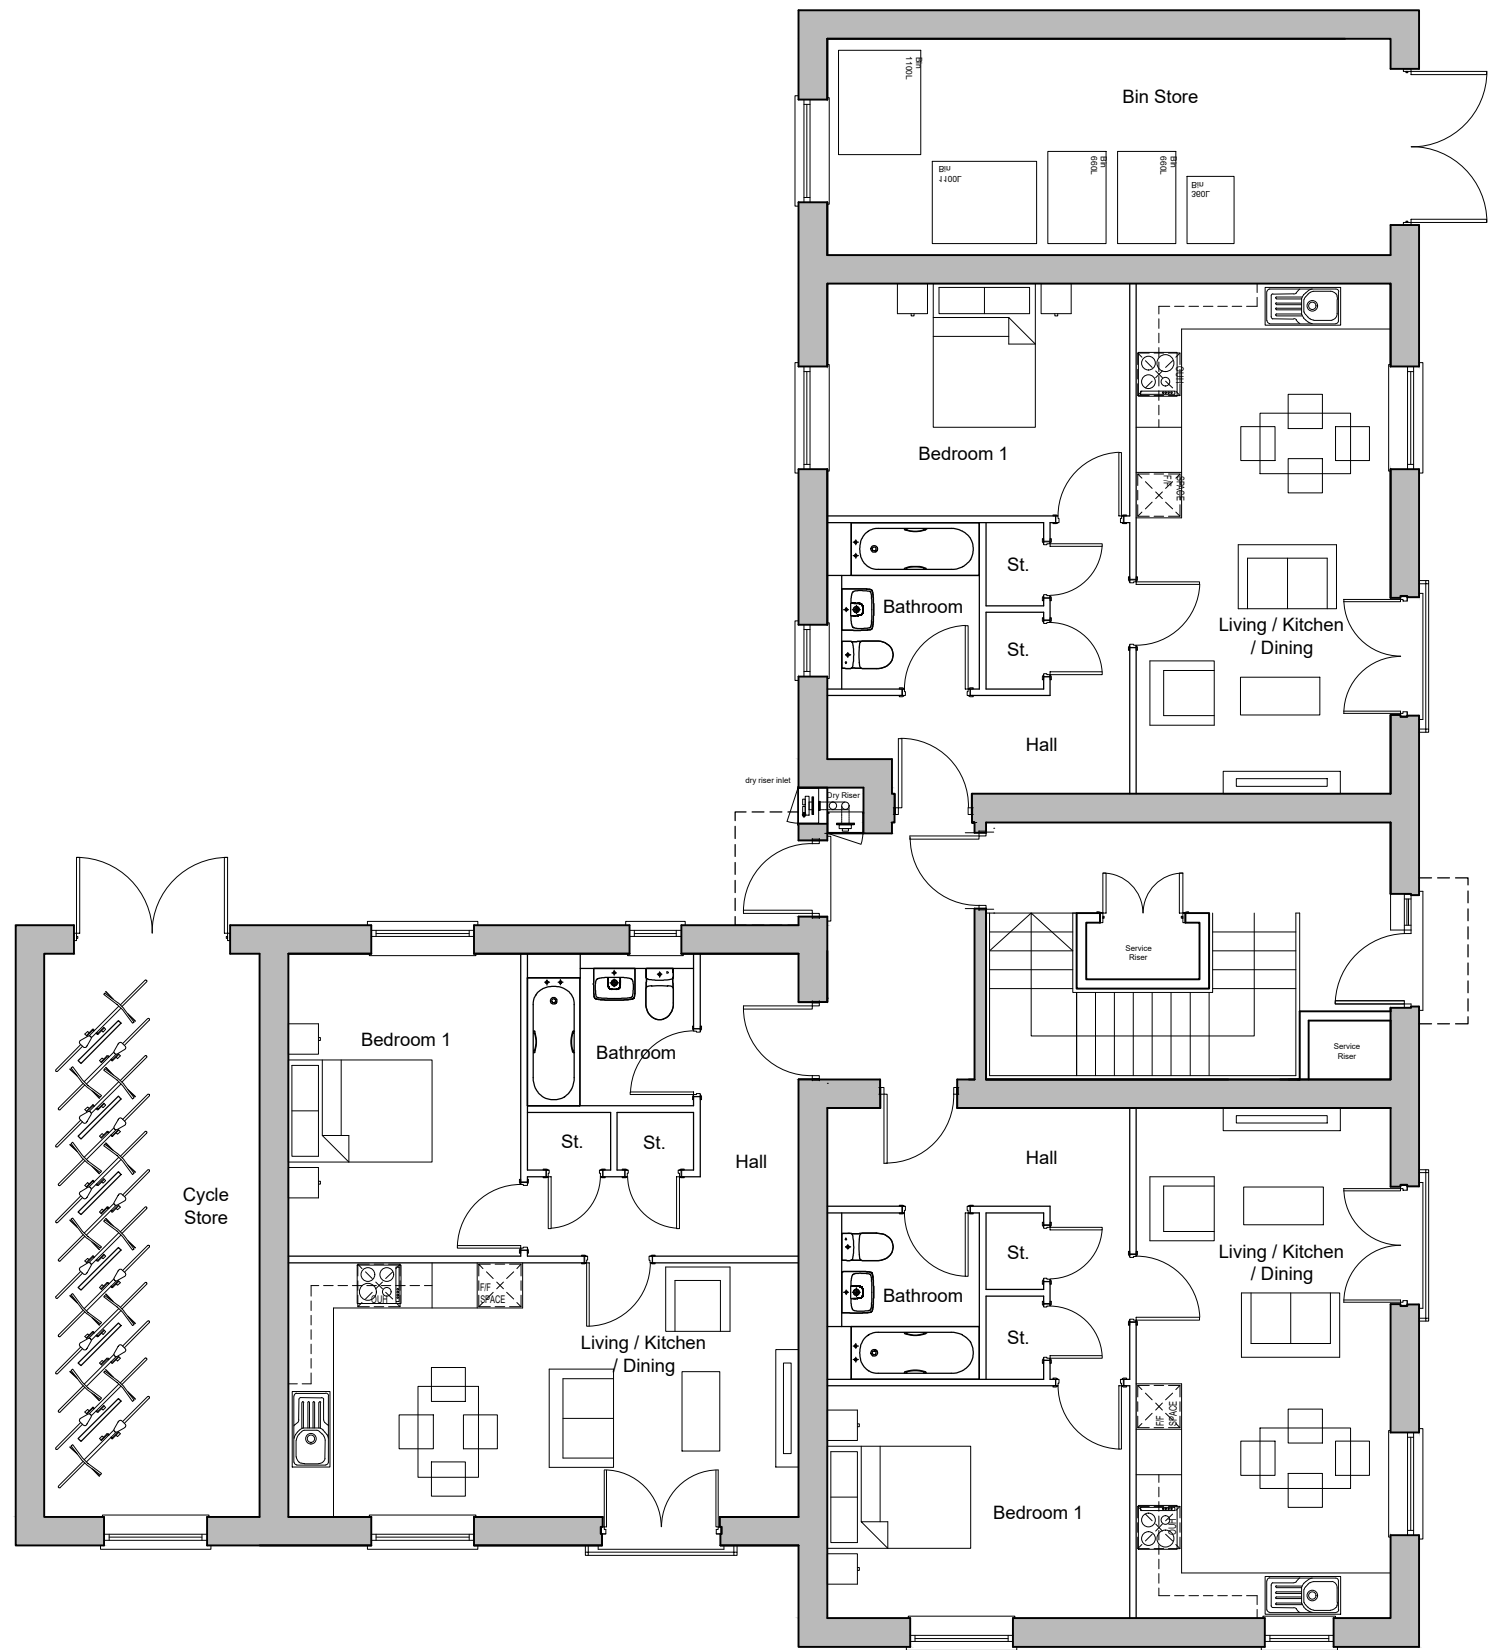


182PF - 1-Bedroom Flat
N/A - 50.28sqm/541sqft (to be used)
Plot 86

Ground Floor Plan

182PF - 1-Bedroom Flat
N/A - 50.28sqm/541sqft (to be used)
Plot 88

182PF - 1-Bedroom Flat
N/A - 50.28sqm/541sqft (to be used)
Plot 87

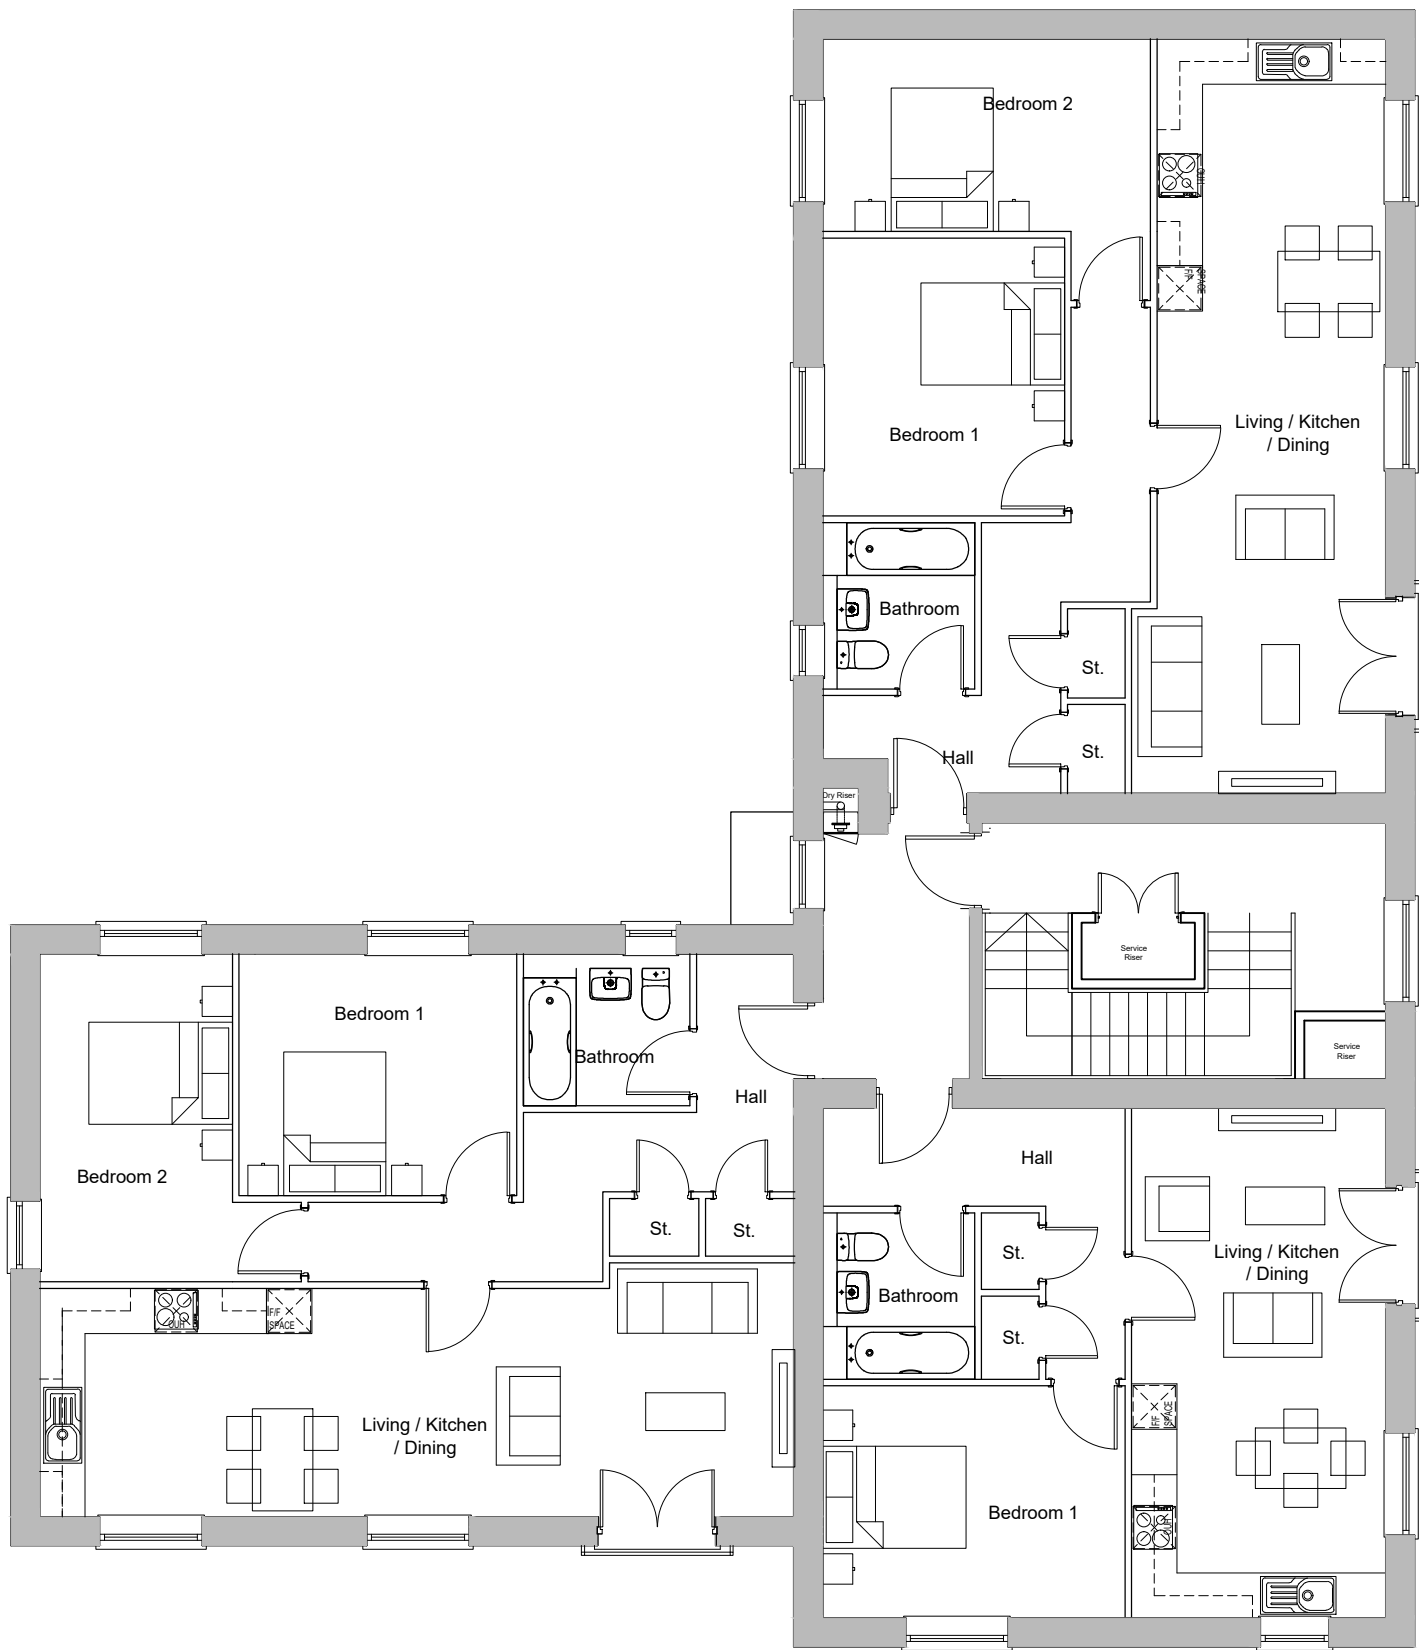


2B4PF - 2-Bedroom Flat
N/A - 74.33sqm/800sqft (to be used)
Plot 89

First Floor Plan

2B4PF - 2-Bedroom Flat
N/A - 74.00sqm/801sqft (to be used)
Plot 91

1B2PF - 1-Bedroom Flat
N/A - 50.28sqm/541sqft (to be used)
Plot 90

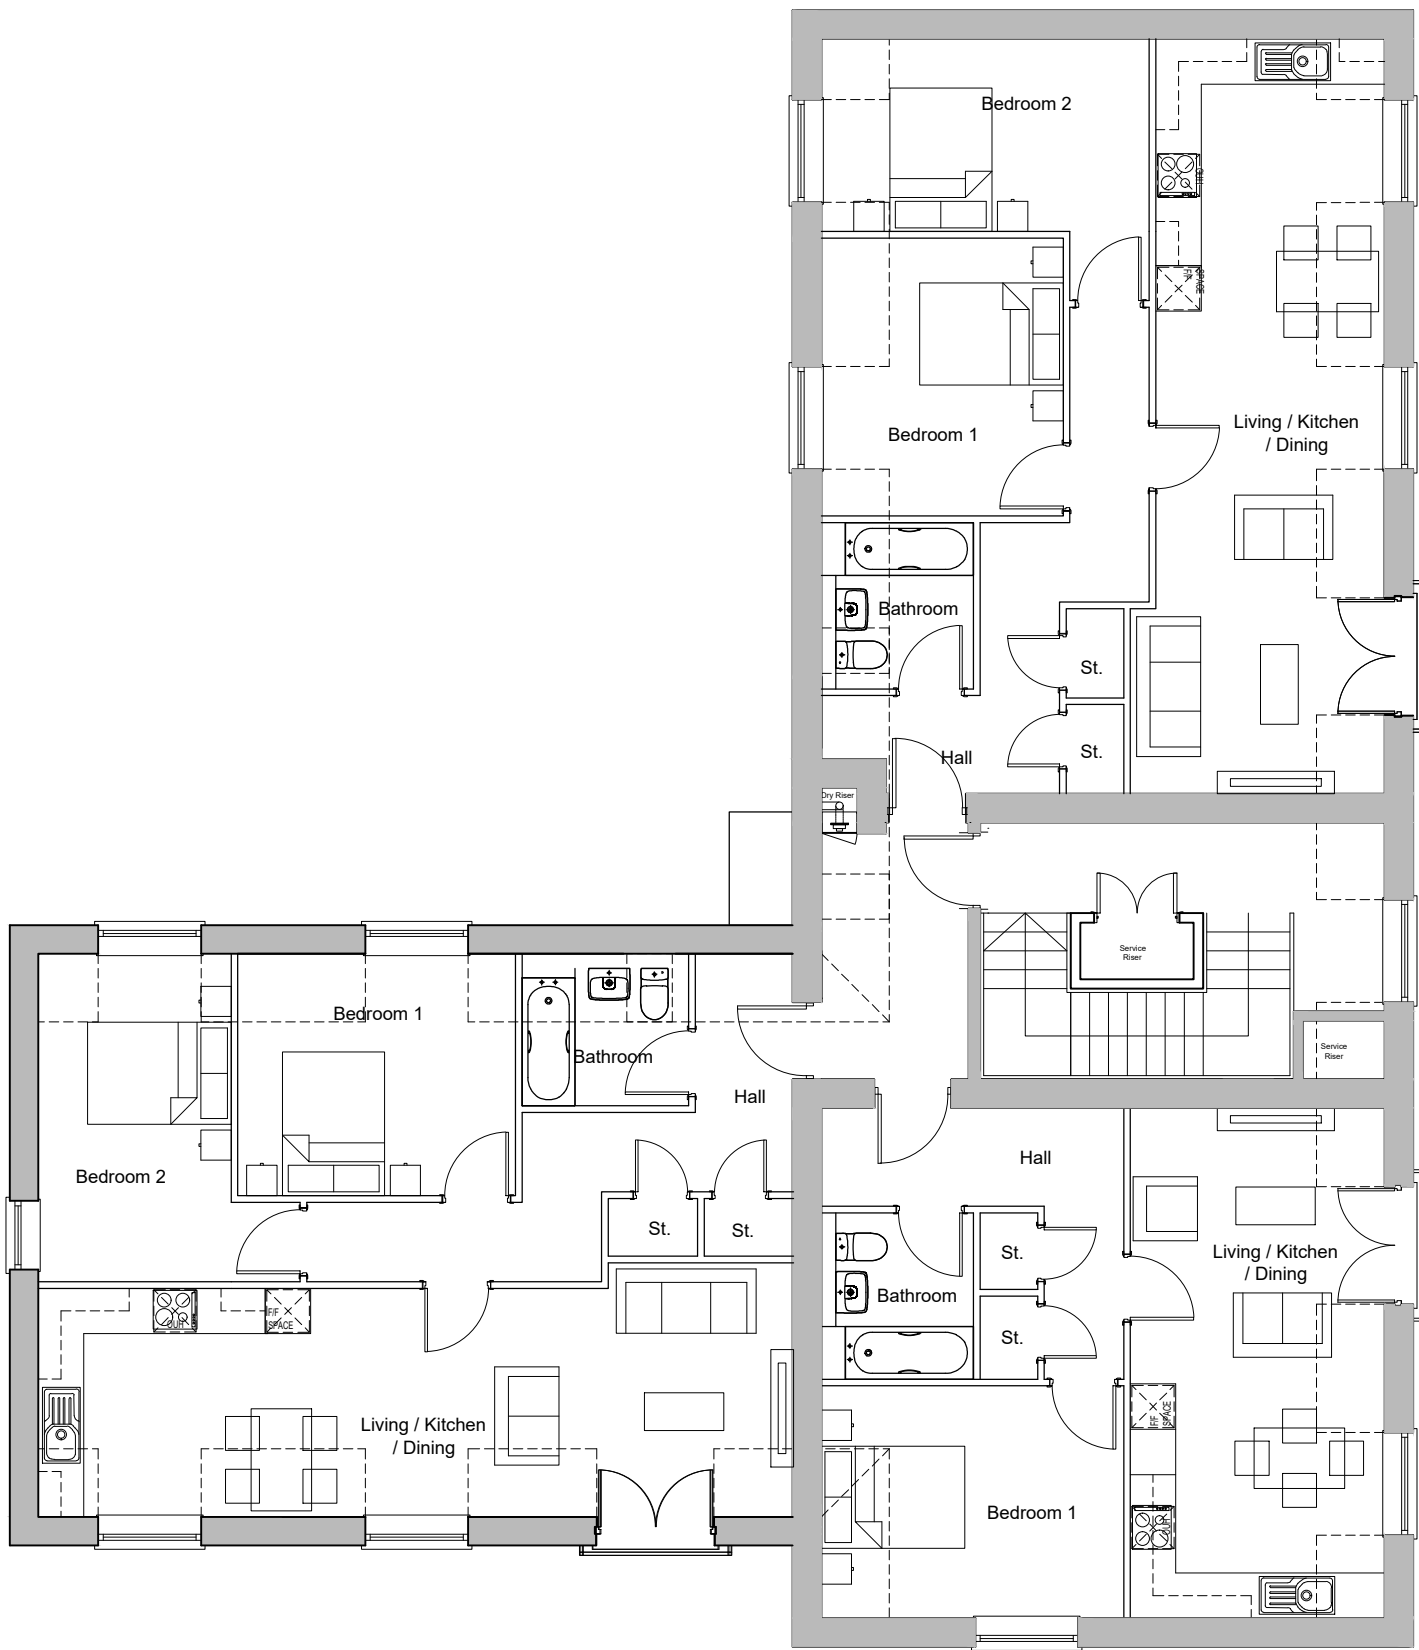

2B4PF - 2-Bedroom Flat
N/A - 74.33sqm/800sqft (to be used)
Plot 92

Second Floor Plan

2B4PF - 2-Bedroom Flat
N/A - 74.00sqm/801sqft (to be used)
Plot 94

1B2PF - 1-Bedroom Flat
N/A - 50.28sqm/541sqft (to be used)
Plot 93

D	04.08.26	Floor Plans Amended	MC	KE
C	02.07.26	Second Floor Plan Adjusted	MC	KE
B	08.04.26	Floor Plan Adjusted	MC	KE
A	18.03.26	Stairs handed, dry riser relocated	KA	KE

Rev	Date	Revision Details	Dr	Ch
-----	------	------------------	----	----



E hello@ecearchitecture.com
W ecearchitecture.com

Creativity. Quality. Commerciality.
Rethink what's possible

Client's Name
Taylor Wimpey South Thames

Job Title
Lower Broadbridge Farm,
Broadbridge Heath

Drawing Title
Proposed Plans
Flat Blocks Sheet 2

Scale
1:100 @ A1 / 1:200 @ A3



Drawn	Checked	Date
MC	KE	17.03.26

Job No	Drawing No	Rev
7564	PL-62	D

Status
APPROVAL