




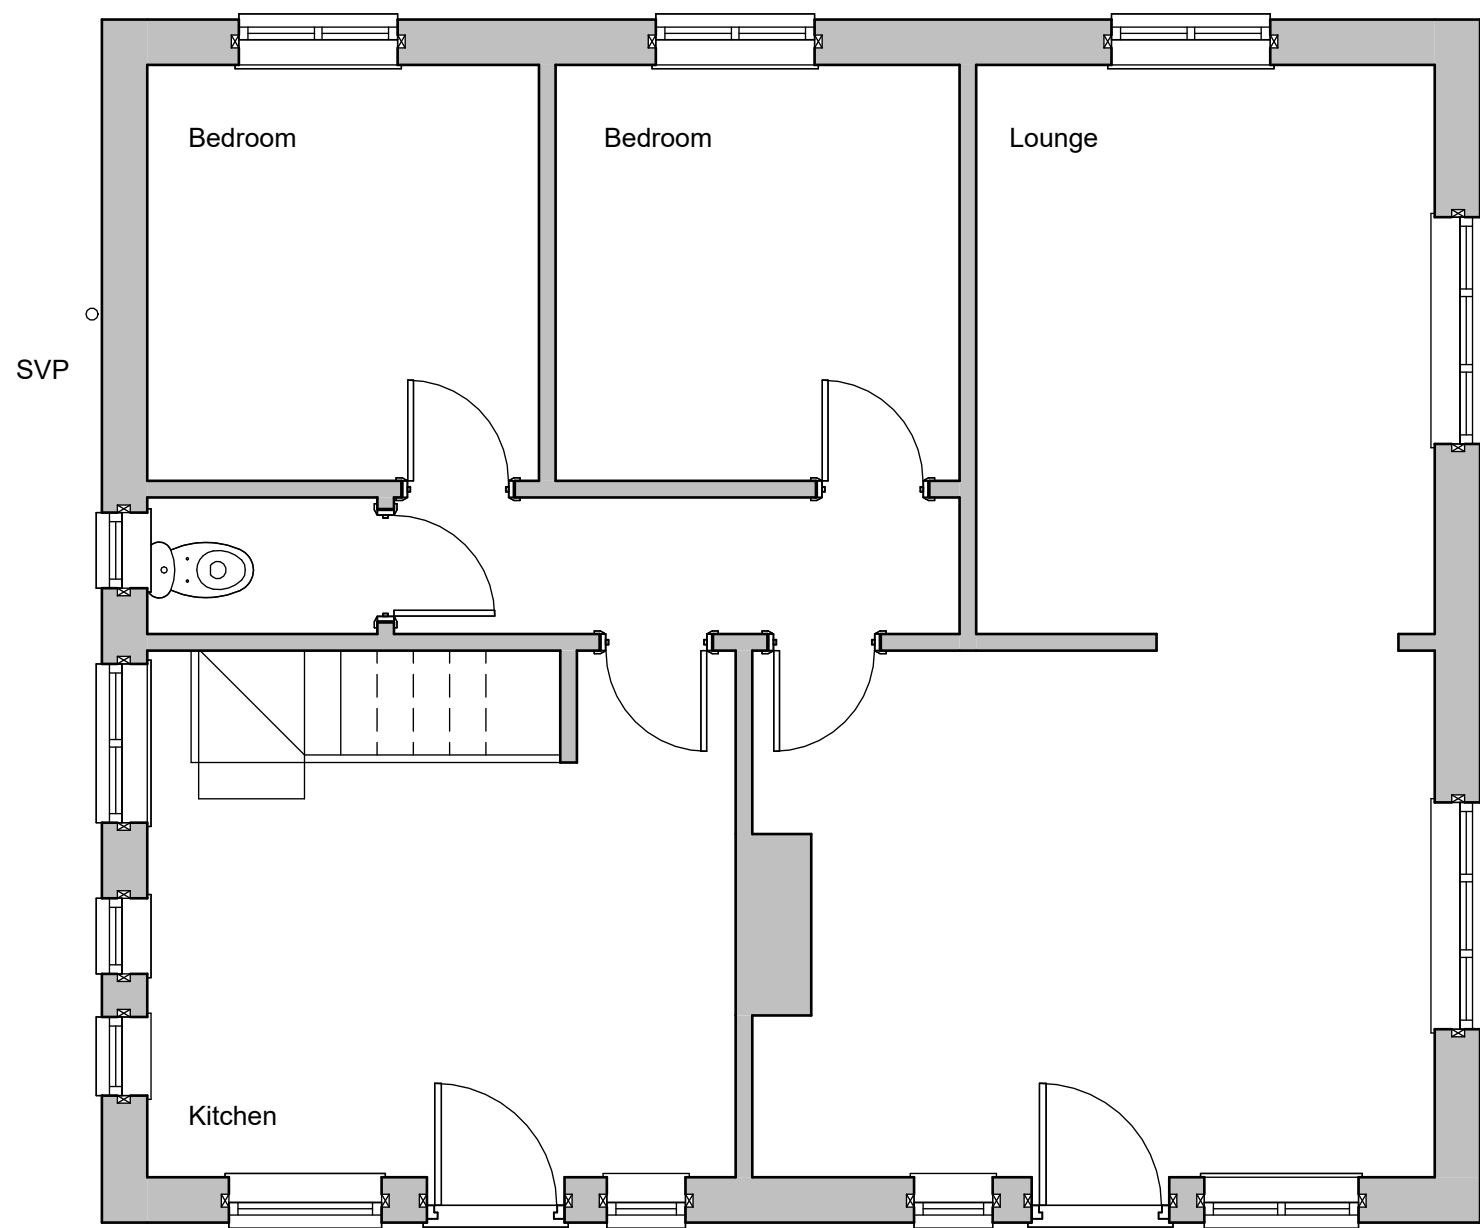


Ground Floor

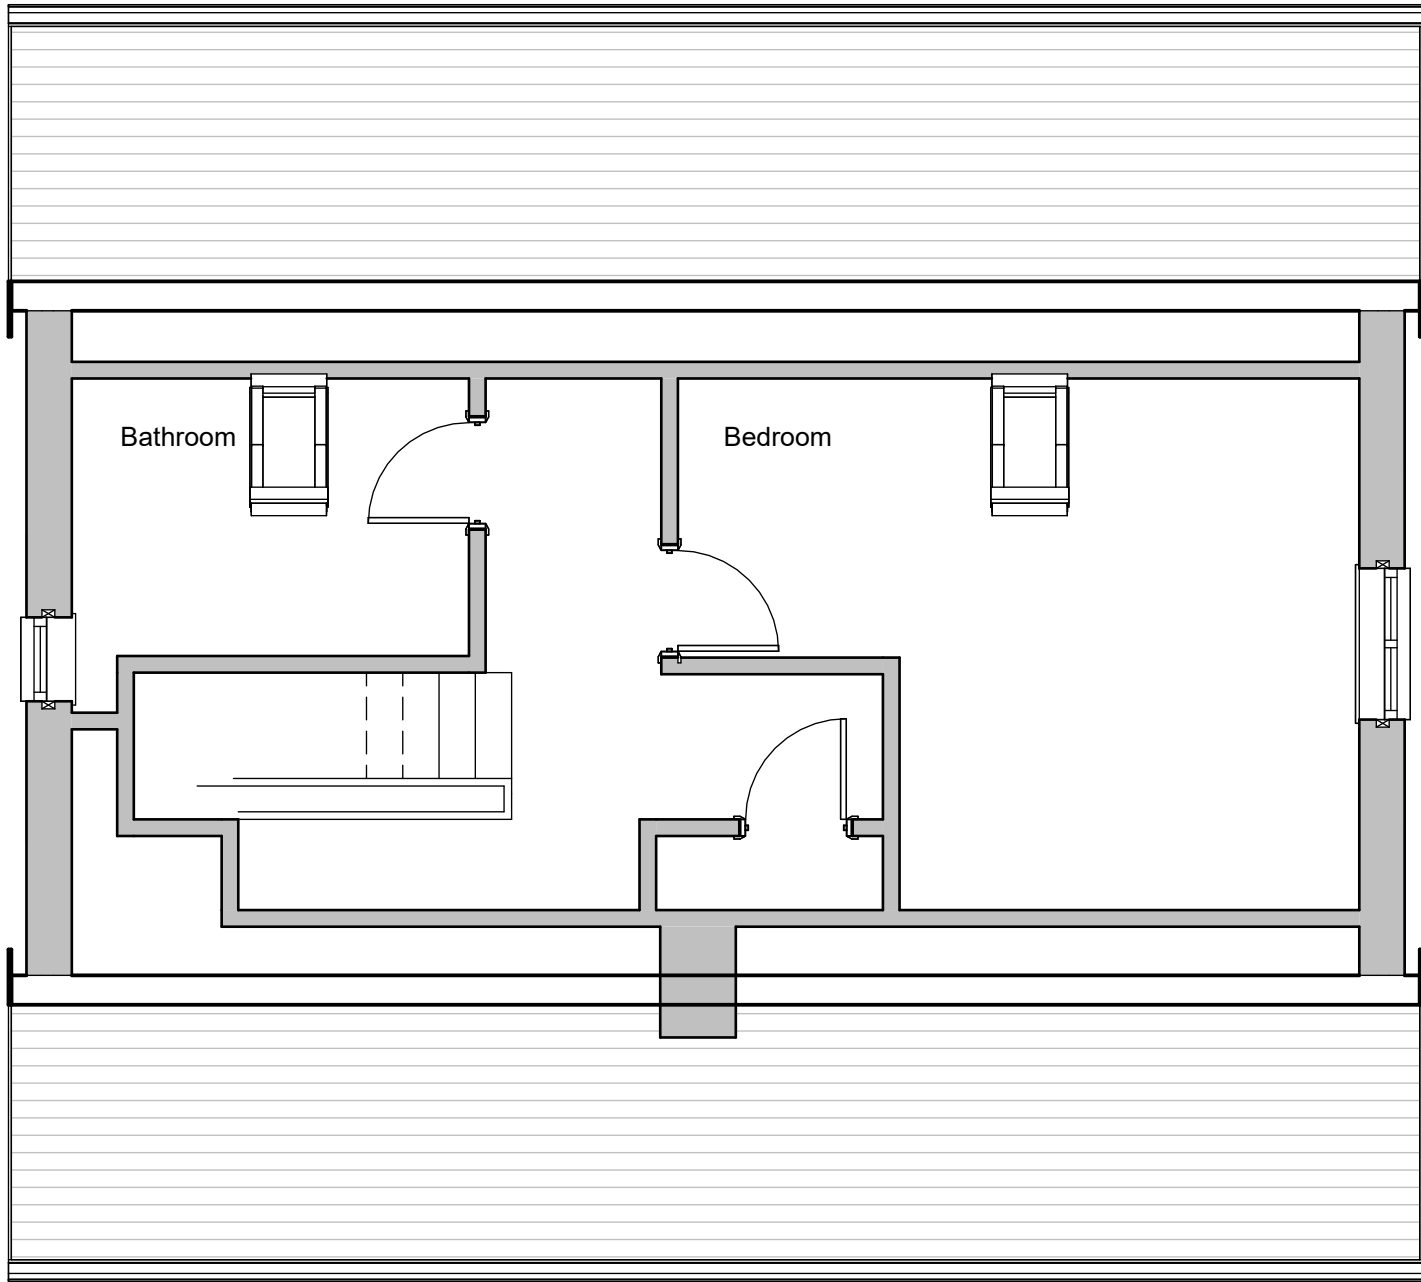

First Floor


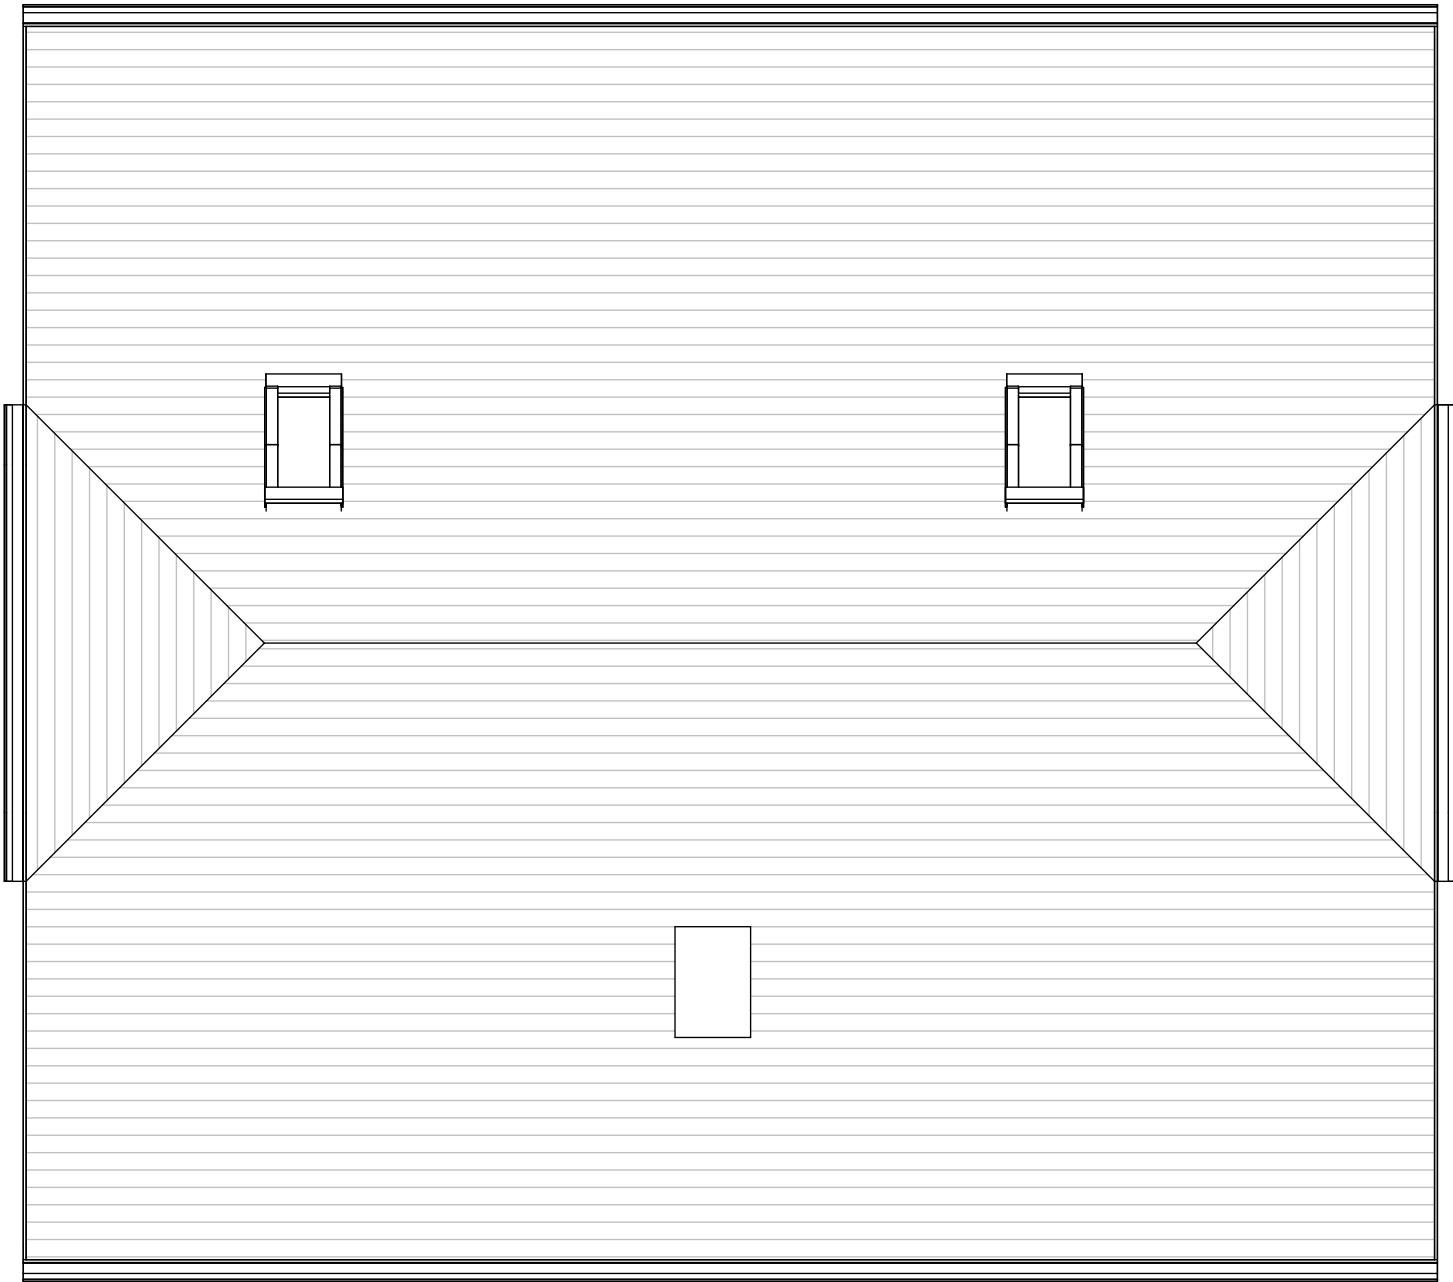


Roof Plan

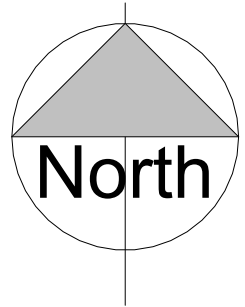

Site Plan 1:500

Site Plan 1:1250

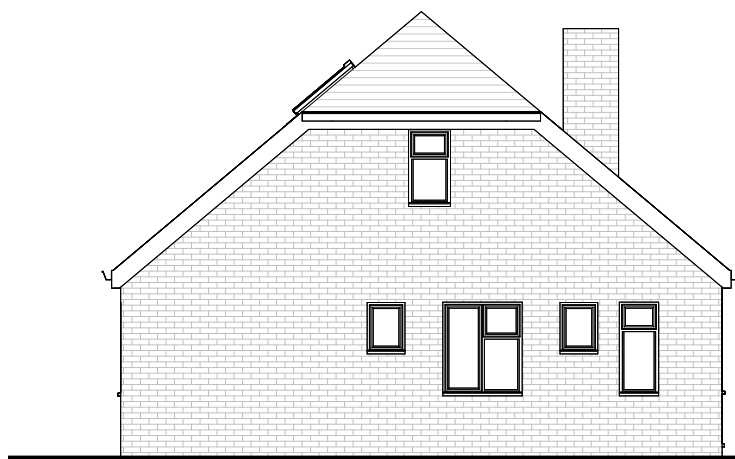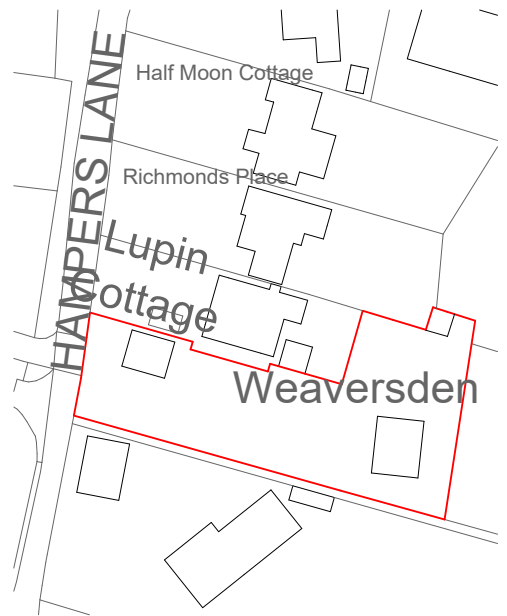


Side Elevation



Front Elevation




Side Elevation

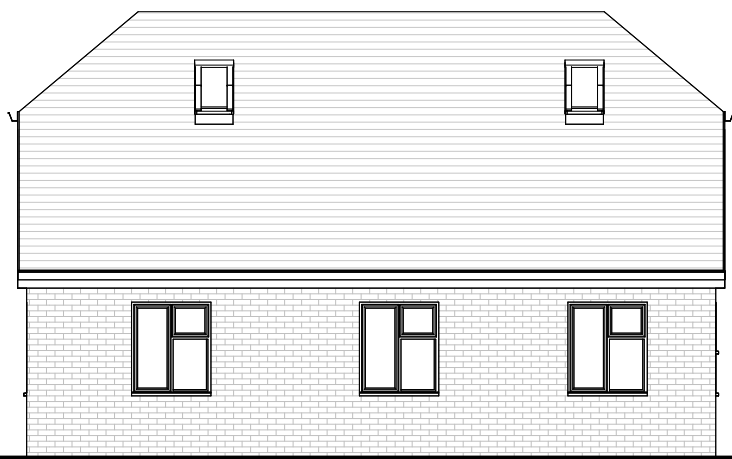

Rear Elevation

Revisions

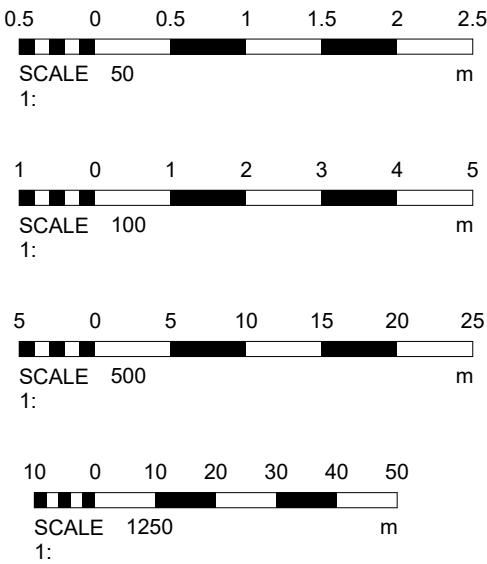

Materials

Drawing Number	2026/118	Sheet	1 of 2
----------------	----------	-------	--------

Size	A1	Scale	1:50, 1:100, 1:500, 1:1250
------	----	-------	----------------------------

Project	Existing details June 2026
---------	-------------------------------

Job Title	Weaversden Hampers Lane Storrington RH20 3JB
-----------	---

Do Not scale from this drawing except for planning as photocopies will be subject to distortion
Drawings to be read in conjunction with all other Designers and structural engineers contract drawings and specifications:
Any discrepancies must be brought to the attention of the Designer immediately.
The contractor must verify all dimensions by site measurement before ordering materials or manufacturing components
Substitute materials and products to those named will be acceptable if proven to be of equal or higher performance and not in conflict with other elements

M.J.Humphrey
Ltd



Mel Humphrey MRICS 9 Aldsworth Avenue Goring By Sea West Sussex BN12 4XQ Mel@mjhumphrey.co.uk 07701055182	Adam Humphrey MCIOB 21 Pendine Avenue Worthing West Sussex BN11 2NA Adam@mjhumphrey.co.uk 07812419142
---	---