
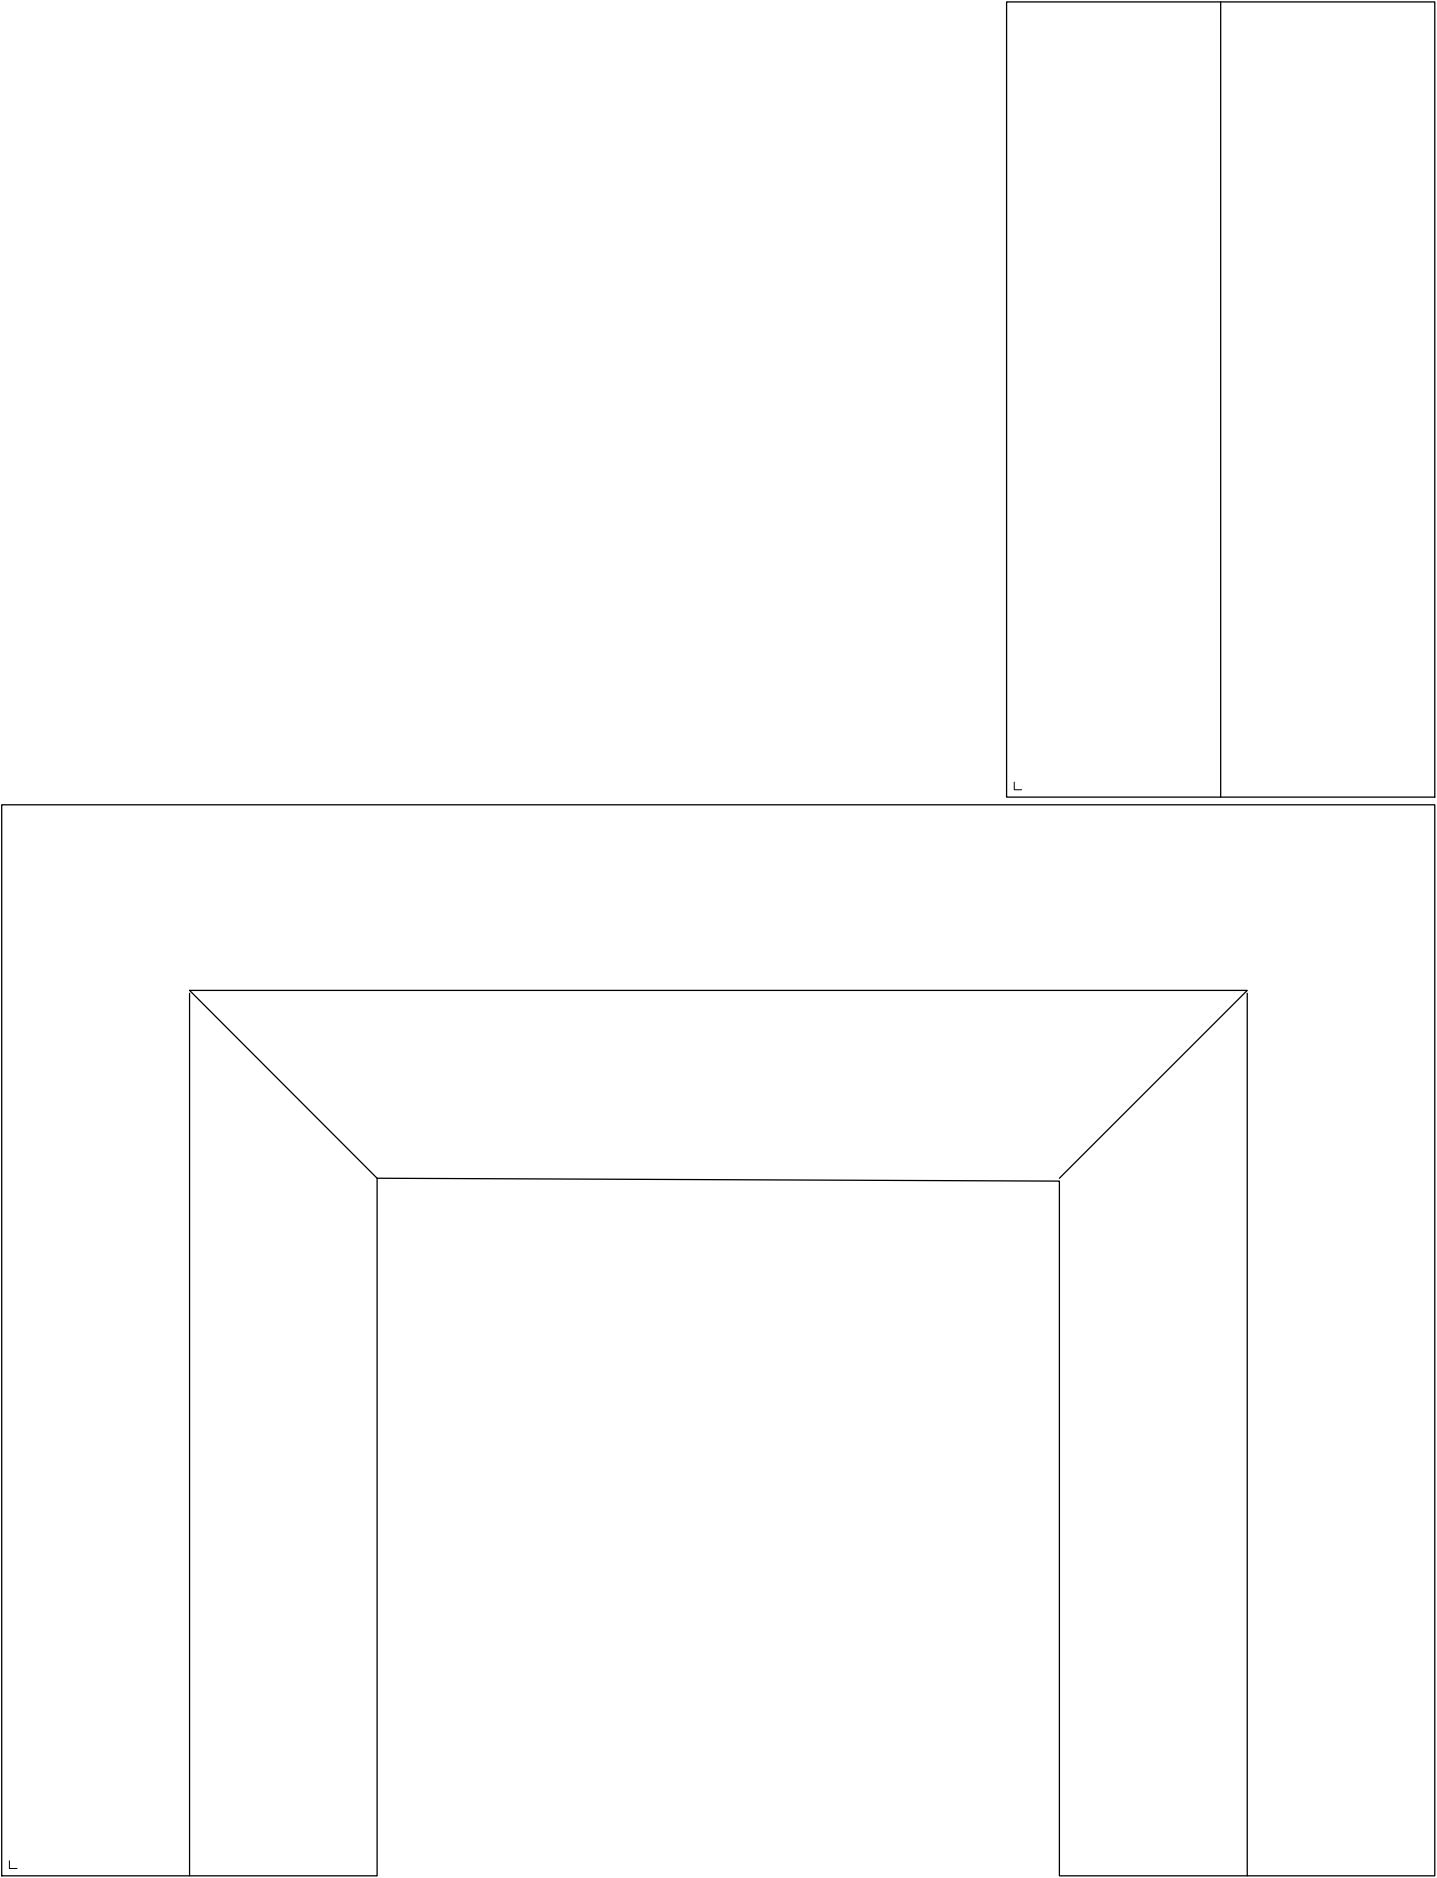


© COPYRIGHT IN THIS DRAWING AND WORK EXECUTED IS AND REMAINS THE PROPERTY OF SCANDIA-HUS LIMITED AND OR ITS SUBSIDIARIES IN ACCORDANCE WITH THE PROVISIONS OF THE COPYRIGHT ACT. PERMISSION TO PRODUCE COPIES OR MODIFIED DRAWINGS IN WHOLE OR IN PART FOR ANY PURPOSE SHOULD BE OBTAINED FROM SCANDIA-HUS LIMITED & ANY SUCH REPRODUCTIONS SHOULD INCLUDE THIS & THE FOREGOING STATEMENT

[illegible]

EXISTING STABLE 1 & 2
EXTERNAL FLOOR AREA STABLE 1 = 144.54 SQM
EXTERNAL FLOOR AREA STABLE 2 = 38 SQM

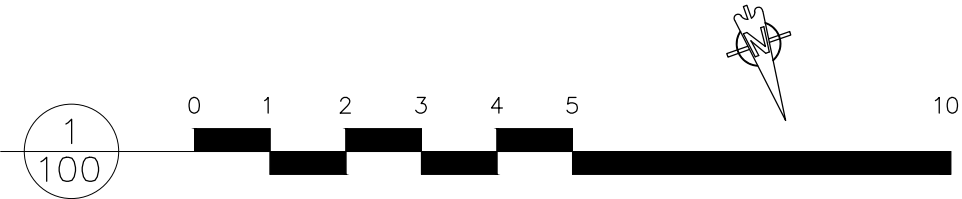

		
SCANDIA-HUS BUSINESS PARK, FELCOURT ROAD, FELCOURT, EAST GRINSTEAD, WEST SUSSEX, RH19 2LP : TEL 01342 838060		
FOR MR. STEPHEN KENDALL		
SITE ASHFOLD, HORSHAM ROAD RUSPER, WEST SUSSEX RH12 4QX		
TITLE EXISTING BARN 1 & 2 FLOOR & ROOF PLANS		
C/No. 244242	O/No.	SCALE 1:100 @A2
DRAWN CC	DATE 04/26	DRAWING NUMBER OB01
		REV